



NOTES

This drawing is the copyright of Thrive Ltd ©. All rights reserved.  
Ordnance Survey Data © Crown Copyright. All rights reserved.  
Licence No. 100007359. DO NOT scale from this drawing.  
Contractors, Sub Contractors and Suppliers are to check all relevant dimensions and levels of the site and building before commencing any shop drawings or building work. Any discrepancies should be recorded to the Architect.  
Where applicable this drawing is to be read in conjunction with the Consultants' drawings.


| REV | DESCRIPTION          | DATE     | AUTH | CHK'D |
|-----|----------------------|----------|------|-------|
| A   | Issued for planning. | 14.01.19 | MAP  |       |

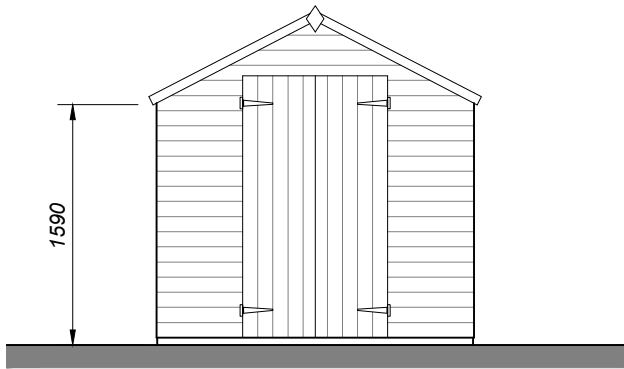

Front Elevation

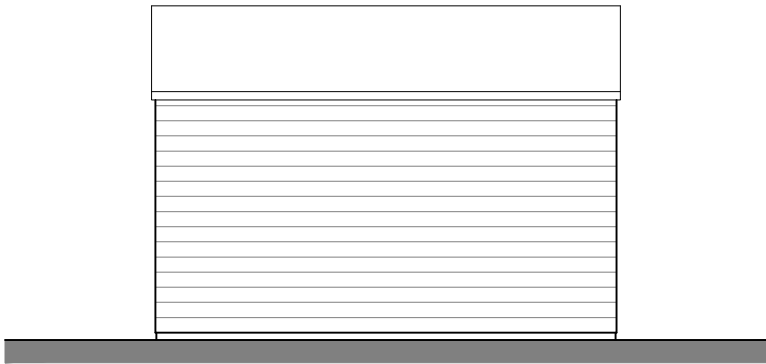

Side Elevation

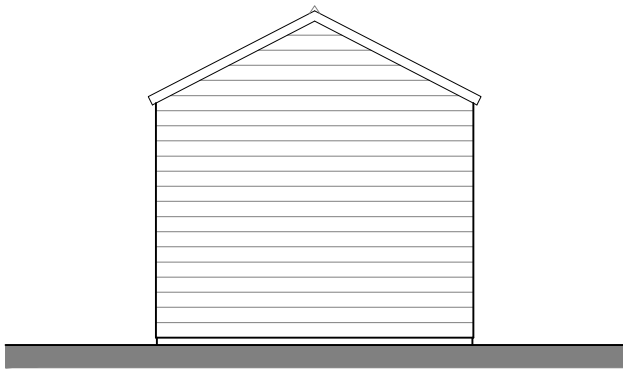

Rear Elevation

scale 1:50



PLANNING



architects

Romsey Office

Building 300, The Grange, Romsey Road, Michelmersh, SO51 0AE  
t: 01794 367703 f: 01794 367276 www.thrivearchitects.co.uk

PROJECT

Walberton


For: Linden Homes Southern

DRAWING


Shed

Floor Plans and Elevations

| SCALE       | DATE        | AUTHOR | CHK'D |
|-------------|-------------|--------|-------|
| 1:100 @ A3  | Jan 2019    | MAP    |       |
| JOB NO.     | DRAWING NO. | REV    |       |
| LIND171208  | SHED-1.pe   | A      |       |
| CLIENT REF. |             |        |       |

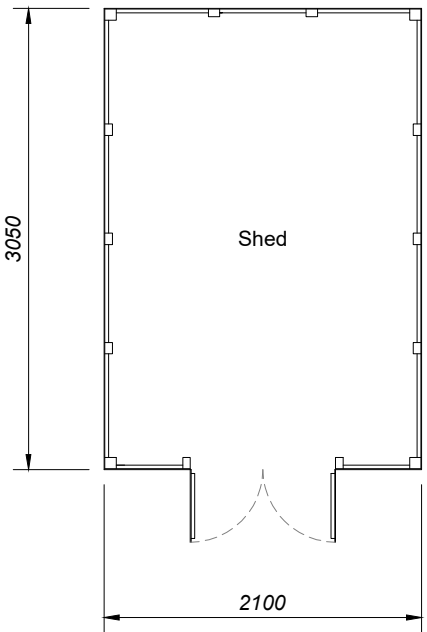

Floor Plan

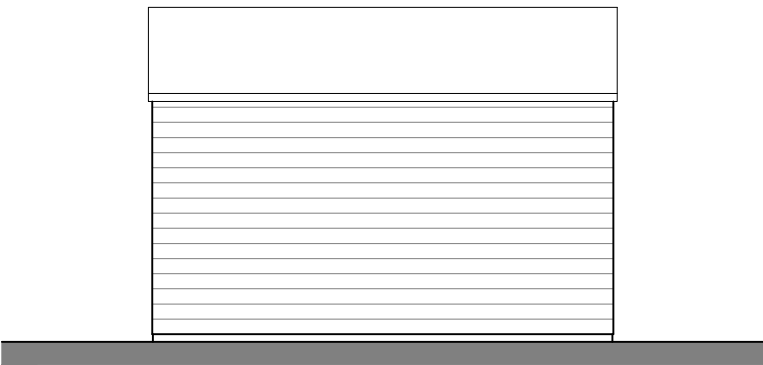

Side Elevation