


NOTES

This drawing is the copyright of Thrive Ltd ©. All rights reserved.
Ordnance Survey Data © Crown Copyright. All rights reserved.
Licence No. 100007359. DO NOT scale from this drawing.
Contractors, Sub Contractors and Suppliers are to check all relevant dimensions and levels of the site and building before commencing any shop drawings or building work. Any discrepancies should be recorded to the Architect.
Where applicable this drawing is to be read in conjunction with the Consultants' drawings.

REV	DESCRIPTION	DATE	AUTH	CHK'D
A	Issued for Planning.	09.10.18	PZ	



Ground Floor

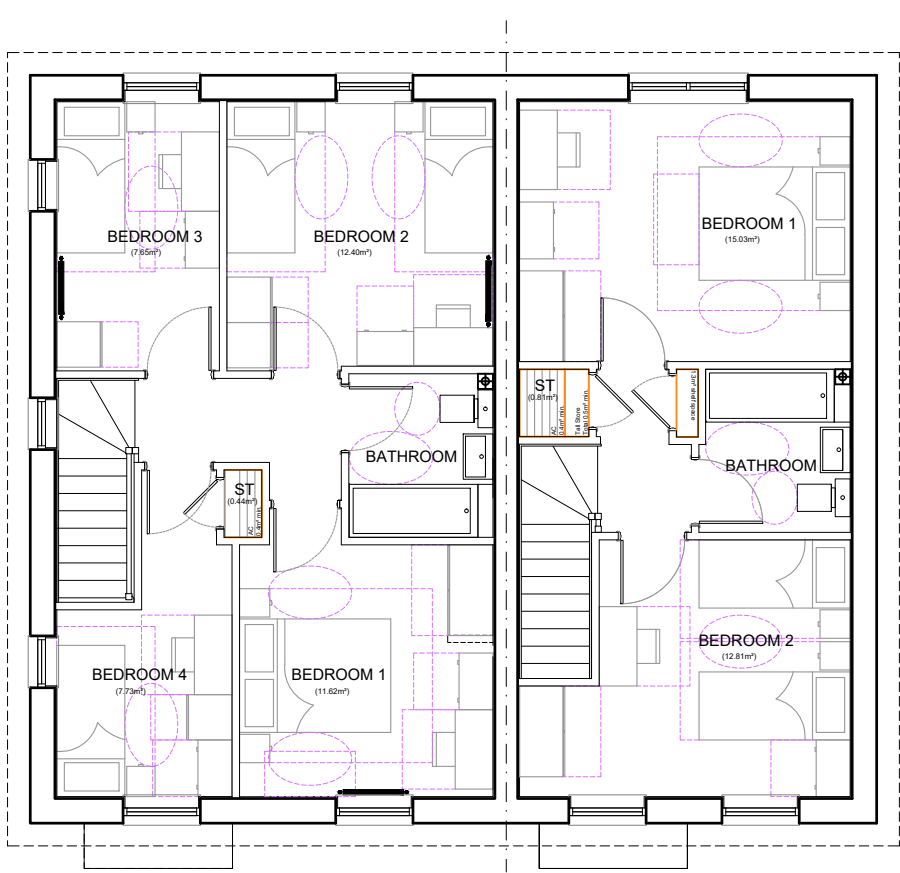

First Floor

scale 1:100



PLANNING



architects

Romsey Office

Building 300, The Grange, Romsey Road, Michelmersh, SO51 0AE
t: 01794 367703 f: 01794 367276 www.thrivearchitects.co.uk

PROJECT

Walberton

For: Linden Homes Southern

DRAWING

PLOTS 6-7

Floor Plans

Affordable

SCALE	DATE	AUTHOR	CHK'D
1:100 @ A3	Sept 18	SC	
JOB NO.	DRAWING NO.	REV	
LIND171208	P.6-7.p	A	
CLIENT REF.			

Housetype	A40L	Variation	Option	Housetype	A24L	Variation	Option
Bedrooms	4	Persons	6	Bedrooms	2	Persons	4
Sq.ft finish	1141	Sq.m finish	106.04	Sq.ft finish	865	Sq.m finish	80.40
Sq.ft structural	1158	Sq.m structural	107.56	Sq.ft structural	880	Sq.m structural	81.78