


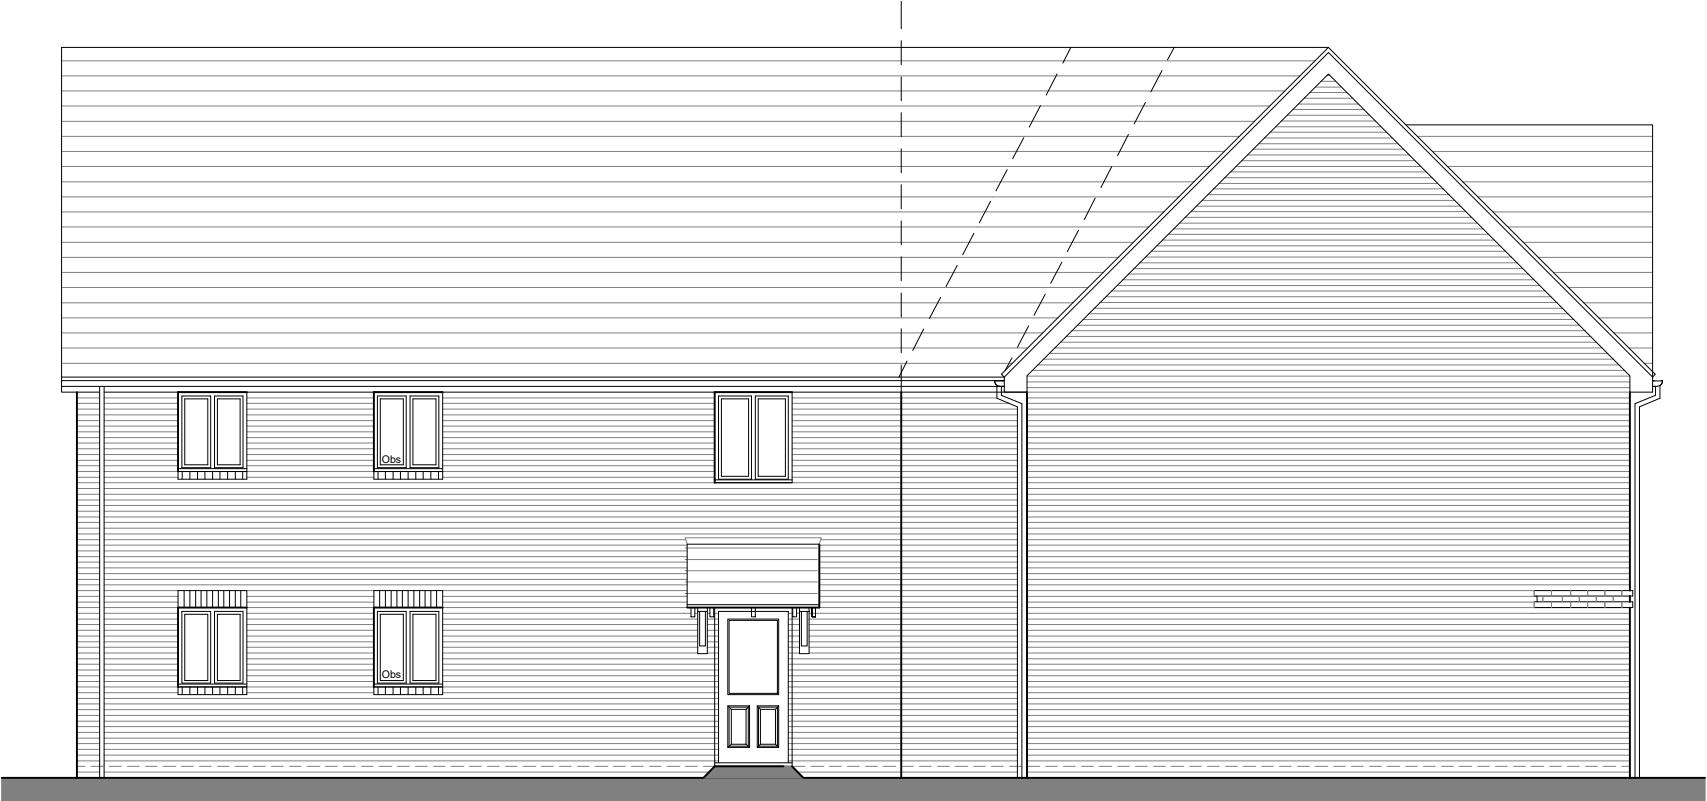

Rear Elevation

\*Obs - Obscured Glass



Side Elevation

\*Obs - Obscured Glass

NOTES

This drawing is the copyright of Thrive Ltd ©. All rights reserved.  
Ordnance Survey Data © Crown Copyright. All rights reserved.  
Licence No. 100007359. DO NOT scale from this drawing.  
Contractors, Sub Contractors and Suppliers are to check all relevant dimensions and levels of the site and building before commencing any shop drawings or building work. Any discrepancies should be recorded to the Architect.  
Where applicable this drawing is to be read in conjunction with the Consultants' drawings.

| REV | DESCRIPTION          | DATE     | AUTH | CHK'D |
|-----|----------------------|----------|------|-------|
| A   | Issued for Planning. | 11.10.18 | PZ   |       |

scale 1:100



PLANNING



architects

Romsey Office

Building 300, The Grange, Romsey Road, Michelmersh, SO51 0AE  
t: 01794 367703 f: 01794 367276 www.thrivearchitects.co.uk

PROJECT

Walberton

For: Linden Homes Southern

DRAWING

Flat Block C

Elevations

Sheet 2 of 2

| SCALE       | DATE        | AUTHOR | CHK'D |
|-------------|-------------|--------|-------|
| 1:100 @ A3  | Sept 2018   | VN     |       |
| JOB NO.     | DRAWING NO. | REV    |       |
| LIND171208  | FB-C.e2     | A      |       |
| CLIENT REF. |             |        |       |