

NOTES

This drawing is the copyright of Thrive Ltd ©. All rights reserved.
Ordnance Survey Data © Crown Copyright. All rights reserved.
Licence No. 100007359. DO NOT scale from this drawing.
Contractors, Sub Contractors and Suppliers are to check all relevant dimensions and levels of the site and building before commencing any shop drawings or building work. Any discrepancies should be recorded to the Architect.
Where applicable this drawing is to be read in conjunction with the Consultants' drawings.

REV	DESCRIPTION	DATE	AUTH	CHK'D
-----	-------------	------	------	-------



PLANNING



architects

Romsey Office

Building 300, The Grange, Romsey Road, Michelmersh, SO51 0AE
t: 01794 367703 f: 01794 367276 www.thrivearchitects.co.uk

PROJECT


Walberton

For: Linden Homes Southern

DRAWING

Double & Twin Garages
Floor Plan & Elevations




SCALE	DATE	AUTHOR	CHK'D
1:100 @ A3	Oct 18	PZ	
JOB NO.	DRAWING NO.	REV	
LIND171208	GAR-2.pe	A	
CLIENT REF.			

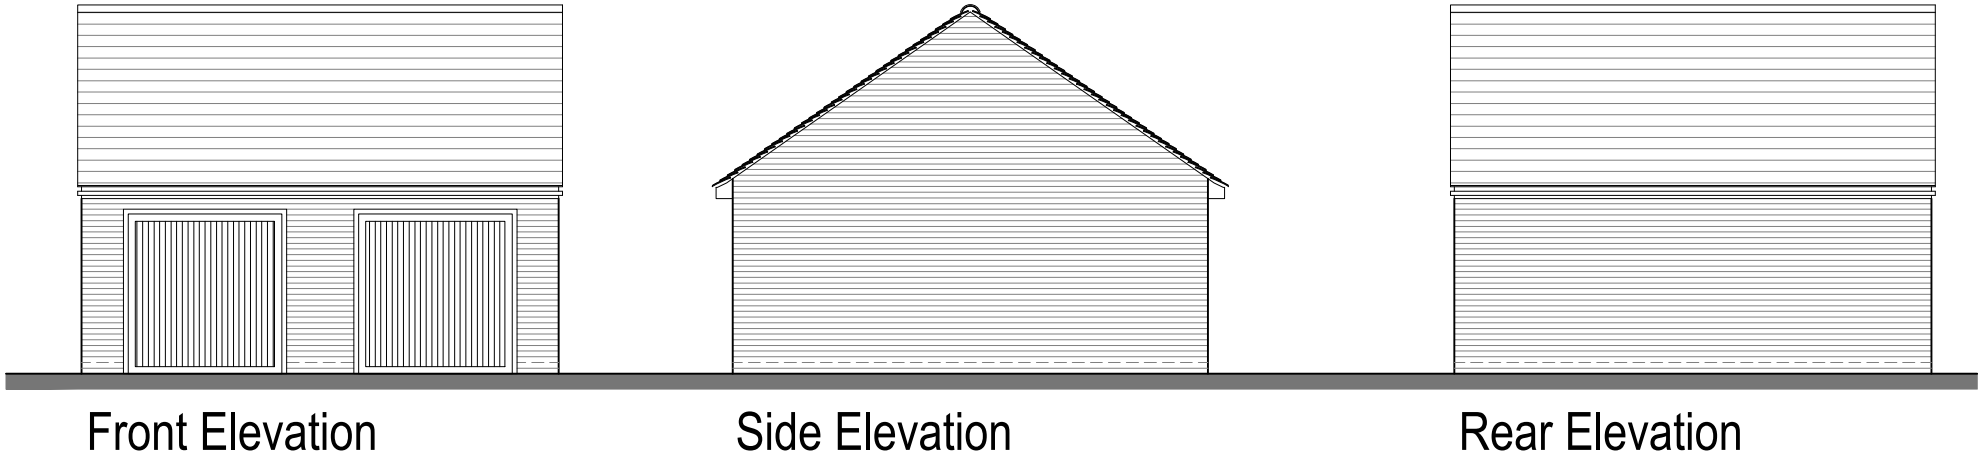

Front Elevation

Side Elevation

Rear Elevation

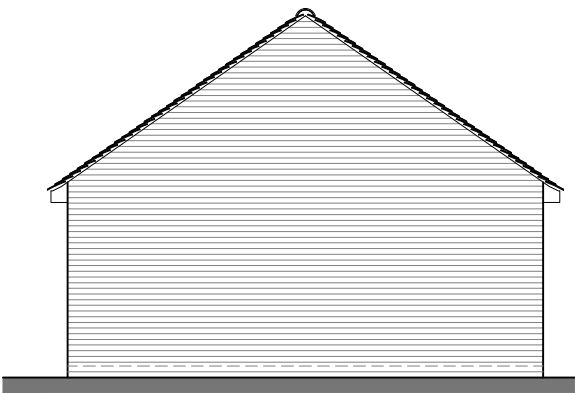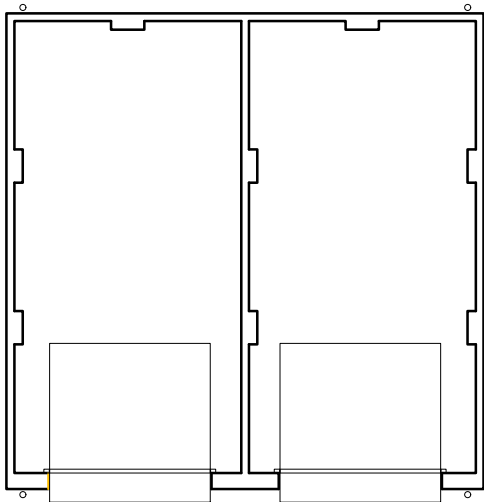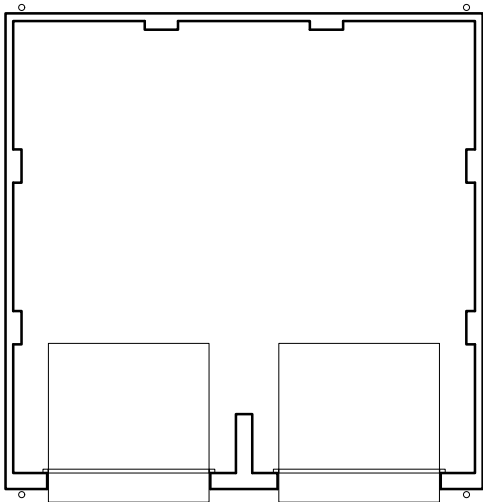

Double Garage Plan

Twin Garage Plan

Side Elevation