


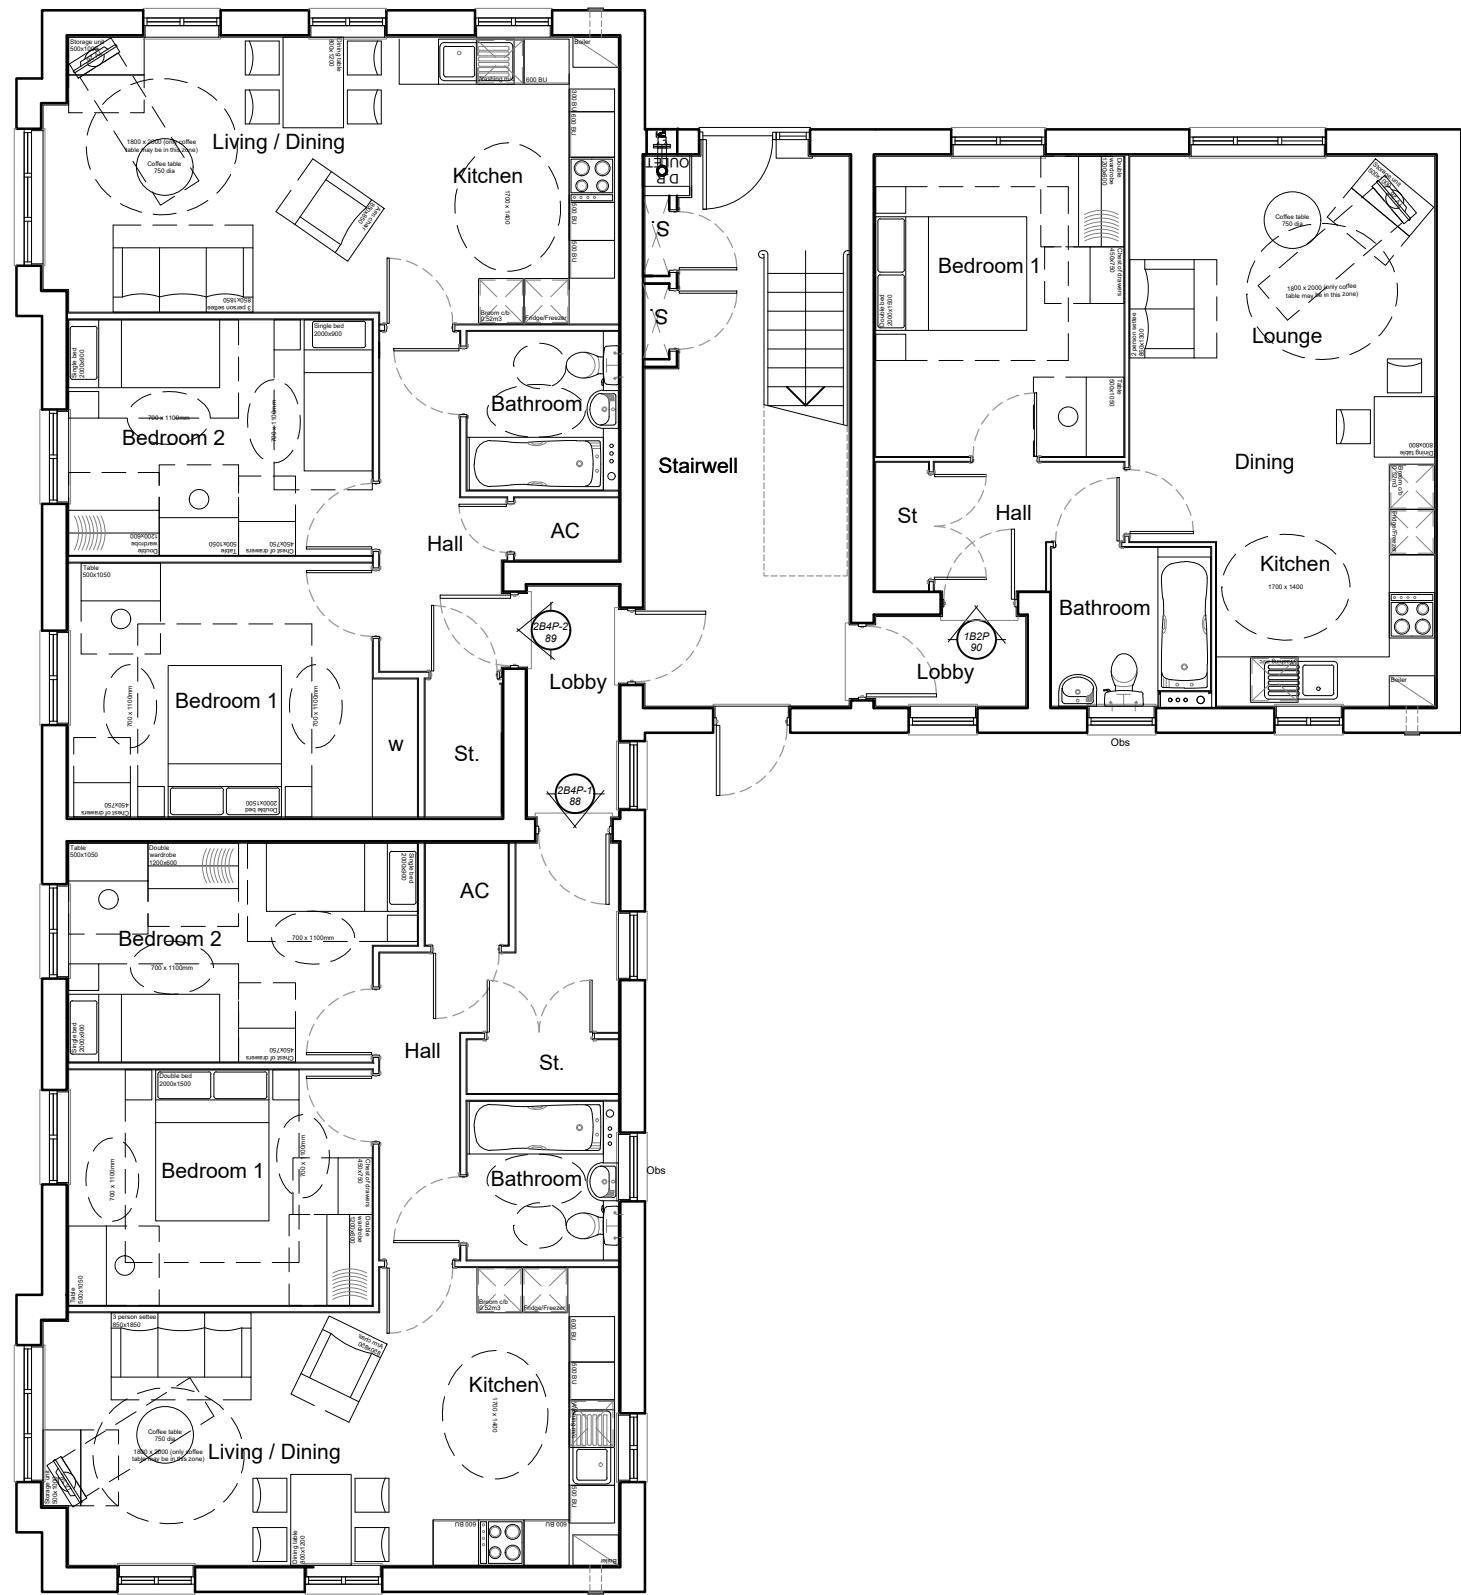

Ground Floor Plan
*Obs - Obscured Glass

Housetype	1B2P	Variation	Option	Housetype	2B4P	Variation	Option	1	Housetype	2B4P	Variation	Option	2
Bedrooms	1	Persons	2	Bedrooms	3	Persons	4		Bedrooms	3	Persons	4	
Sq.ft finish	50.26	Sq.m finish	541	Sq.ft finish	70.55	Sq.m finish	759		Sq.ft finish	70.26	Sq.m finish	756	
Sq.ft structural	50.96	Sq.m structural	548	Sq.ft structural	71.45	Sq.m structural	769		Sq.ft structural	71.12	Sq.m structural	765	

NOTES

This drawing is the copyright of Thrive Ltd ©. All rights reserved.
Ordnance Survey Data © Crown Copyright. All rights reserved.
Licence No. 100007359. DO NOT scale from this drawing.
Contractors, Sub Contractors and Suppliers are to check all relevant dimensions and levels of the site and building before commencing any shop drawings or building work. Any discrepancies should be recorded to the Architect.
Where applicable this drawing is to be read in conjunction with the Consultants' drawings.

REV	DESCRIPTION	DATE	AUTH	CHK'D
A	Issued for Planning.	11.10.18	PZ	
B	Plot numbers updated, windows added to plot 89.	11.01.19	FK	

scale 1:100



PLANNING



architects

Romsey Office

Building 300, The Grange, Romsey Road, Michelmersh, SO51 0AE
t: 01794 367703 f: 01794 367276 www.thrivearchitects.co.uk

PROJECT

Walberton

For : Linden Homes Southern

DRAWING

Flat Block D

Floor Plans

Sheet 1 of 2

SCALE	DATE	AUTHOR	CHK'D
1:100 @ A3	Sept 2018	PZ	
JOB NO.	DRAWING NO.	REV	
LIND171208	FB-D.p1	B	
CLIENT REF.			