



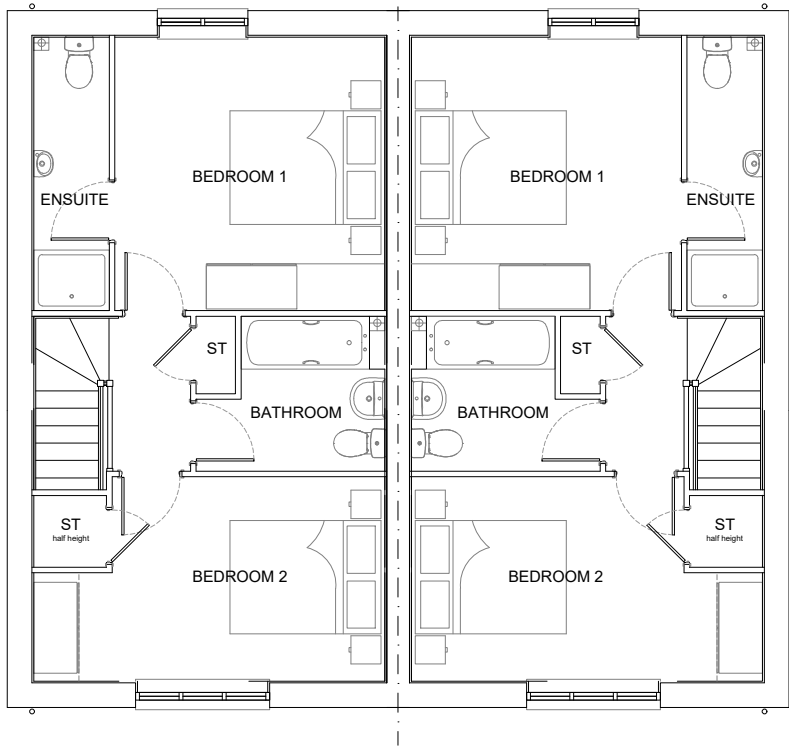

First Floor

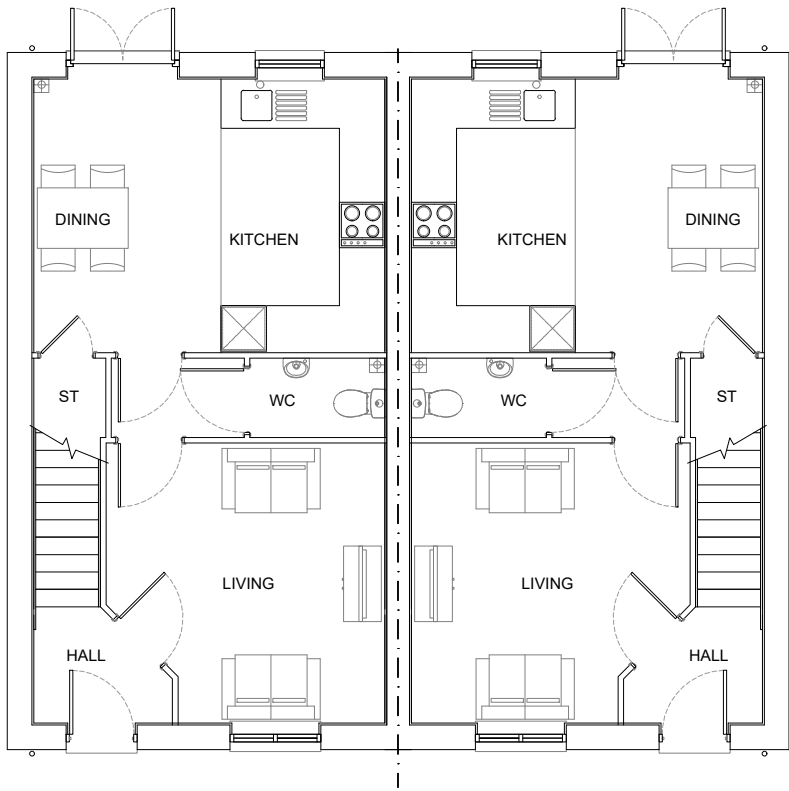

Ground Floor

NOTES

This drawing is the copyright of Thrive Ltd ©. All rights reserved.
Ordnance Survey Data © Crown Copyright. All rights reserved.
Licence No. 100007359. DO NOT scale from this drawing.
Contractors, Sub Contractors and Suppliers are to check all relevant dimensions and levels of the site and building before commencing any shop drawings or building work. Any discrepancies should be recorded to the Architect.
Where applicable this drawing is to be read in conjunction with the Consultants' drawings.

REV	DESCRIPTION	DATE	AUTH	CHK'D
A	Issued for Planning.	09.10.18	PZ	
B	Plot numbers updated.	11.01.19	FK	
C	Windows position changed on upper level.	28.02.19	PZ	

scale 1:100



PLANNING



architects

Romsey Office

Building 300, The Grange, Romsey Road, Michelmersh, SO51 0AE
t: 01794 367703 f: 01794 367276 www.thrivearchitects.co.uk

PROJECT

Walberton

Linden Homes Southern

DRAWING

House Type Walberton

Floor Plan

SCALE	DATE	AUTHOR	CHK'D
1:100 @ A3	Sep 2018	NC	
JOB NO.	DRAWING NO.	REV	
LIND171208	HT.WAL.p	C	
CLIENT REF.			

Housetype	WALBERTON		Variation	
Bedrooms	2	Persons	3	
Sq.ft finish	852	Sq.m finish	79.01	
Sq.ft structural	866	Sq.m structural	80.42	

PLOT No.
As Drawn -2-3, 4-5, 45-46, 112-113, 114-115, 128-129, 130-131
Handed -