

- 1 - MAIN BRICK
2 - CONTRASTING FEATURE BAND , BRICK QUIONS AND WINDOW SURROUND
3 - CLAY TILE
4 - FLINT
5 - COLOURED LOW MAINTENANCE WINDOWS WITH CANT BRICK CILL
6 - PLINTH BRICK IN CONTRASTING COLOUR
7 - OAK FRAME ORANGERY

NOTES:
Dimensions to be checked on site before commencing work, any discrepancies shall be reported to Curtis Leves Technical Ltd. immediately.
Do not scale from these drawings except for planning purposes.
Use figured dimensions only.
Where applicable this drawing is to be read in conjunction with other consultants' drawings.
This drawing is the copyright of Curtis Leves Technical Ltd. and may not be copied, altered or reproduced in any way, or passed to a third party, without written authority.



VIEW A - NORTH (MAIN ENTRANCE)




VIEW B -EAST



VIEW C - SOUTH




VIEW D - WEST

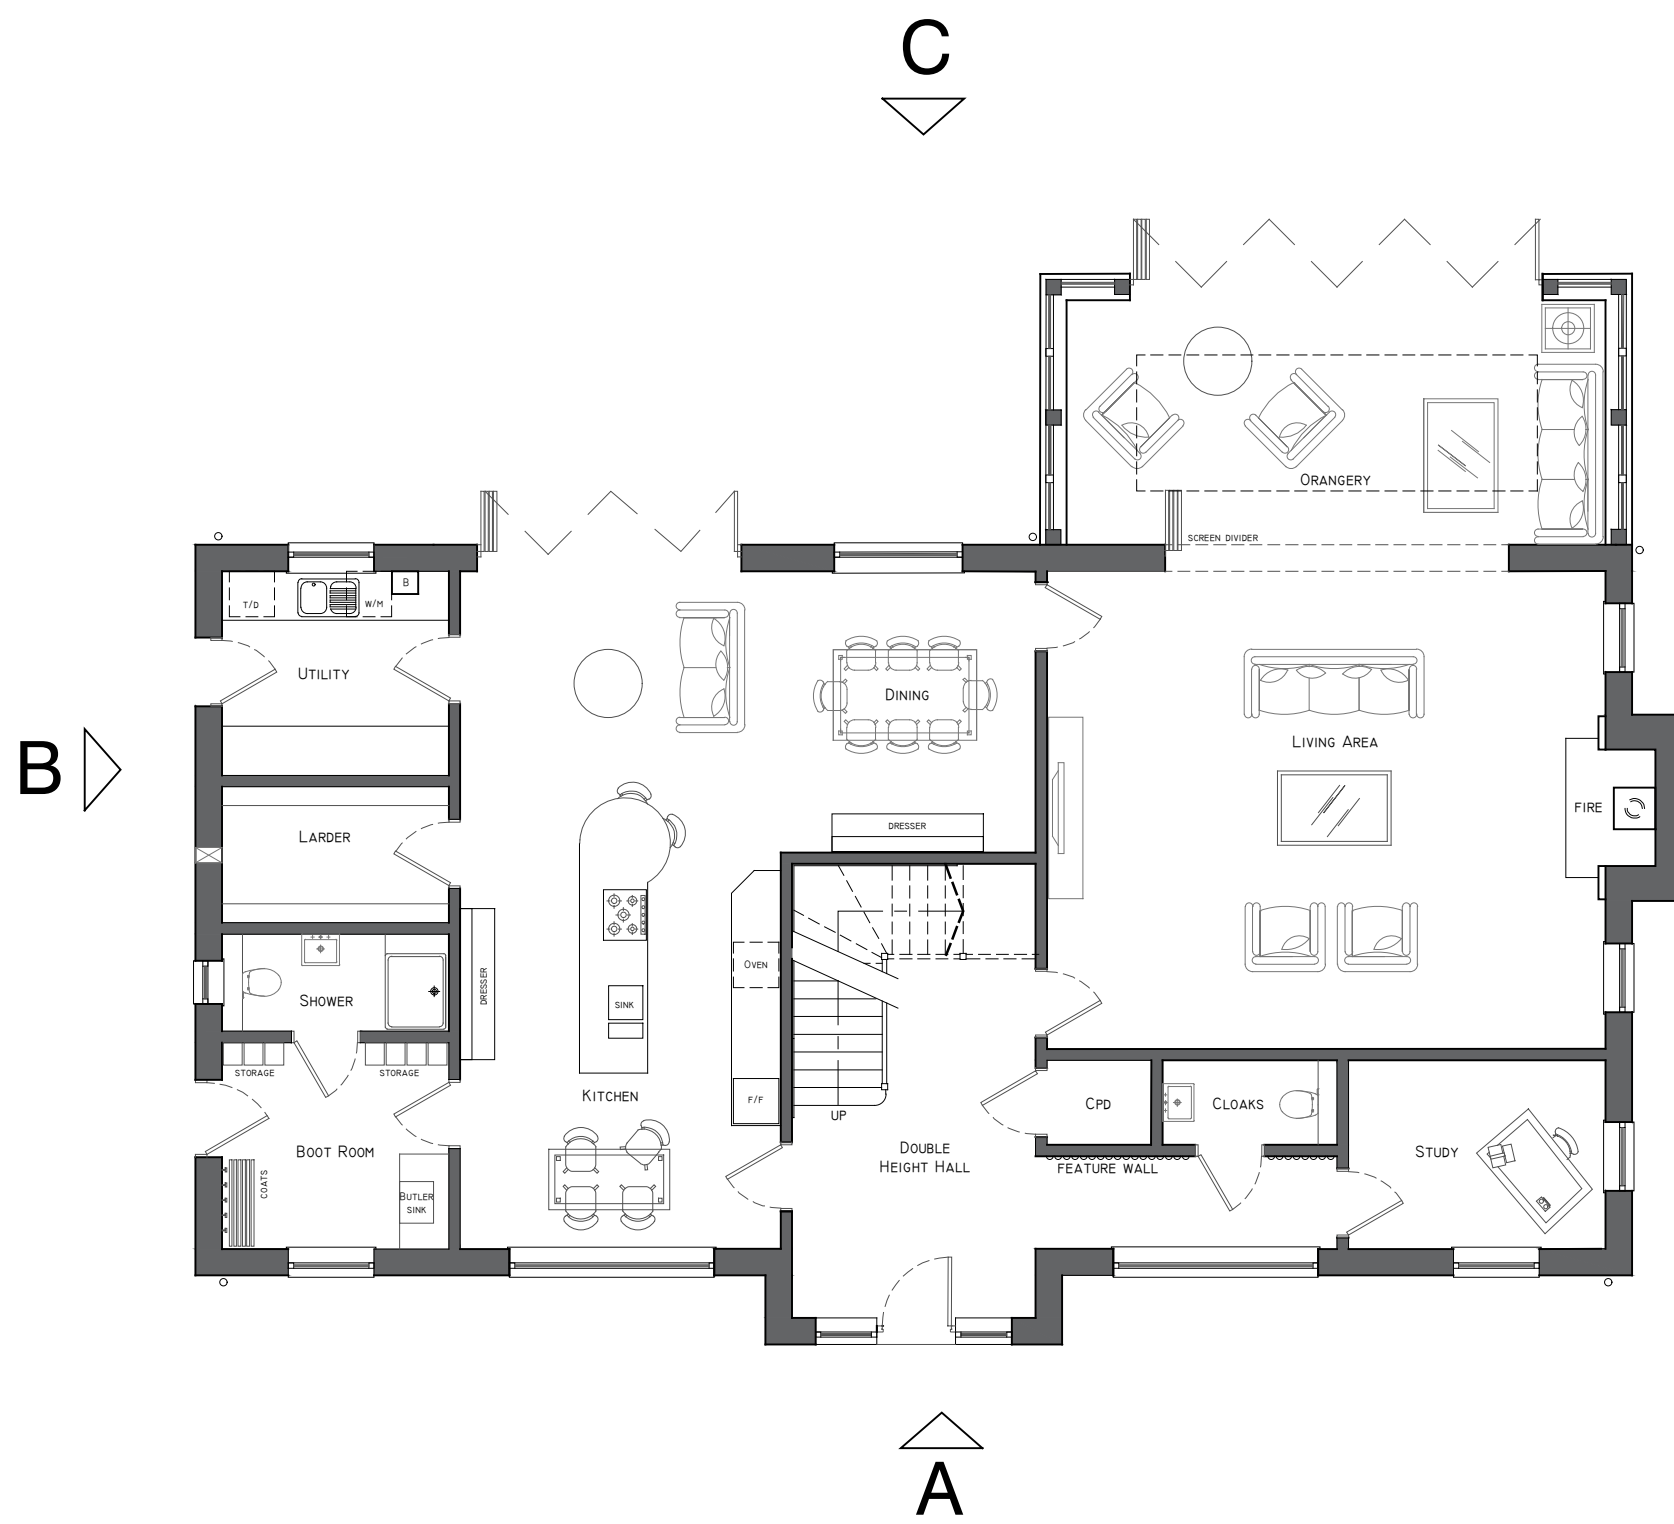

GROUND FLOOR PLAN - 29.07.19
SCALE @A2 1:100

GROUND FLOOR GIA = 193 M² (2077 FT²)
FIRST FLOOR = 167 M² (1797 FT²)
TOTAL GIA = 360 M² (3874 FT²)


GROUND FLOOR PLAN

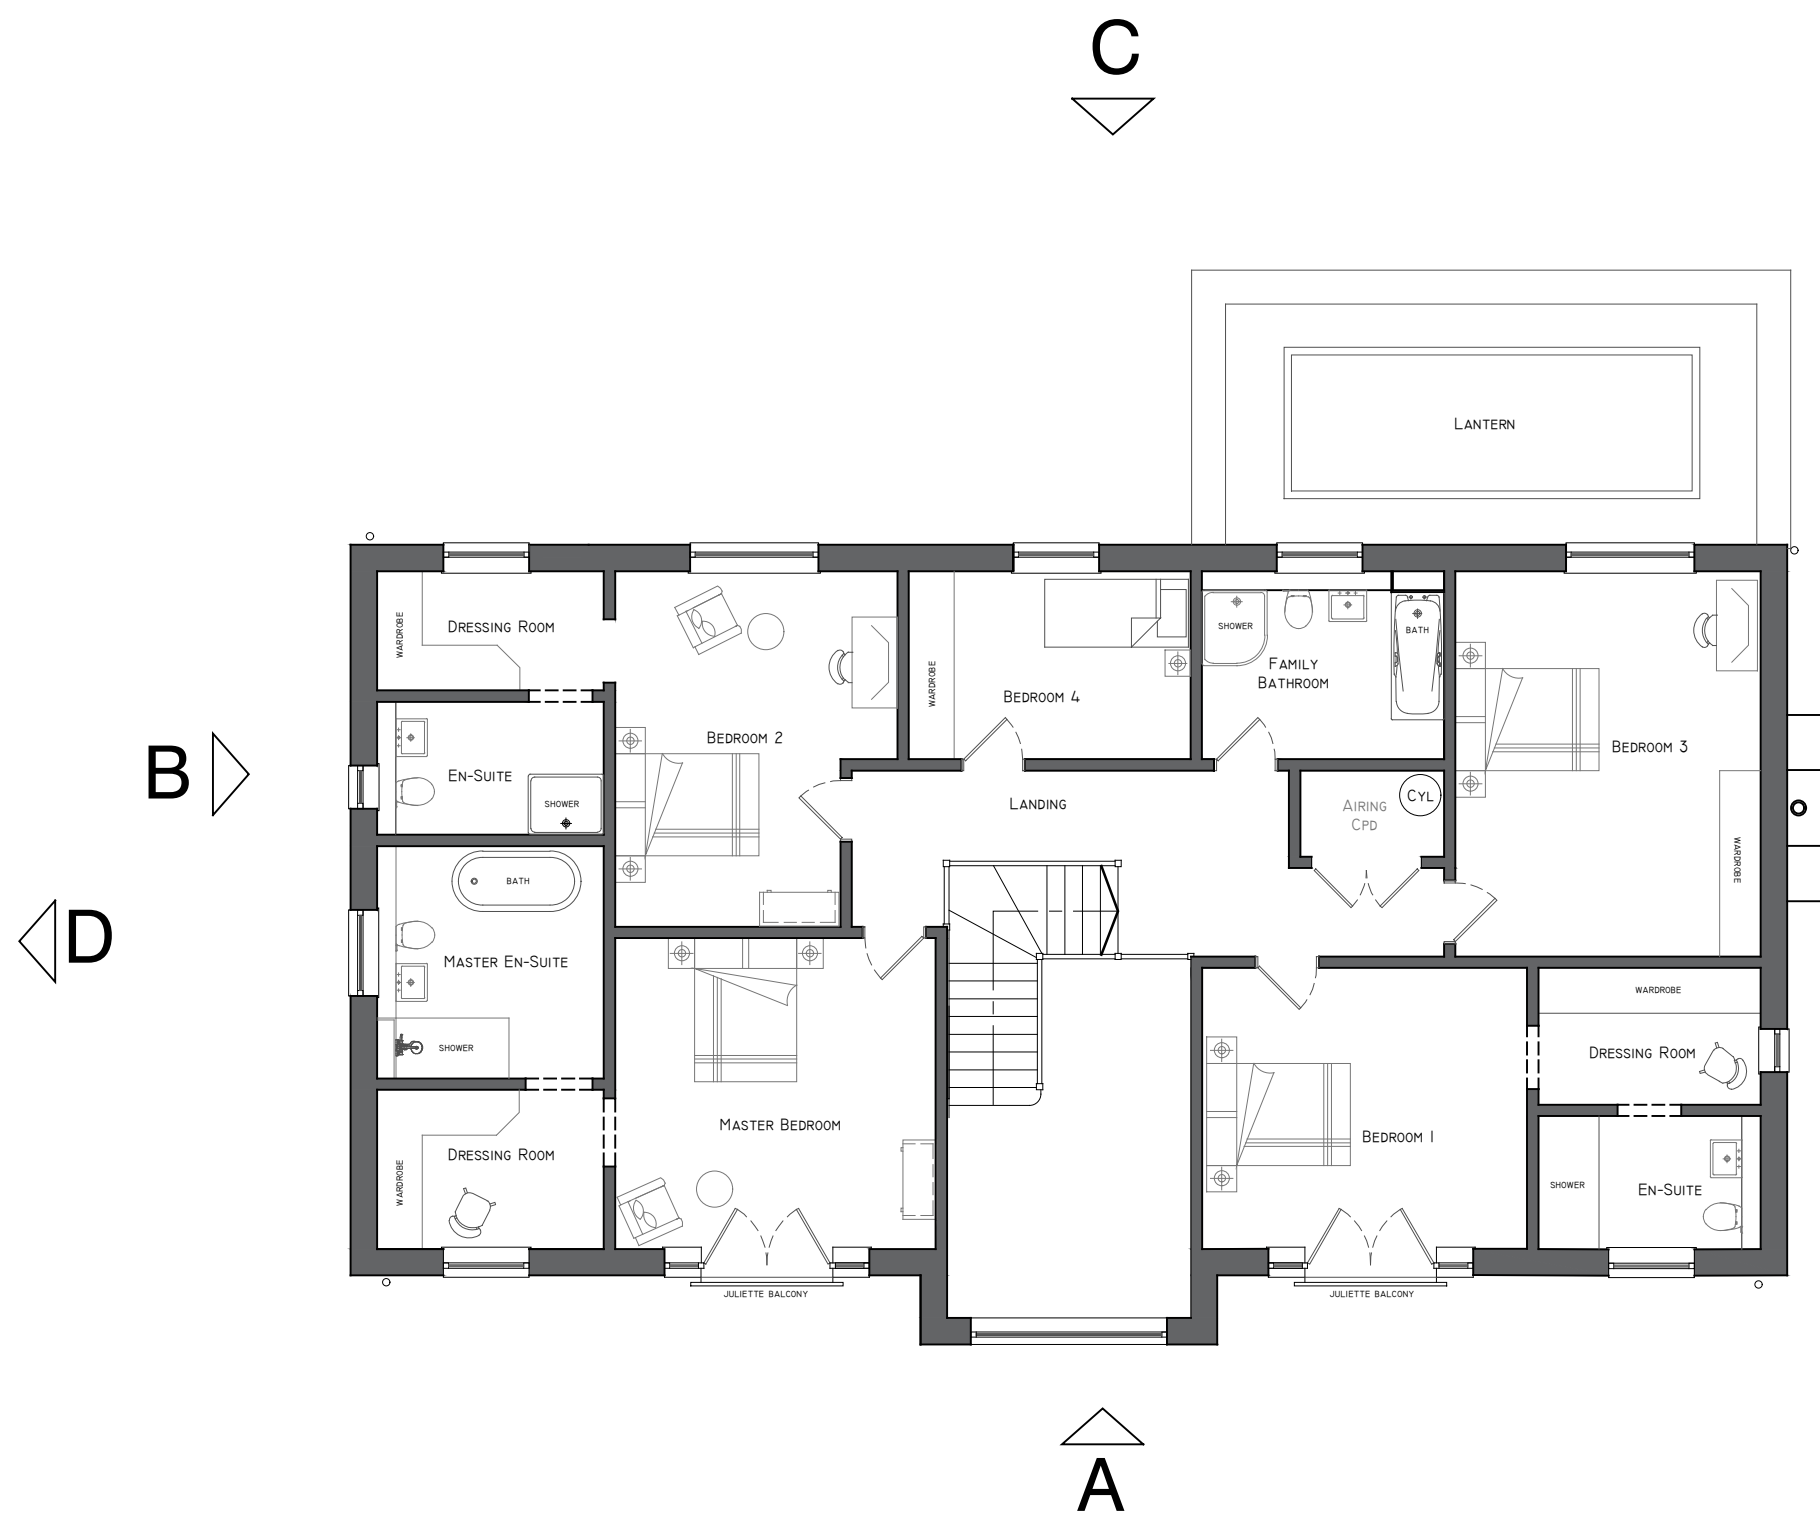

FIRST FLOOR PLAN - 29.07.19
SCALE @A2 1:100


GROUND FLOOR GIA = 193 M² 2077 FT²)
FIRST FLOOR = 167 M² (1797 FT²)
TOTAL GIA = 360 M² (3874 FT²)

FIRST FLOOR PLAN

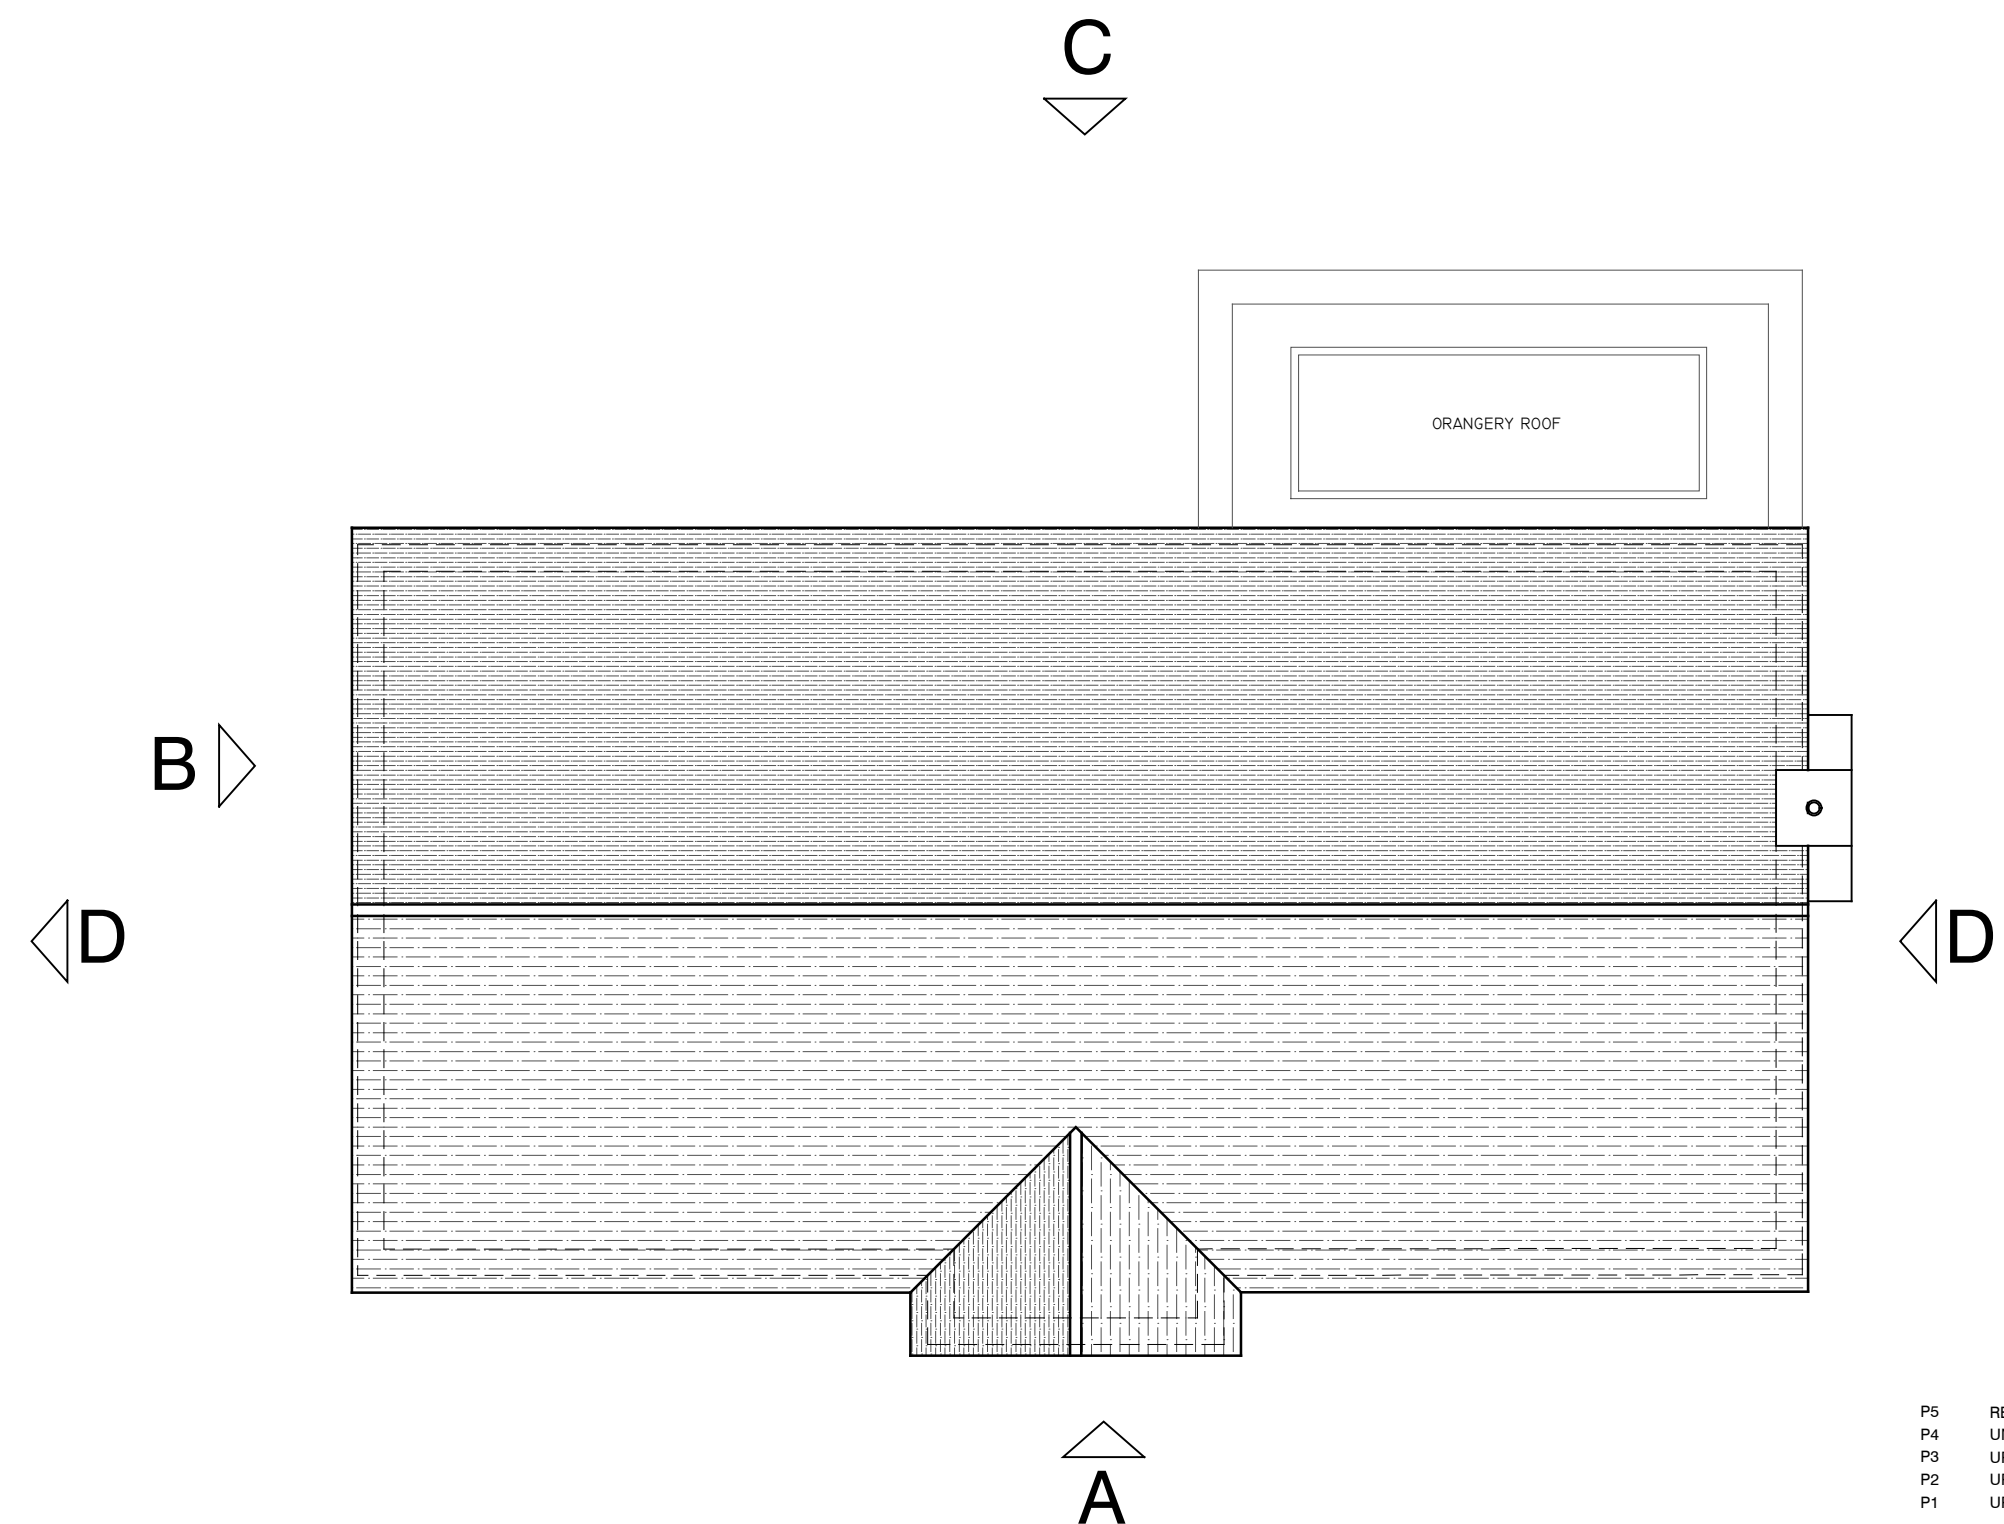

ROOF PLAN
SCALE @A1 1:100

ROOF PLAN

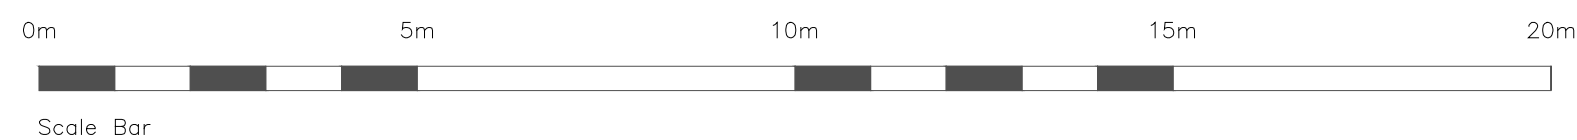

rev	description	date
P5	REAR ELEVATION REVISED	06.08.19
P4	UNDER STAIR CPD REMOVED	25.07.19
P3	UPDATED TO CLIENT'S COMMENTS	25.07.19
P2	UPDATED TO CLIENT'S COMMENTS	25.07.19
P1	UPDATED TO CLIENT'S COMMENTS	14.05.19

status	PRELIMINARY
--------	-------------



CURTIS LEVES TECHNICAL LTD
01243 378070 | mail@cltechnical.co.uk

client	MR & MRS EVANS		
project	MILL BALL BINSTED LANE BINSTED, ARUNDEL		
title	PROPOSED FLOOR PLANS AND ELEVATIONS		
date	scale @ A1	drawn	chkd
APRIL 2019	1:100	IW	ML
project no.	drawing no.	rev	
1915	PL10	P5	