

NOTES:
Dimensions to be checked on site before commencing work, any discrepancies shall be reported to Curtis Leves Technical Ltd. immediately.
Do not scale from these drawings except for planning purposes.
Use figured dimensions only.
Where applicable this drawing is to be read in conjunction with other consultants' drawings.
This drawing is the copyright of Curtis Leves Technical Ltd. and may not be copied, altered or reproduced in any way, or passed to a third party, without written authority.




FRONT ELEVATION 1:100





SIDE ELEVATION 1:100



REAR ELEVATION 1:100

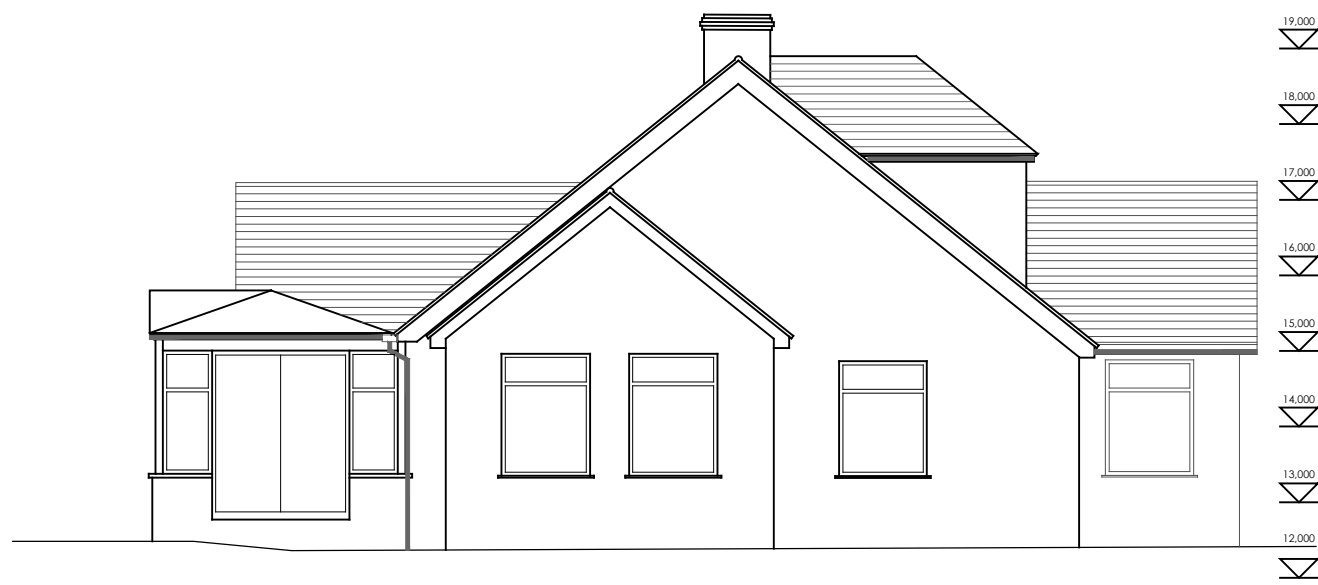


SIDE ELEVATION 1:100

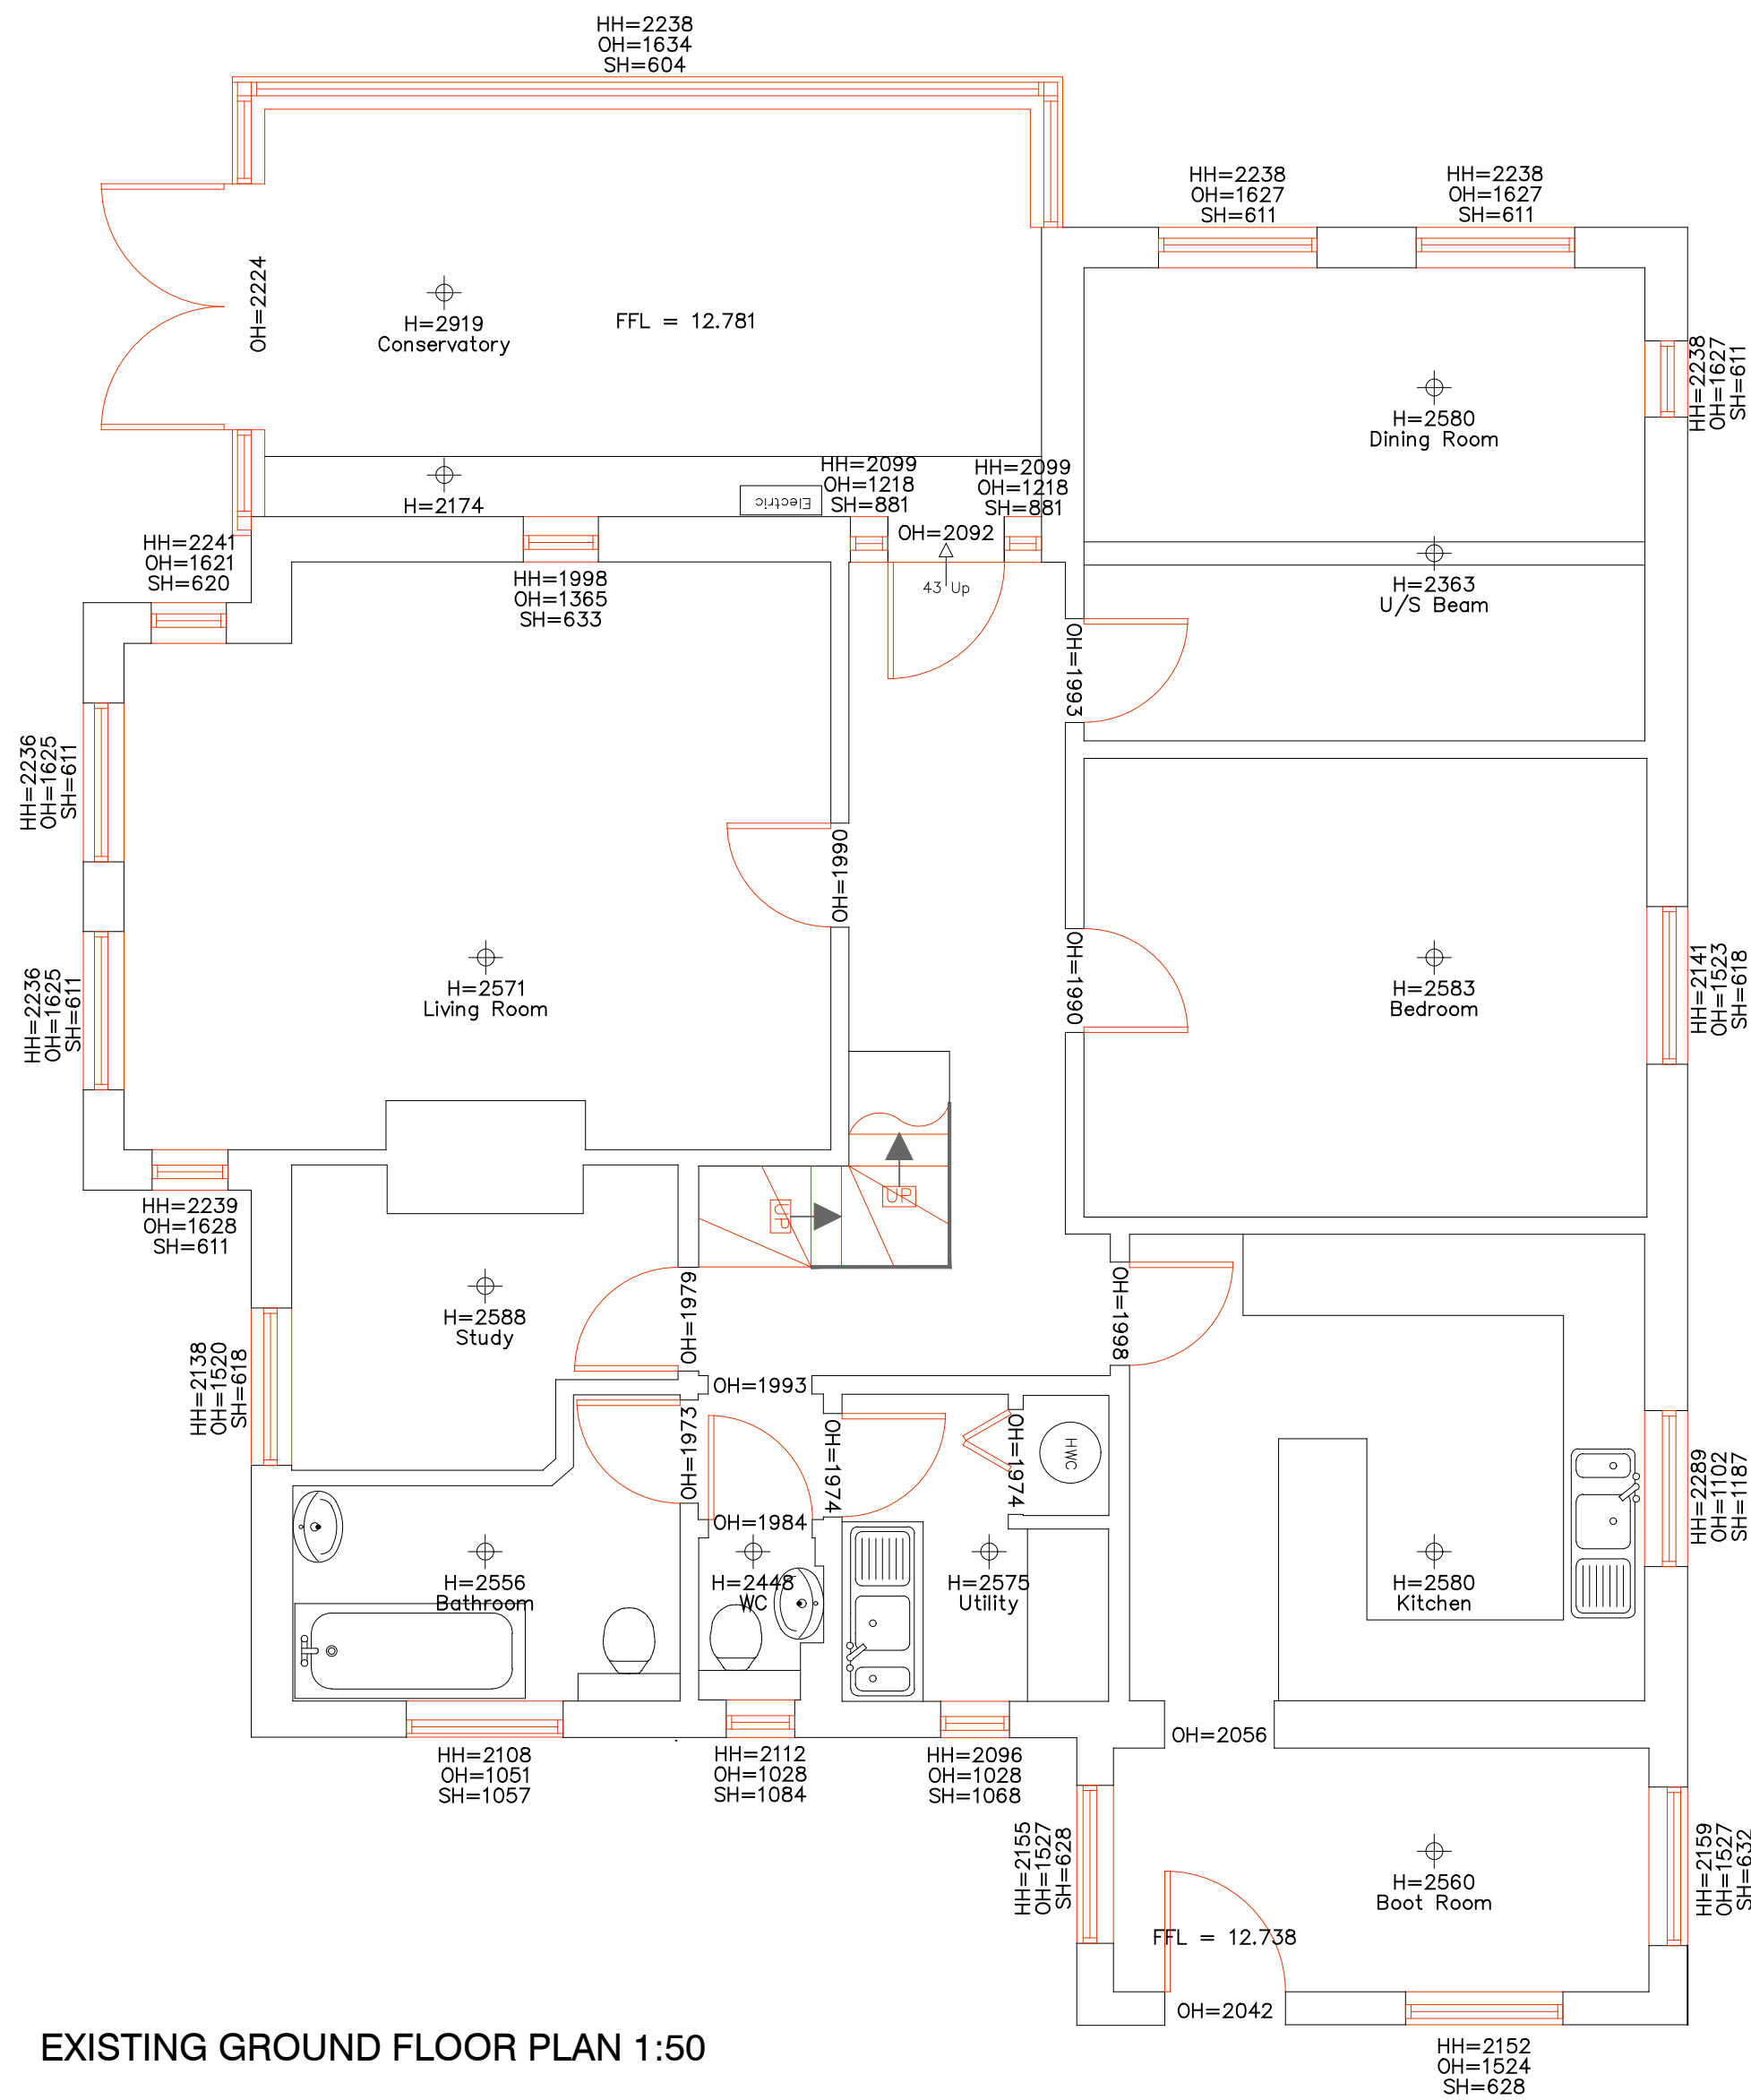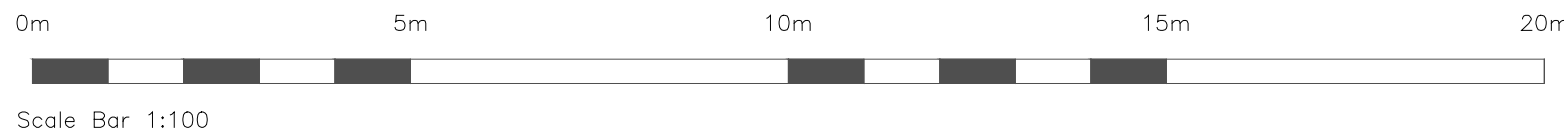

EXISTING GROUND FLOOR PLAN 1:50

GROUND FLOOR G.I.A - 125.9m² (1355ft²)


Total G.I.A = 177.4m² (1909ft²)

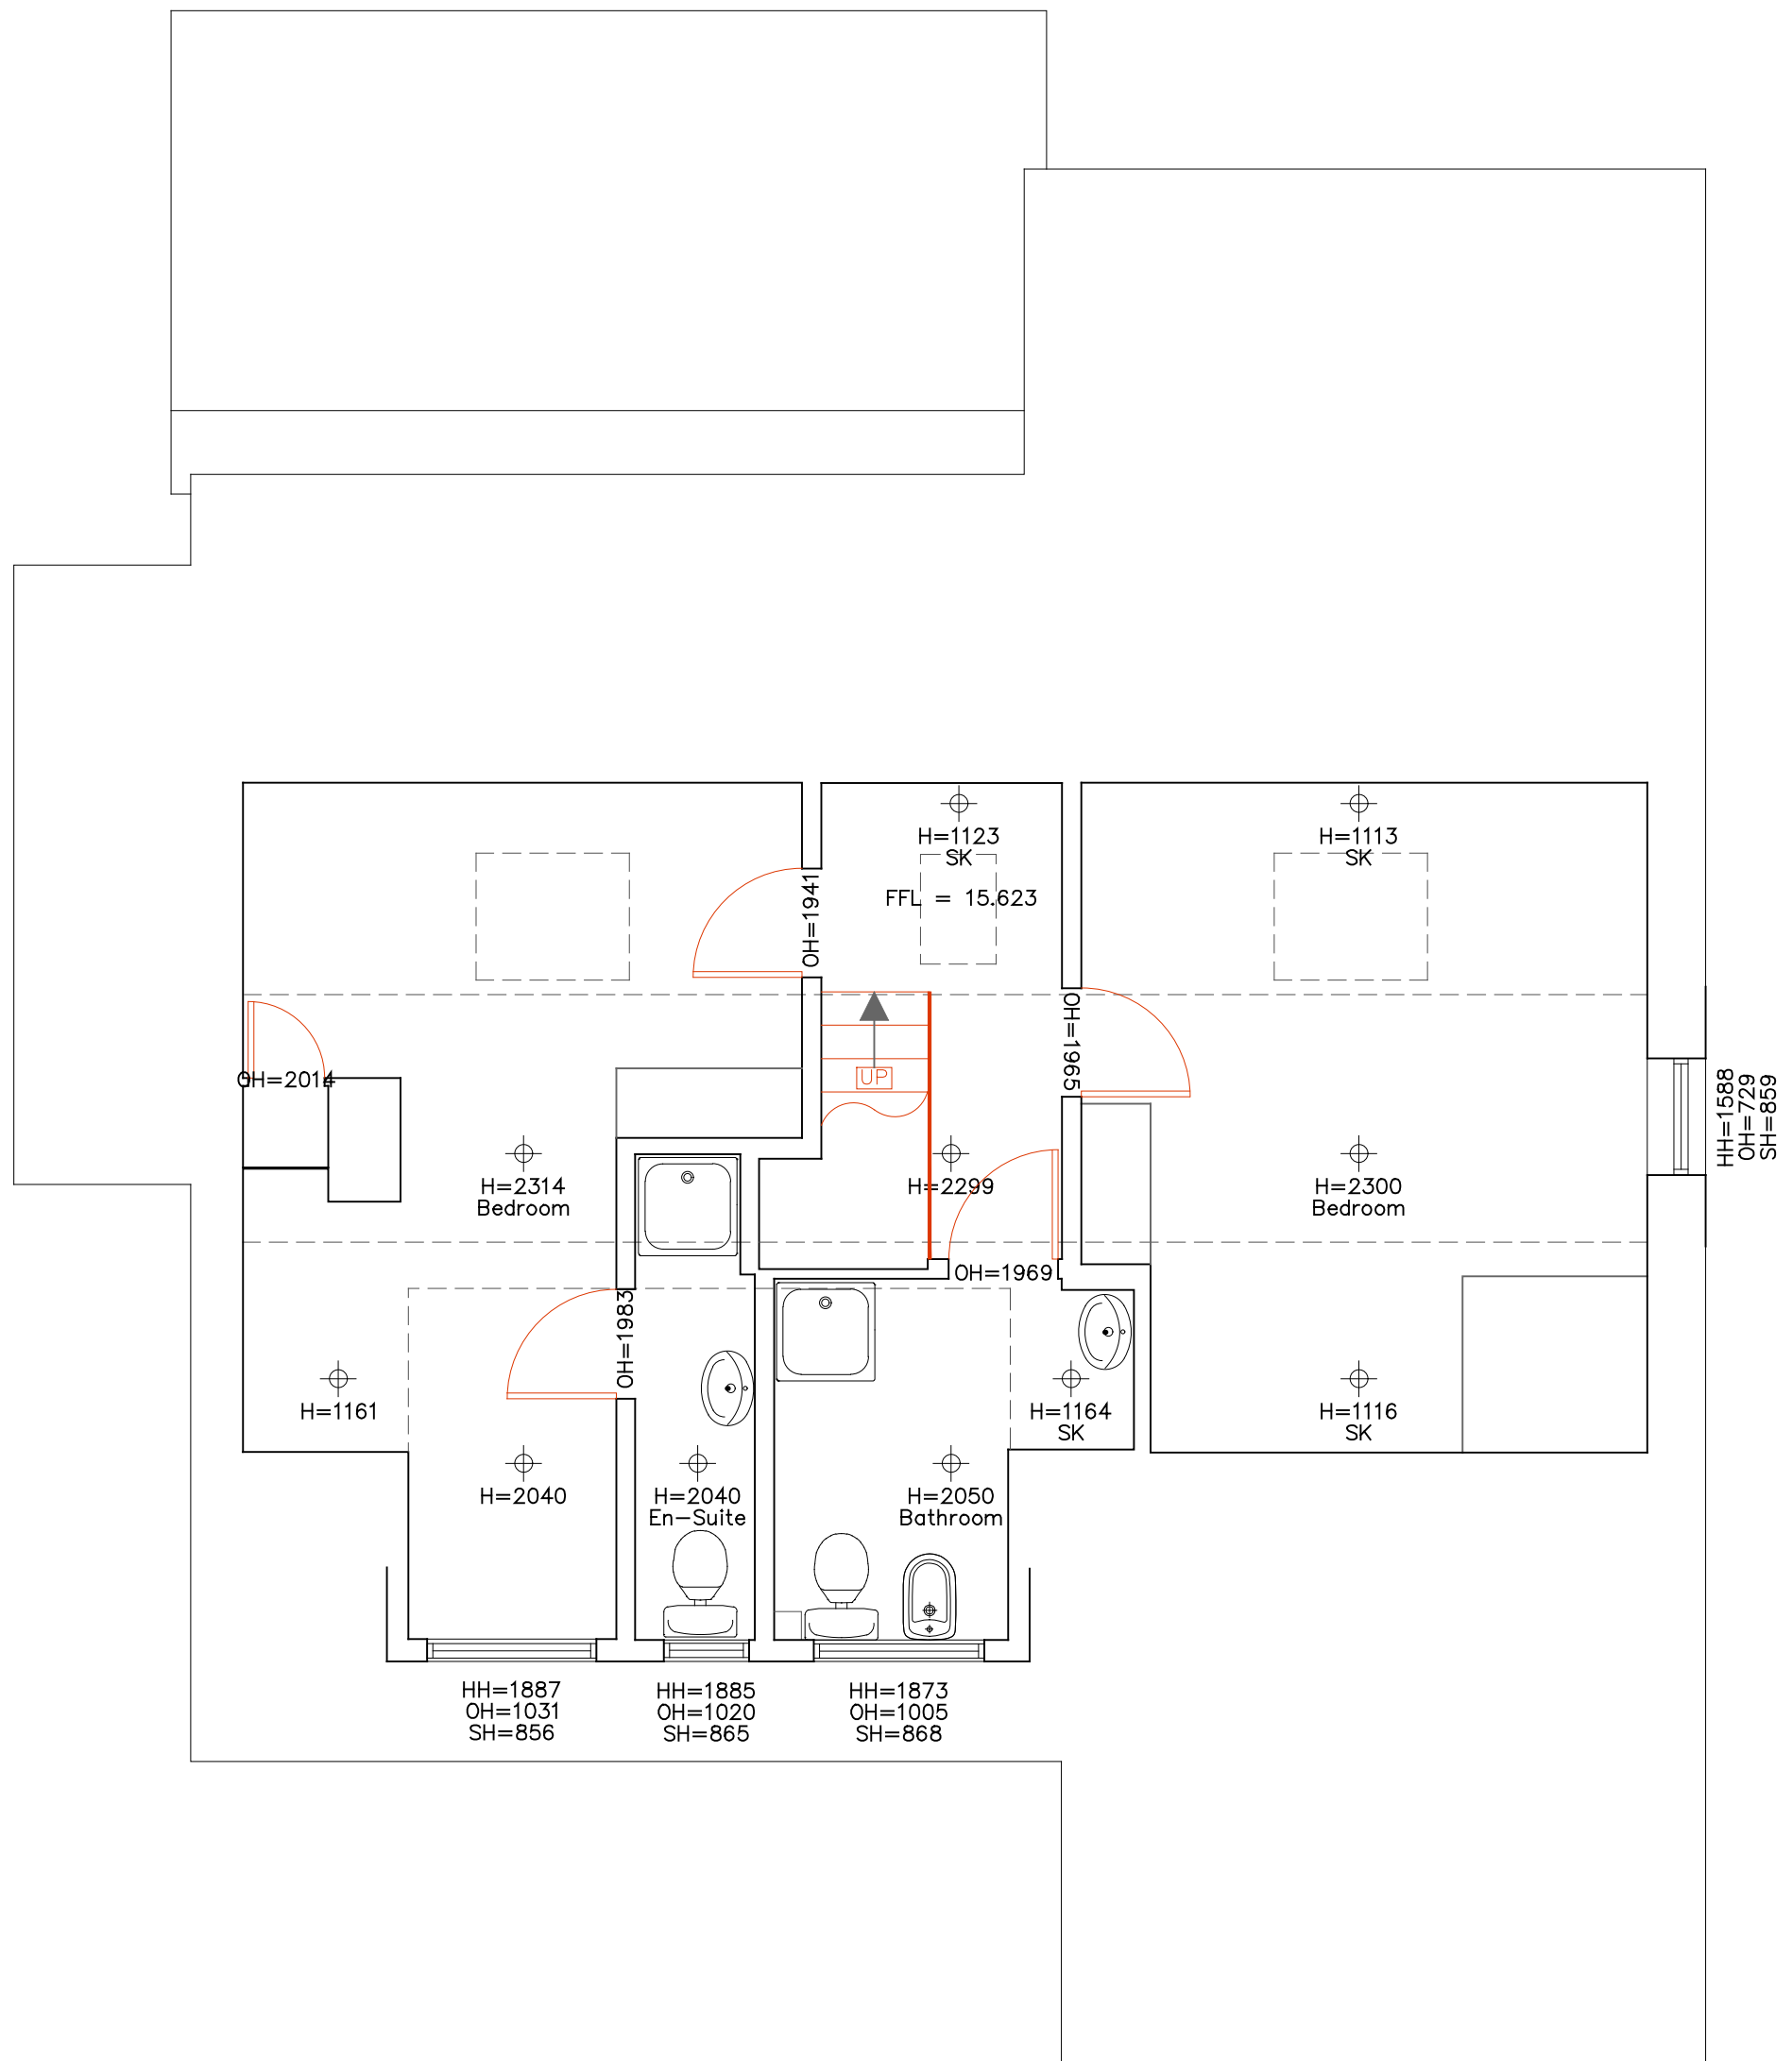

EXISTING FIRST FLOOR PLAN 1:50

FIRST FLOOR G.I.A 51.5m² (554ft²)

Total G.I.A = 177.4m² (1909ft²)

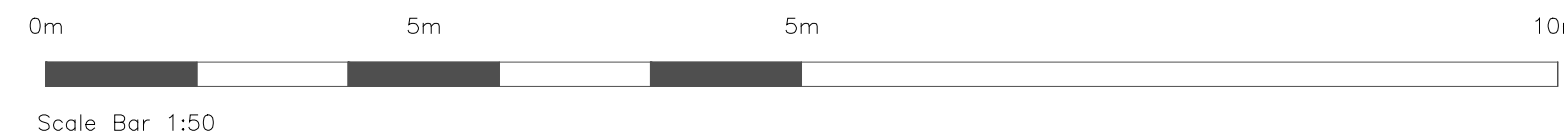

Building plans & elevs taken from
Medlams Surveys Ltd drawing EX01

medlams
surveys limited
www.medlams-surveys.co.uk
bmedlam@medlams-surveys.co.uk
07717 205 388 01243 931482

rev	description	date
status	PLANNING	



CURTIS LEVES TECHNICAL LTD
01243 378070 | mail@cltechnical.co.uk

client	MR & MRS EVANS		
project	MILL BALL BINSTED LANE BINSTED, ARUNDEL		
title	EXISTING FLOOR PLANS AND ELEVATIONS		
date	scale @ A1	drawn	chkd
AUG 2019	1:100, 1:50	IW	ML
project no.	drawing no.	rev	
1915	PL11	-	