





(c) Crown Copyright and database rights 2019 OS 100047474


LOCATION PLAN 1:1250

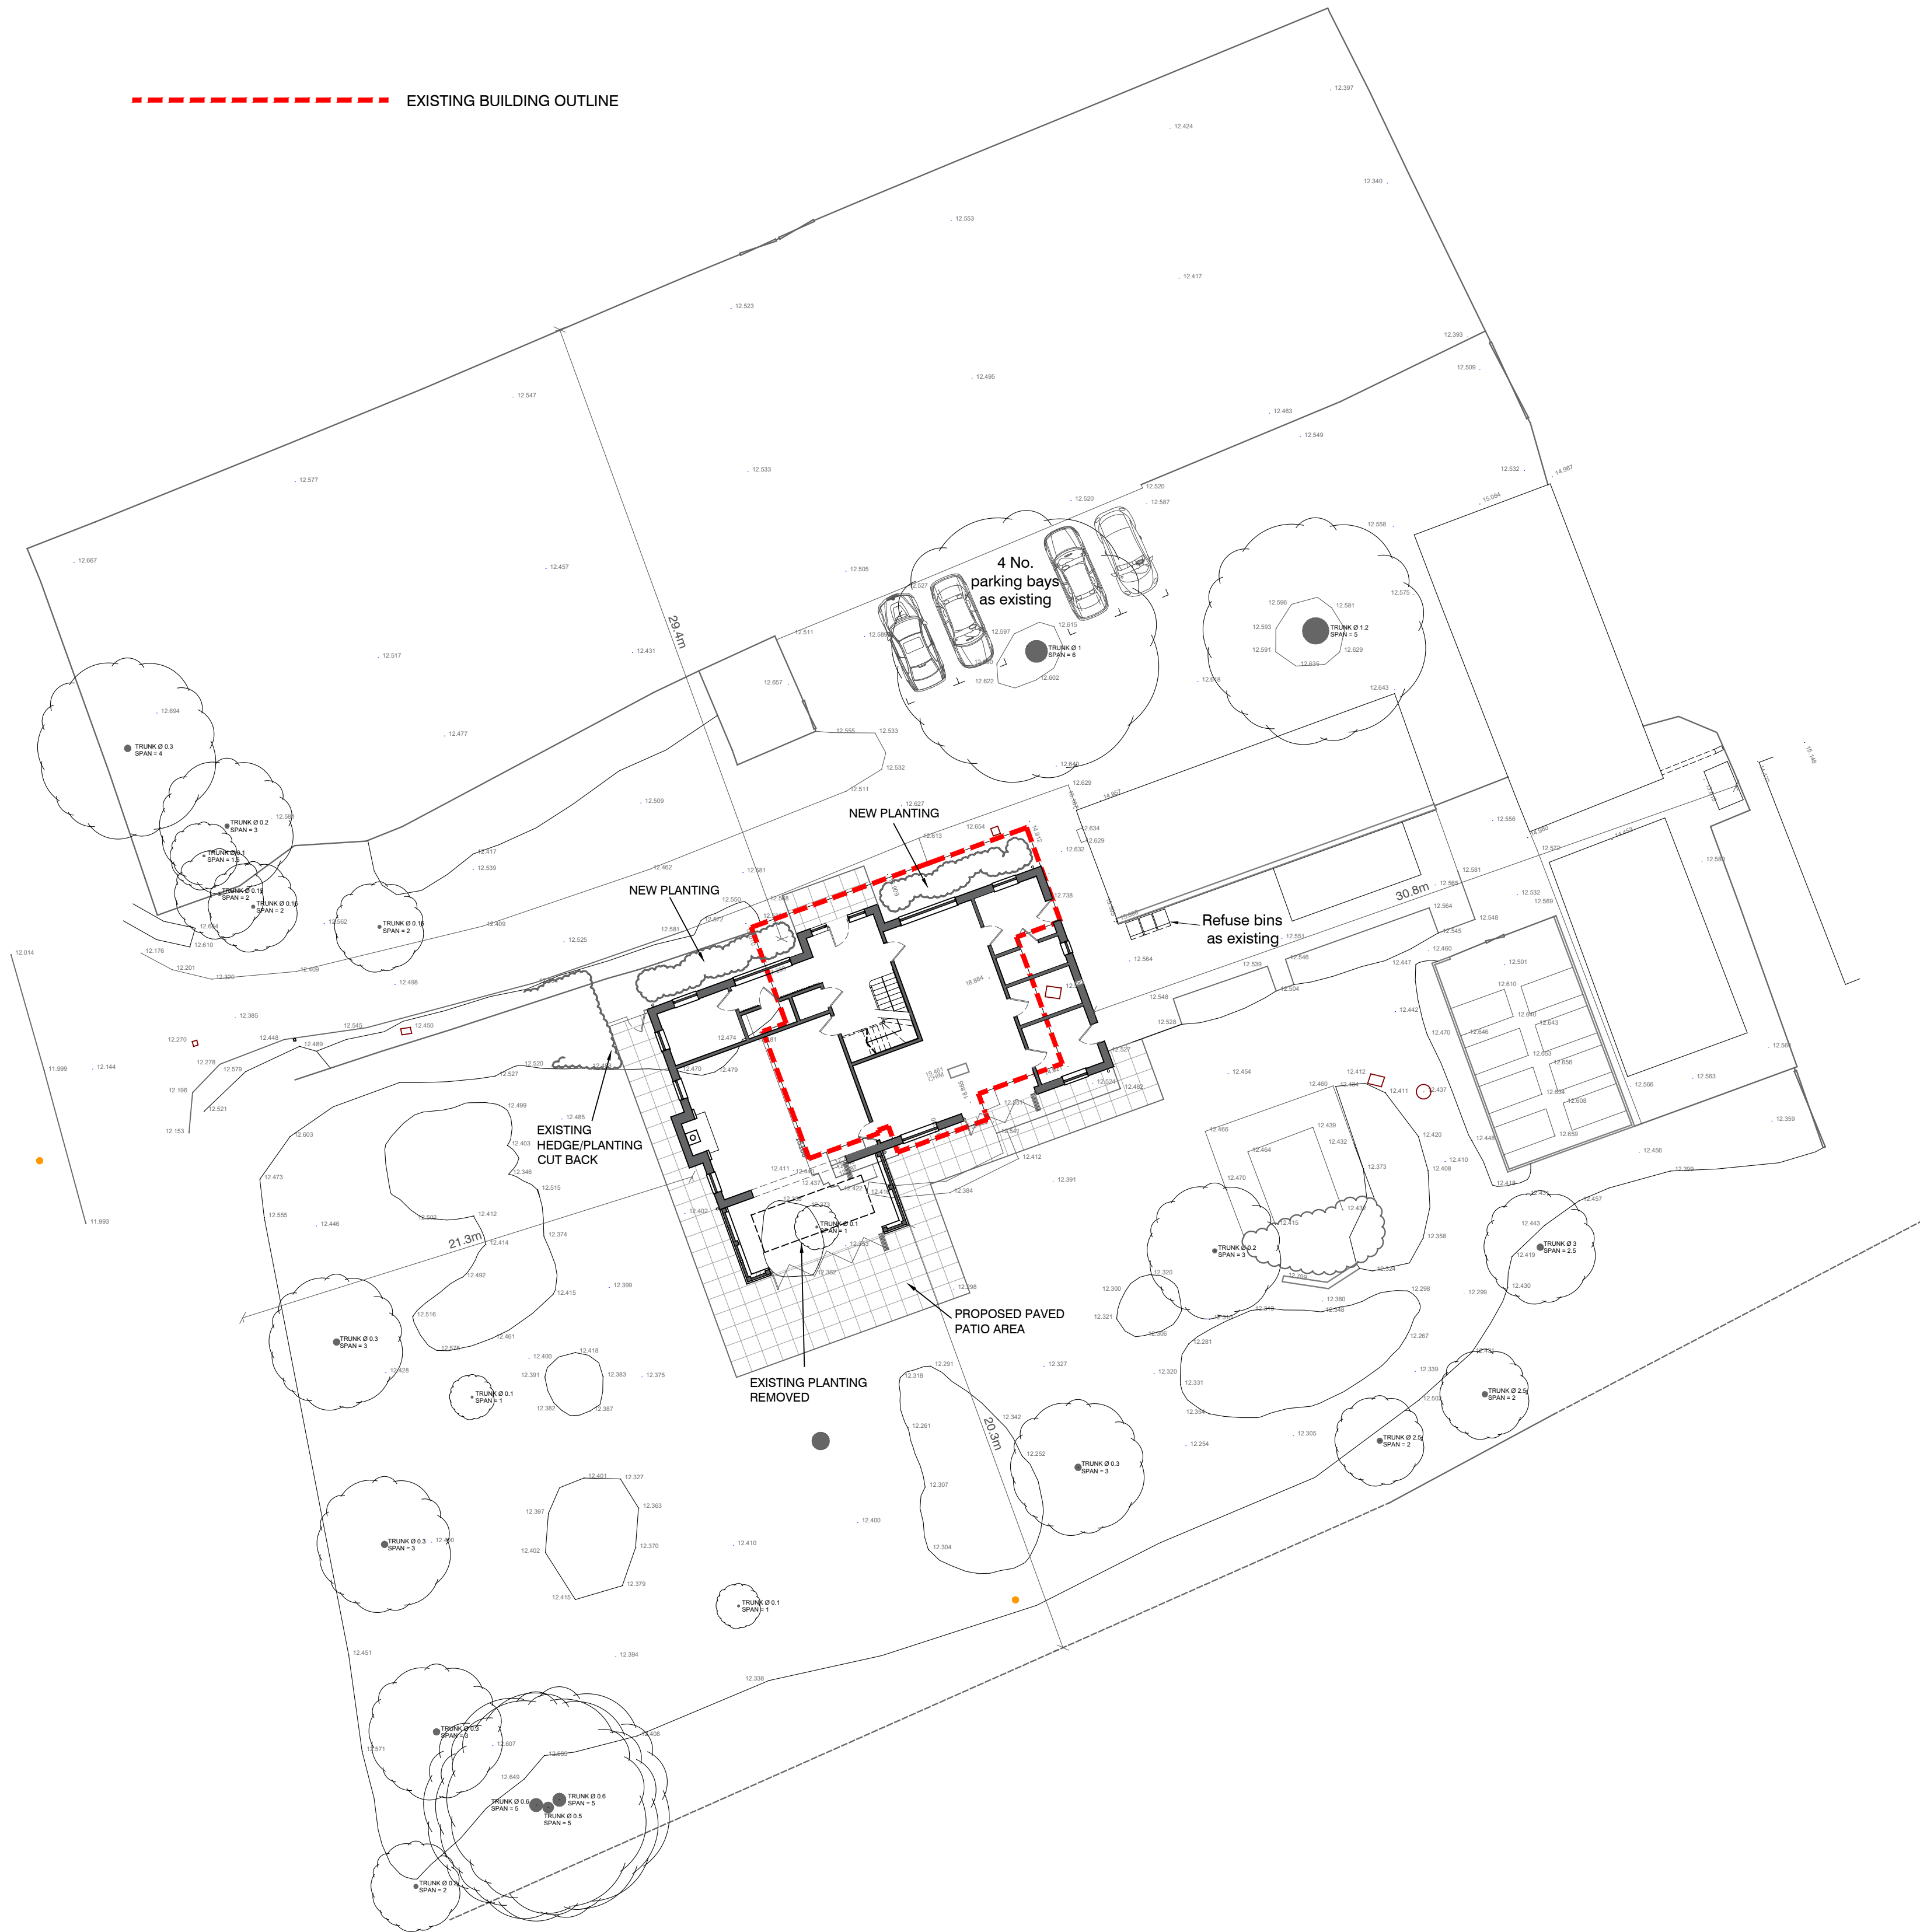

SITE PLAN - 1:200

 

NOTES:
Dimensions to be checked on site before commencing work. Any discrepancies shall be reported to Curtis Leves Technical Ltd. immediately.
Do not scale from these drawings except for planning purposes.
Use figured dimensions only.
Where applicable this drawing is to be read in conjunction with other consultants' drawings.
This drawing is the copyright of Curtis Leves Technical Ltd. and may not be copied, altered or reproduced in any way, or passed to a third party, without written authority.

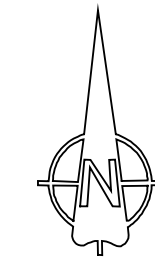

Site survey information taken from
Medlams Surveys Ltd drawing EX02

medlams
surveys limited

www.medlams-surveys.co.uk
bmedlam@medlams-surveys.co.uk
07717 205 388 01243 931482

P2 LOCATION PLAN SCALE CHANGED. 10.10.19
P1 DIMS ADDED TO SITE PLAN
CAR PARKING & REFUSE INDICATED 23.09.19

rev	description	date
status	PLANNING	



CURTIS LEVES TECHNICAL LTD
01243 378070 | mail@cltechnical.co.uk

client
MR & MRS EVANS
project
**MILL BALL
BINSTED LANE
BINSTED, ARUNDEL**
title
SITE AND LOCATION PLAN

date	scale @ A1	drawn	chkd
AUG 2019	1:500	IW	ML
project no.	drawing no.	rev	
1915	PL12	P2	

© Crown Copyright and database rights 2019 OS 100047474