




This drawing and its contents are the strict copyright of Architectura Design. No reproduction without permission. Do not scale. Written dimensions to be used where given. All dimensions and details to be checked on site. FOR PLANNING PURPOSES ONLY

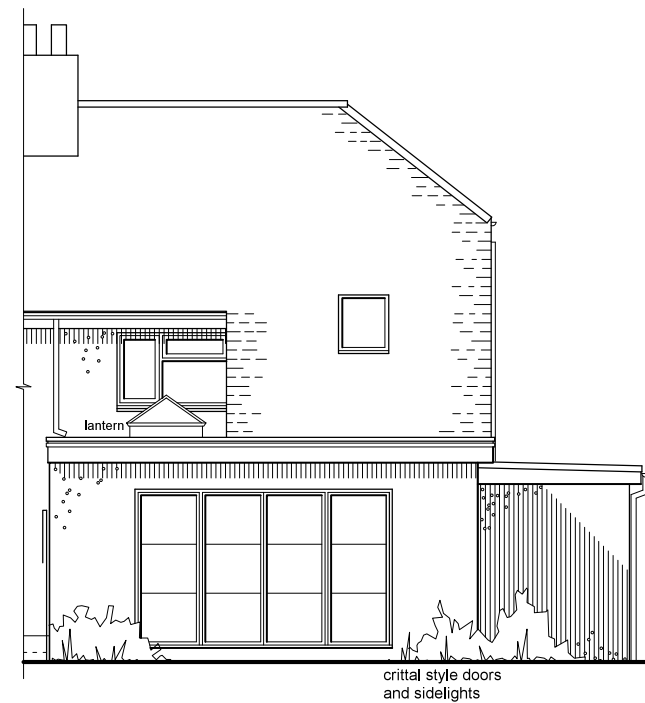


South Elevation

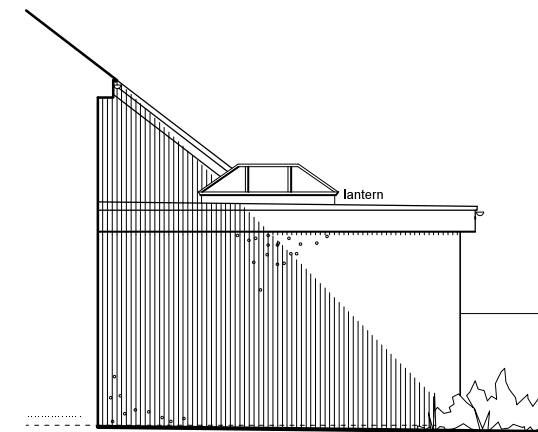


West Elevation

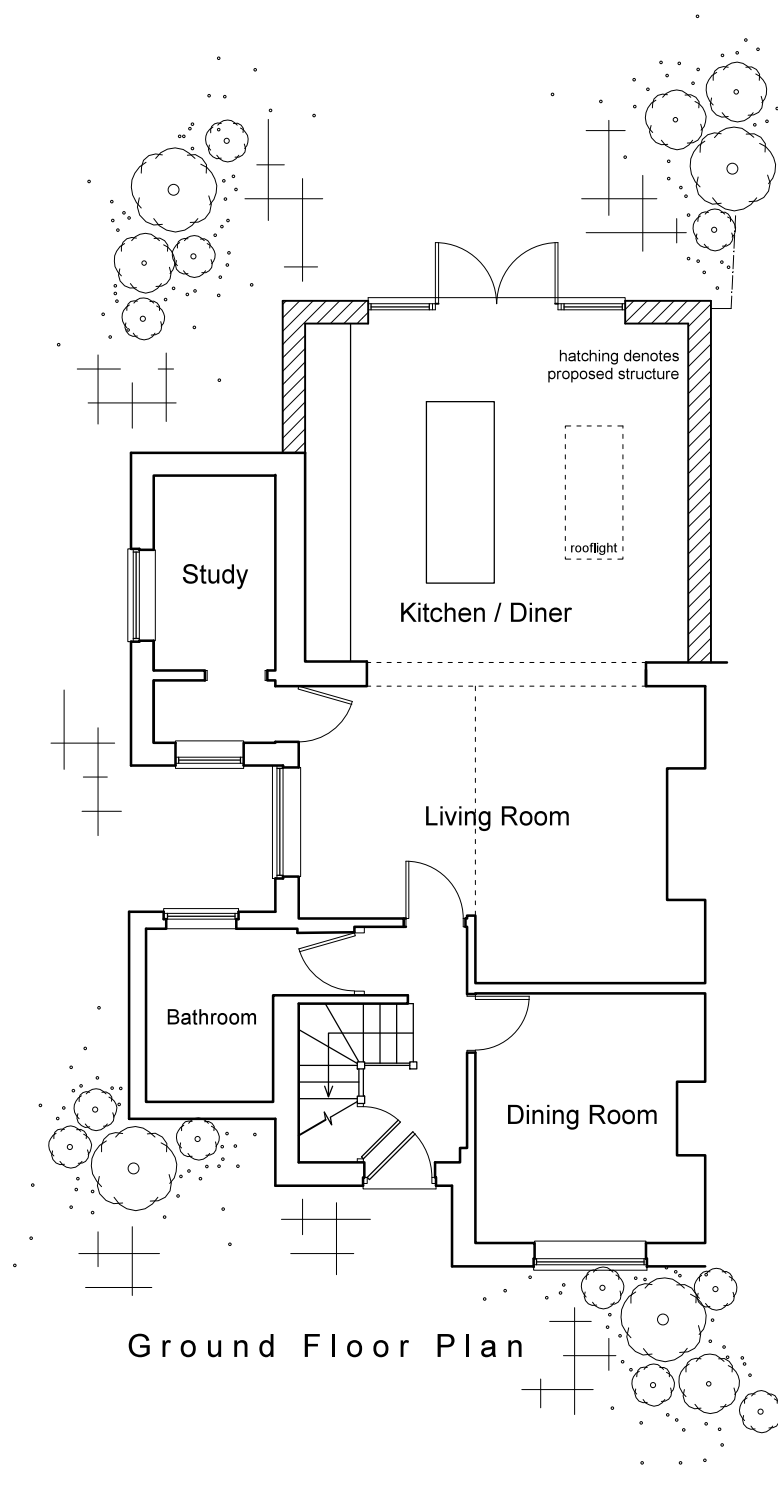


Ground Floor Plan

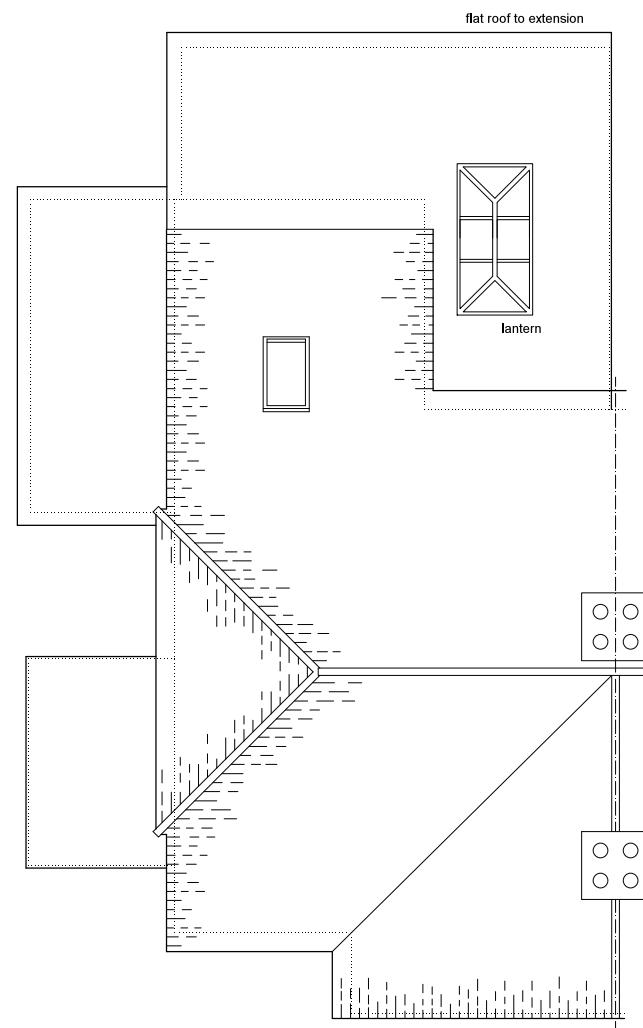

Roof Plan

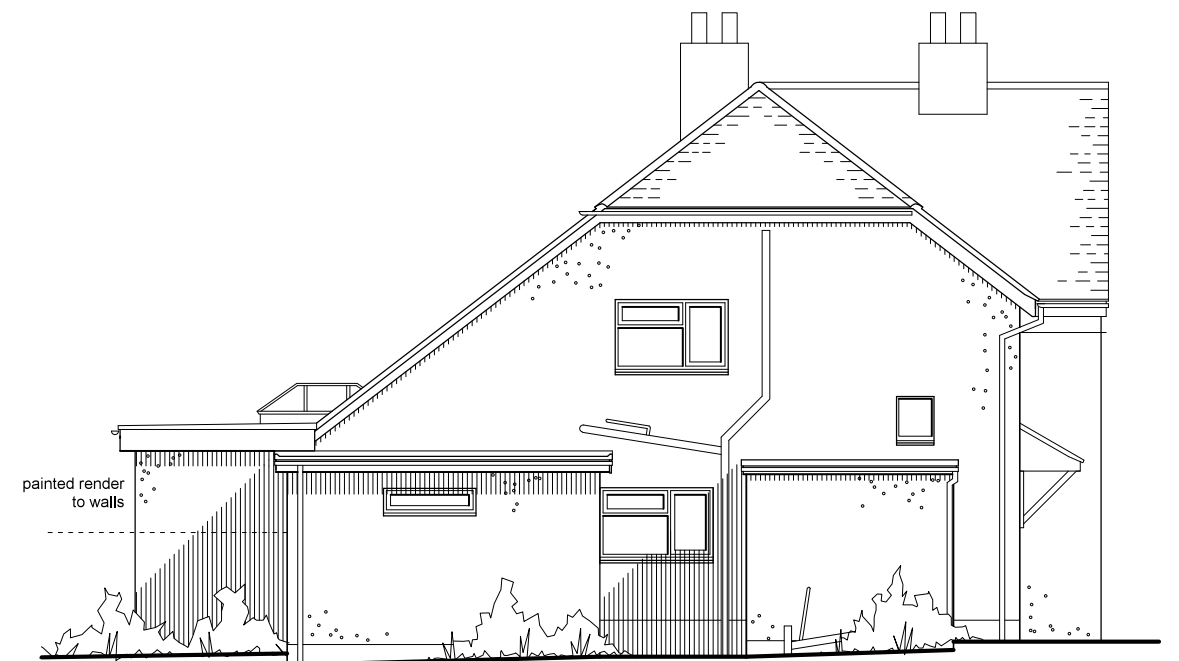

East Elevation

 

Architectura
Architectural Design & Drawing Service

Proposed Extension and Alterations
at 4 Barnfield Cottages, Arundel Road, Fontwell
for Mr and Mrs M Cherry
Drawing P01 December 2020 Scale 1:100 @ A3
Planning Drawing - Proposed Plans & Elevations