


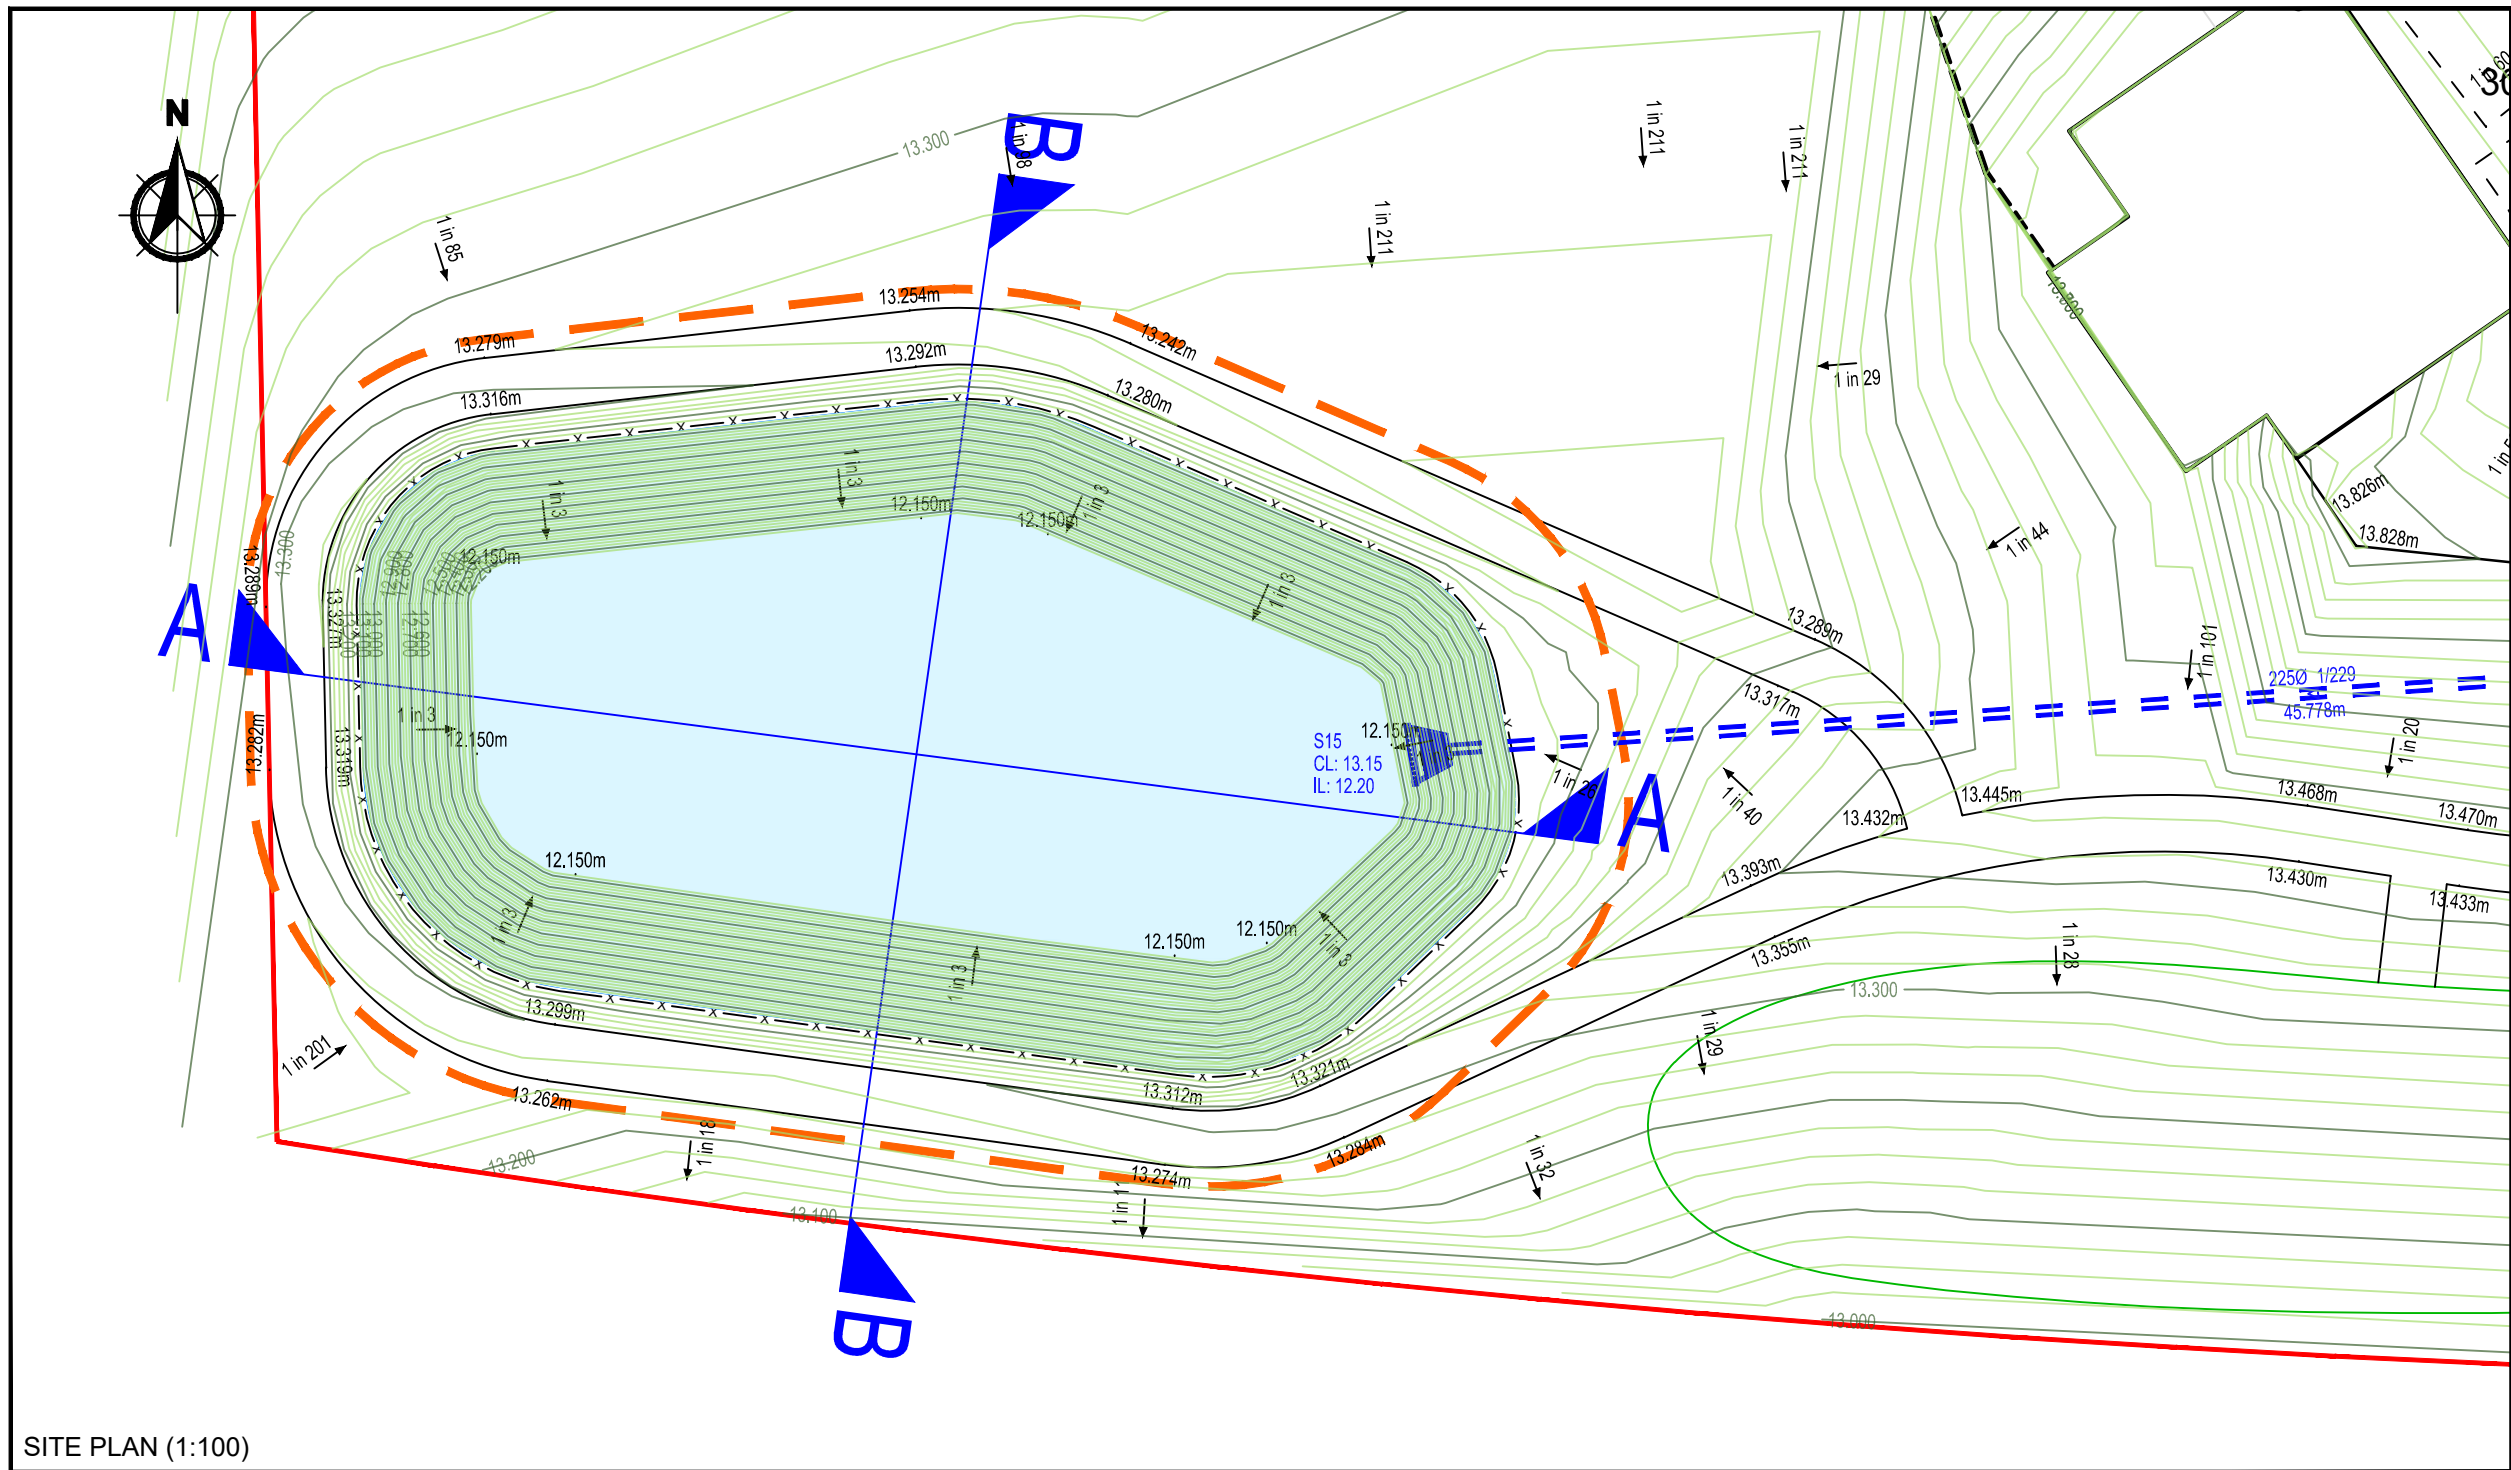
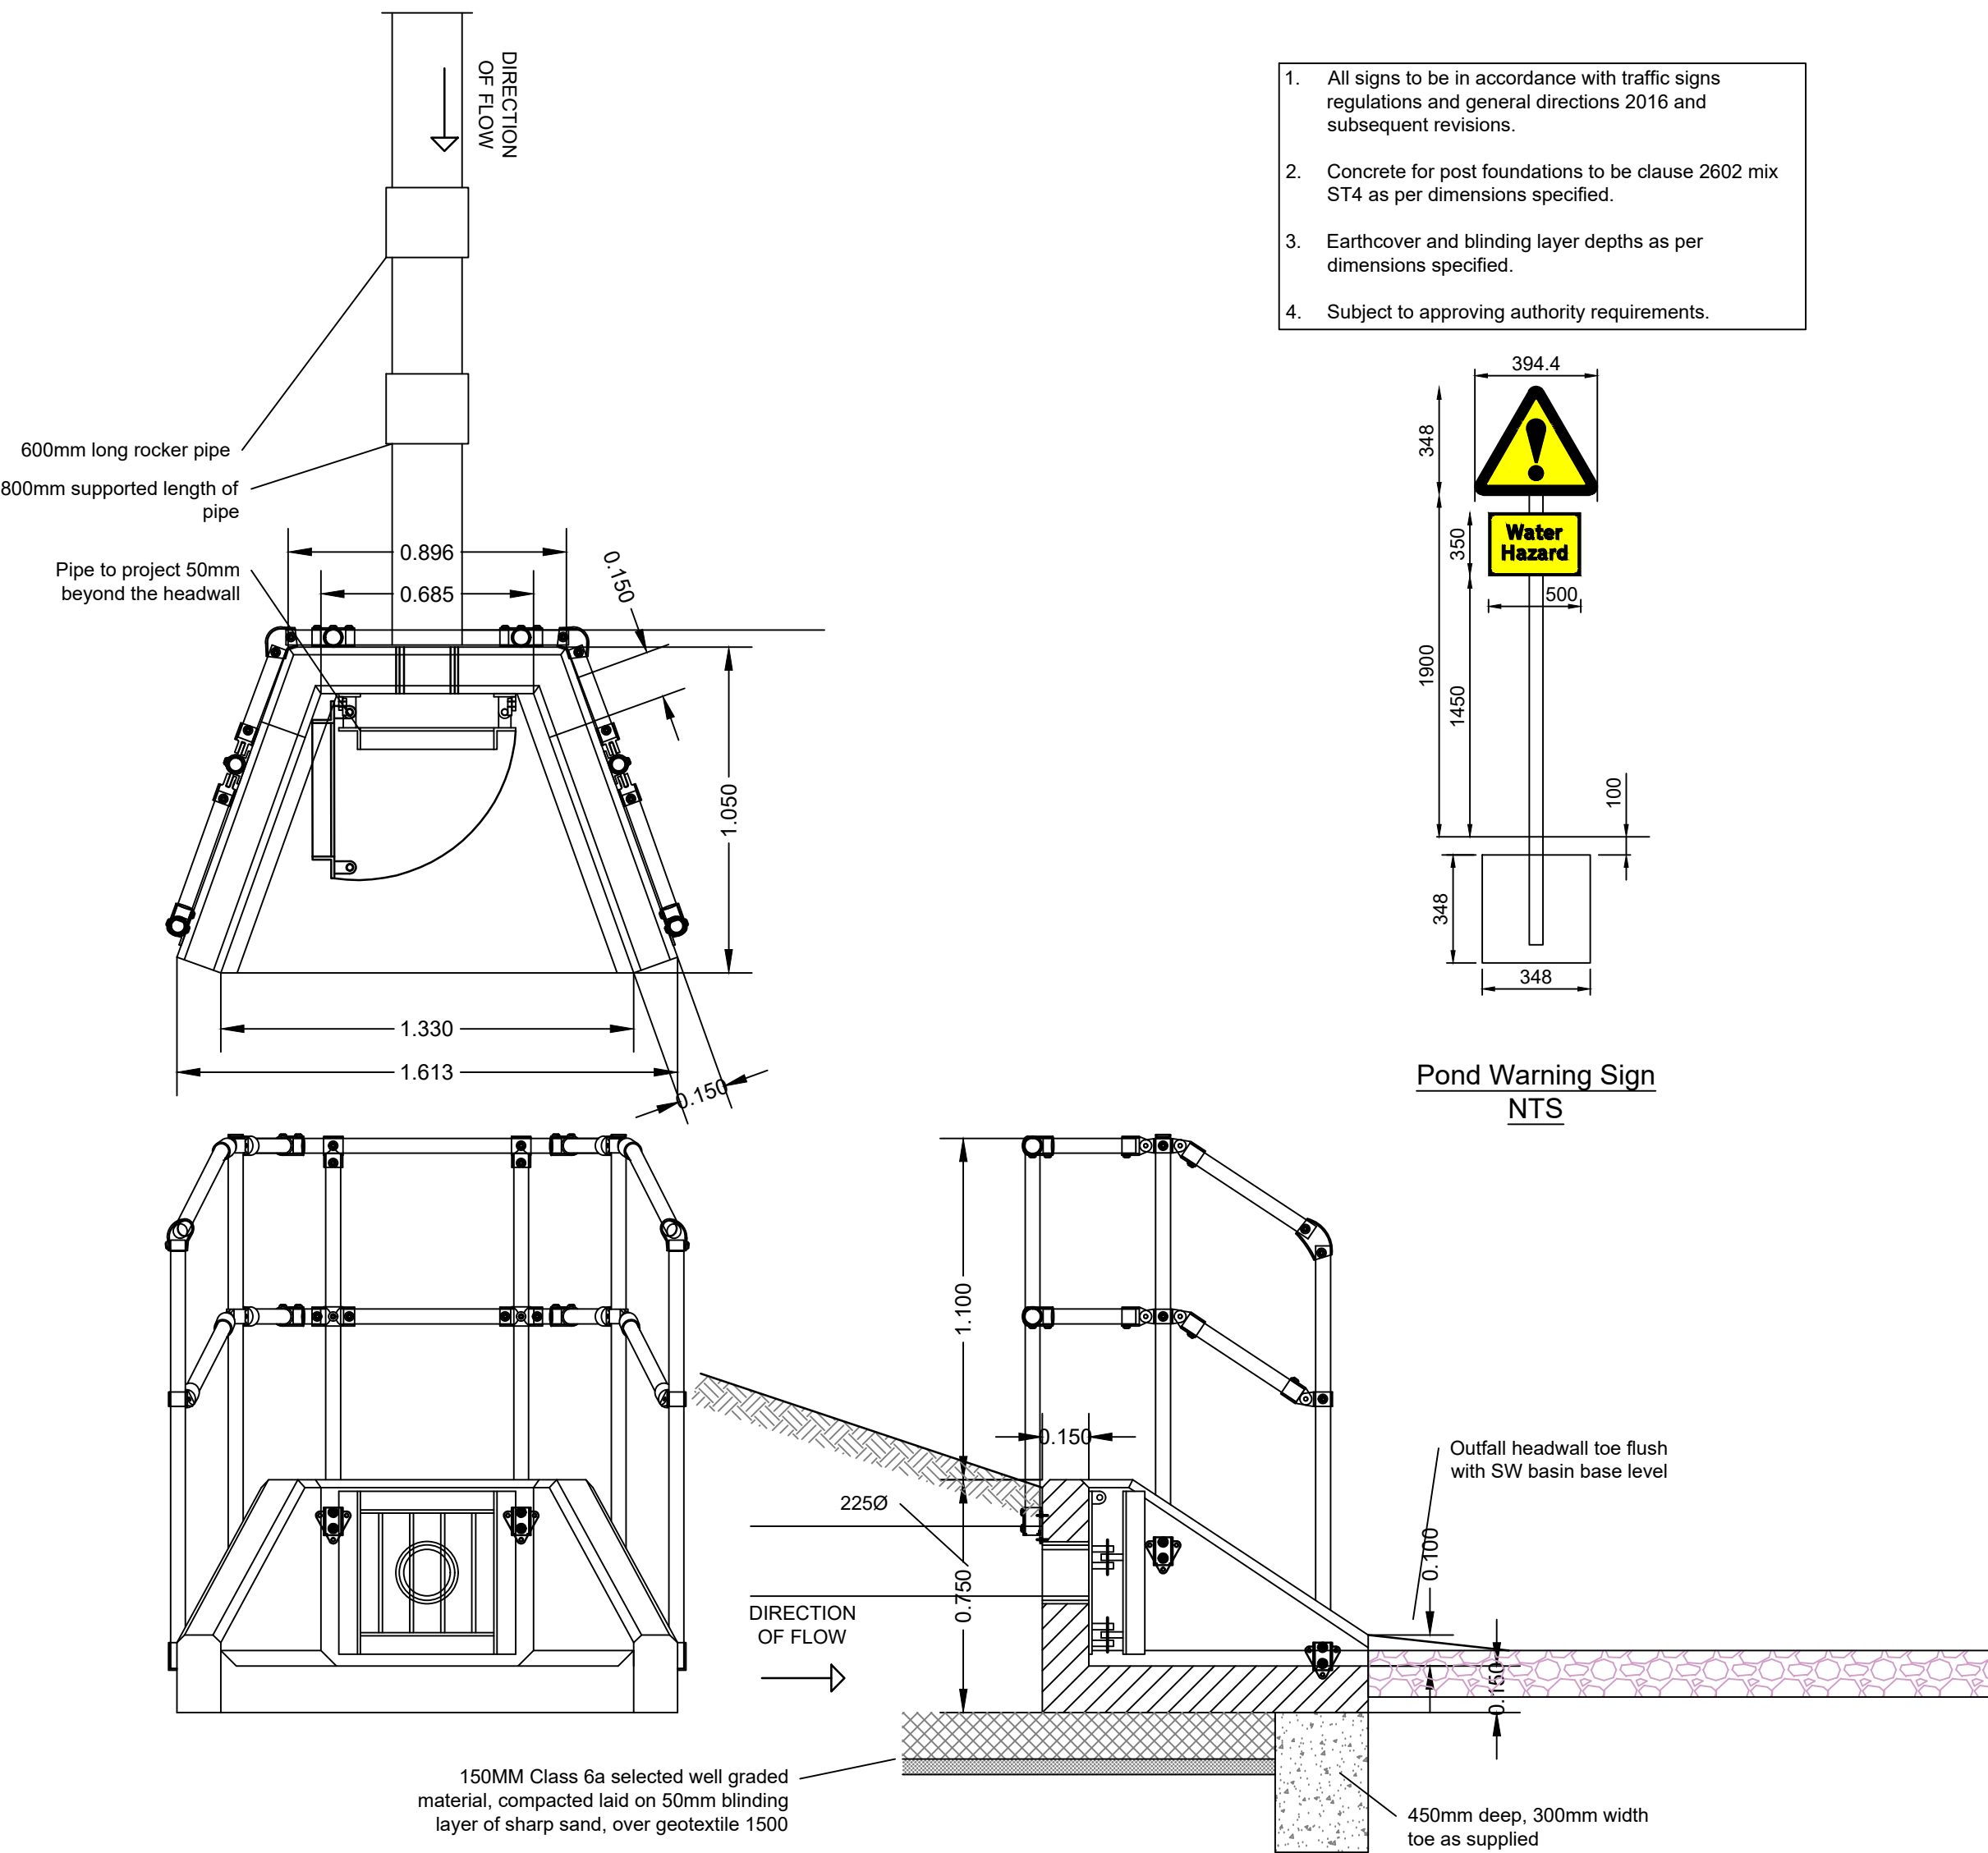
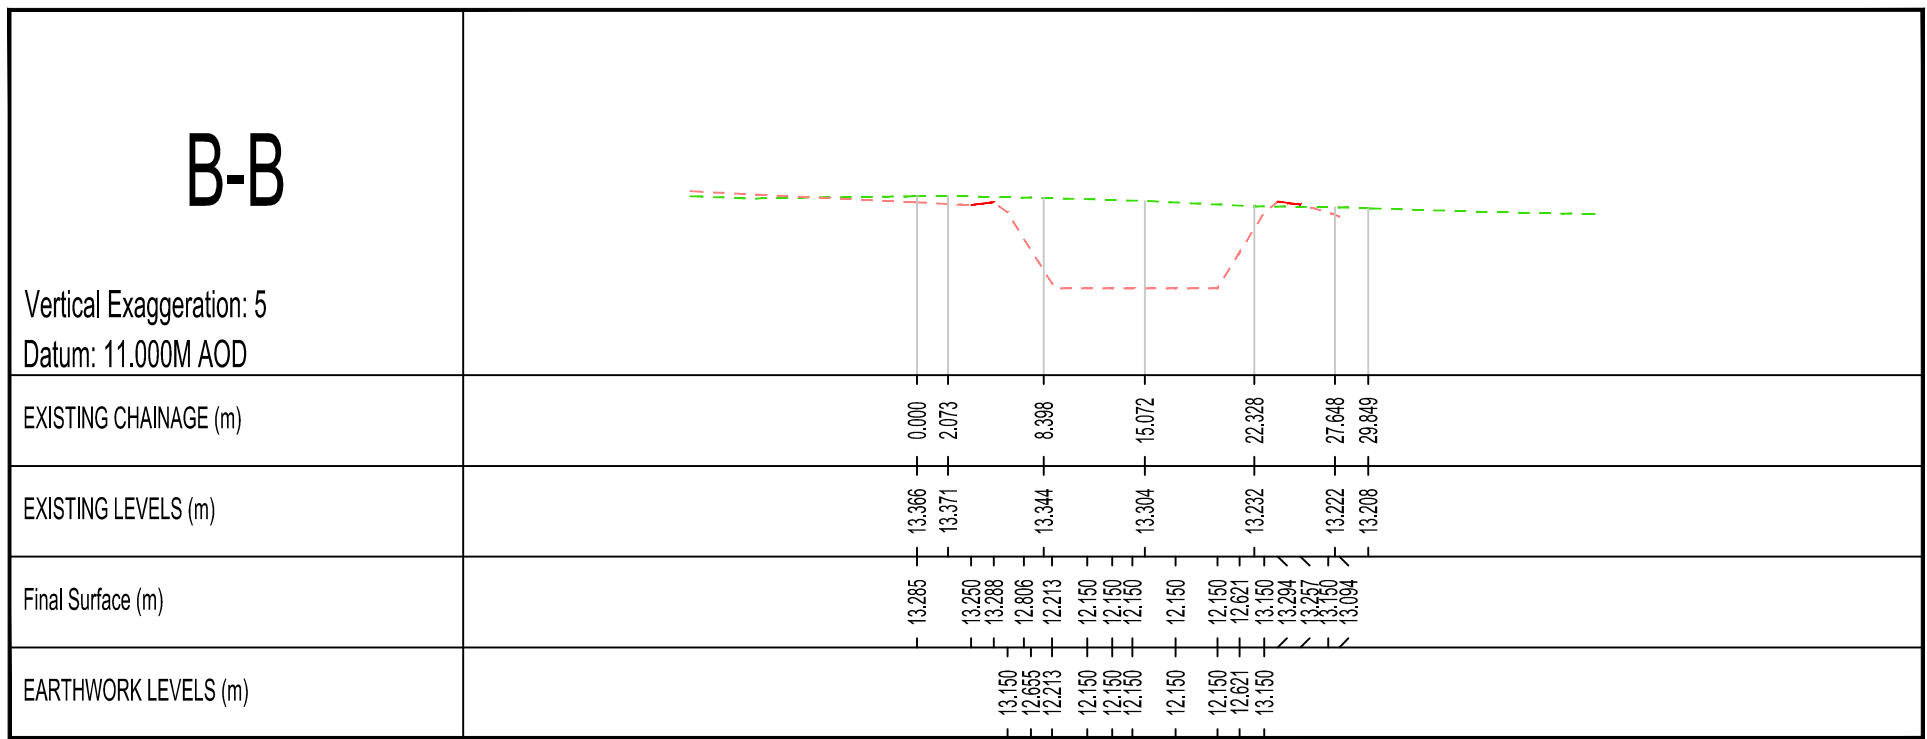


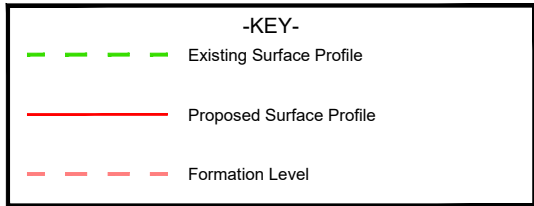


SITE PLAN (1:100)

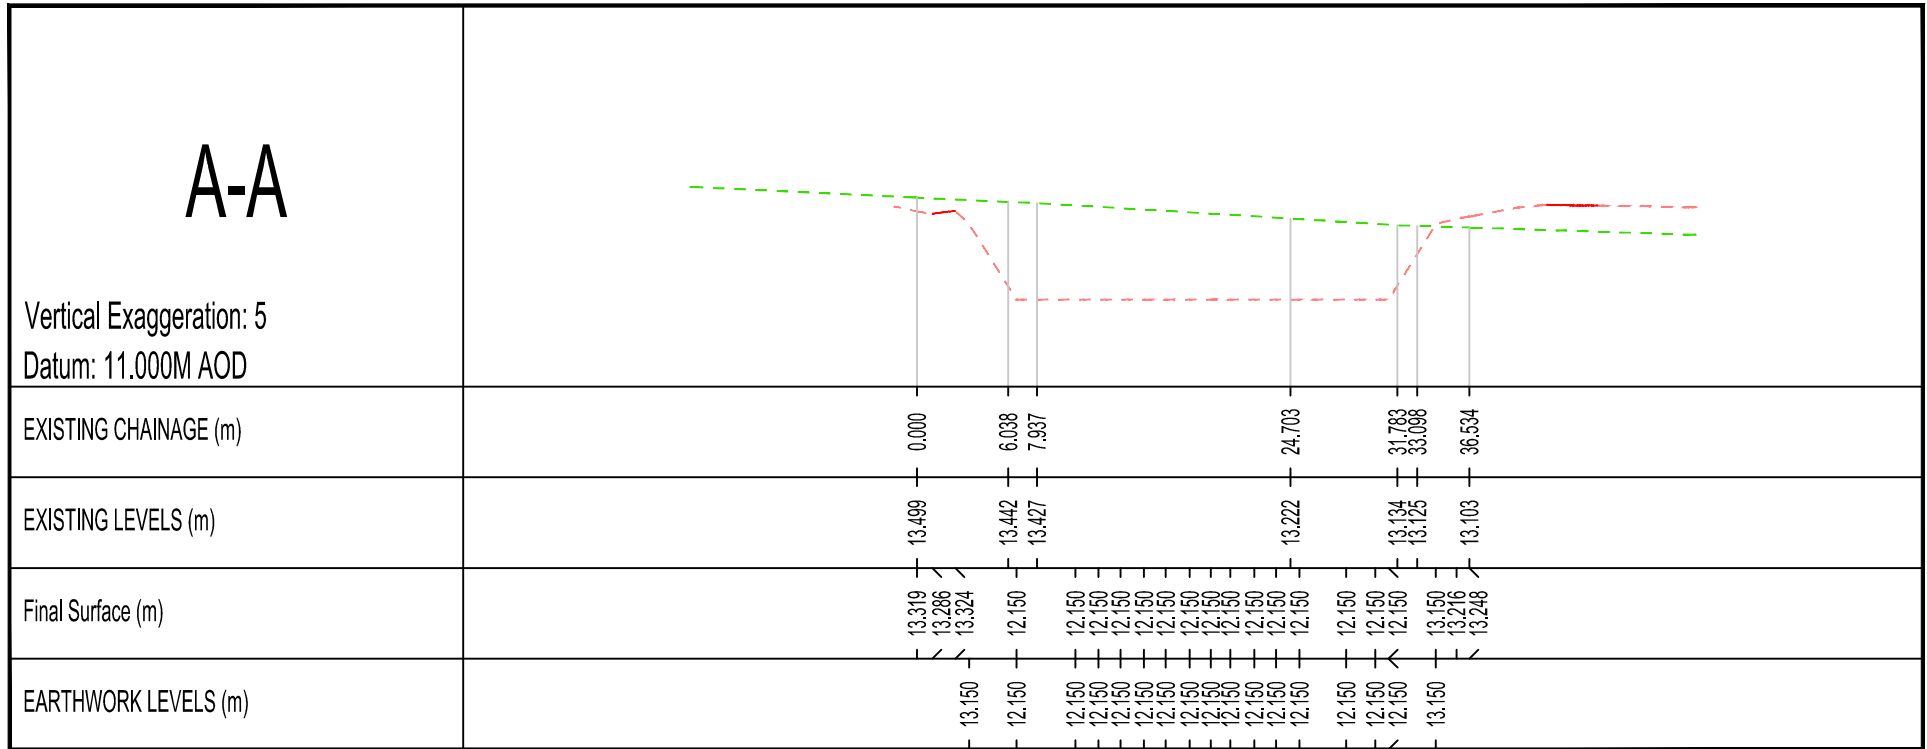

- All signs to be in accordance with traffic signs regulations and general directions 2016 and subsequent revisions.
- Concrete for post foundations to be clause 2602 mix ST4 as per dimensions specified.
- Earthcover and blinding layer depths as per dimensions specified.
- Subject to approving authority requirements.

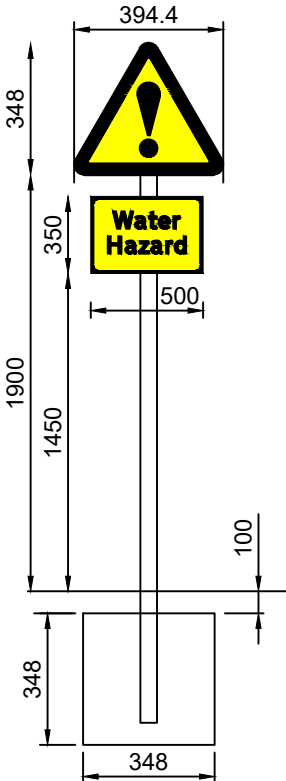

Pond Warning Sign
NTS

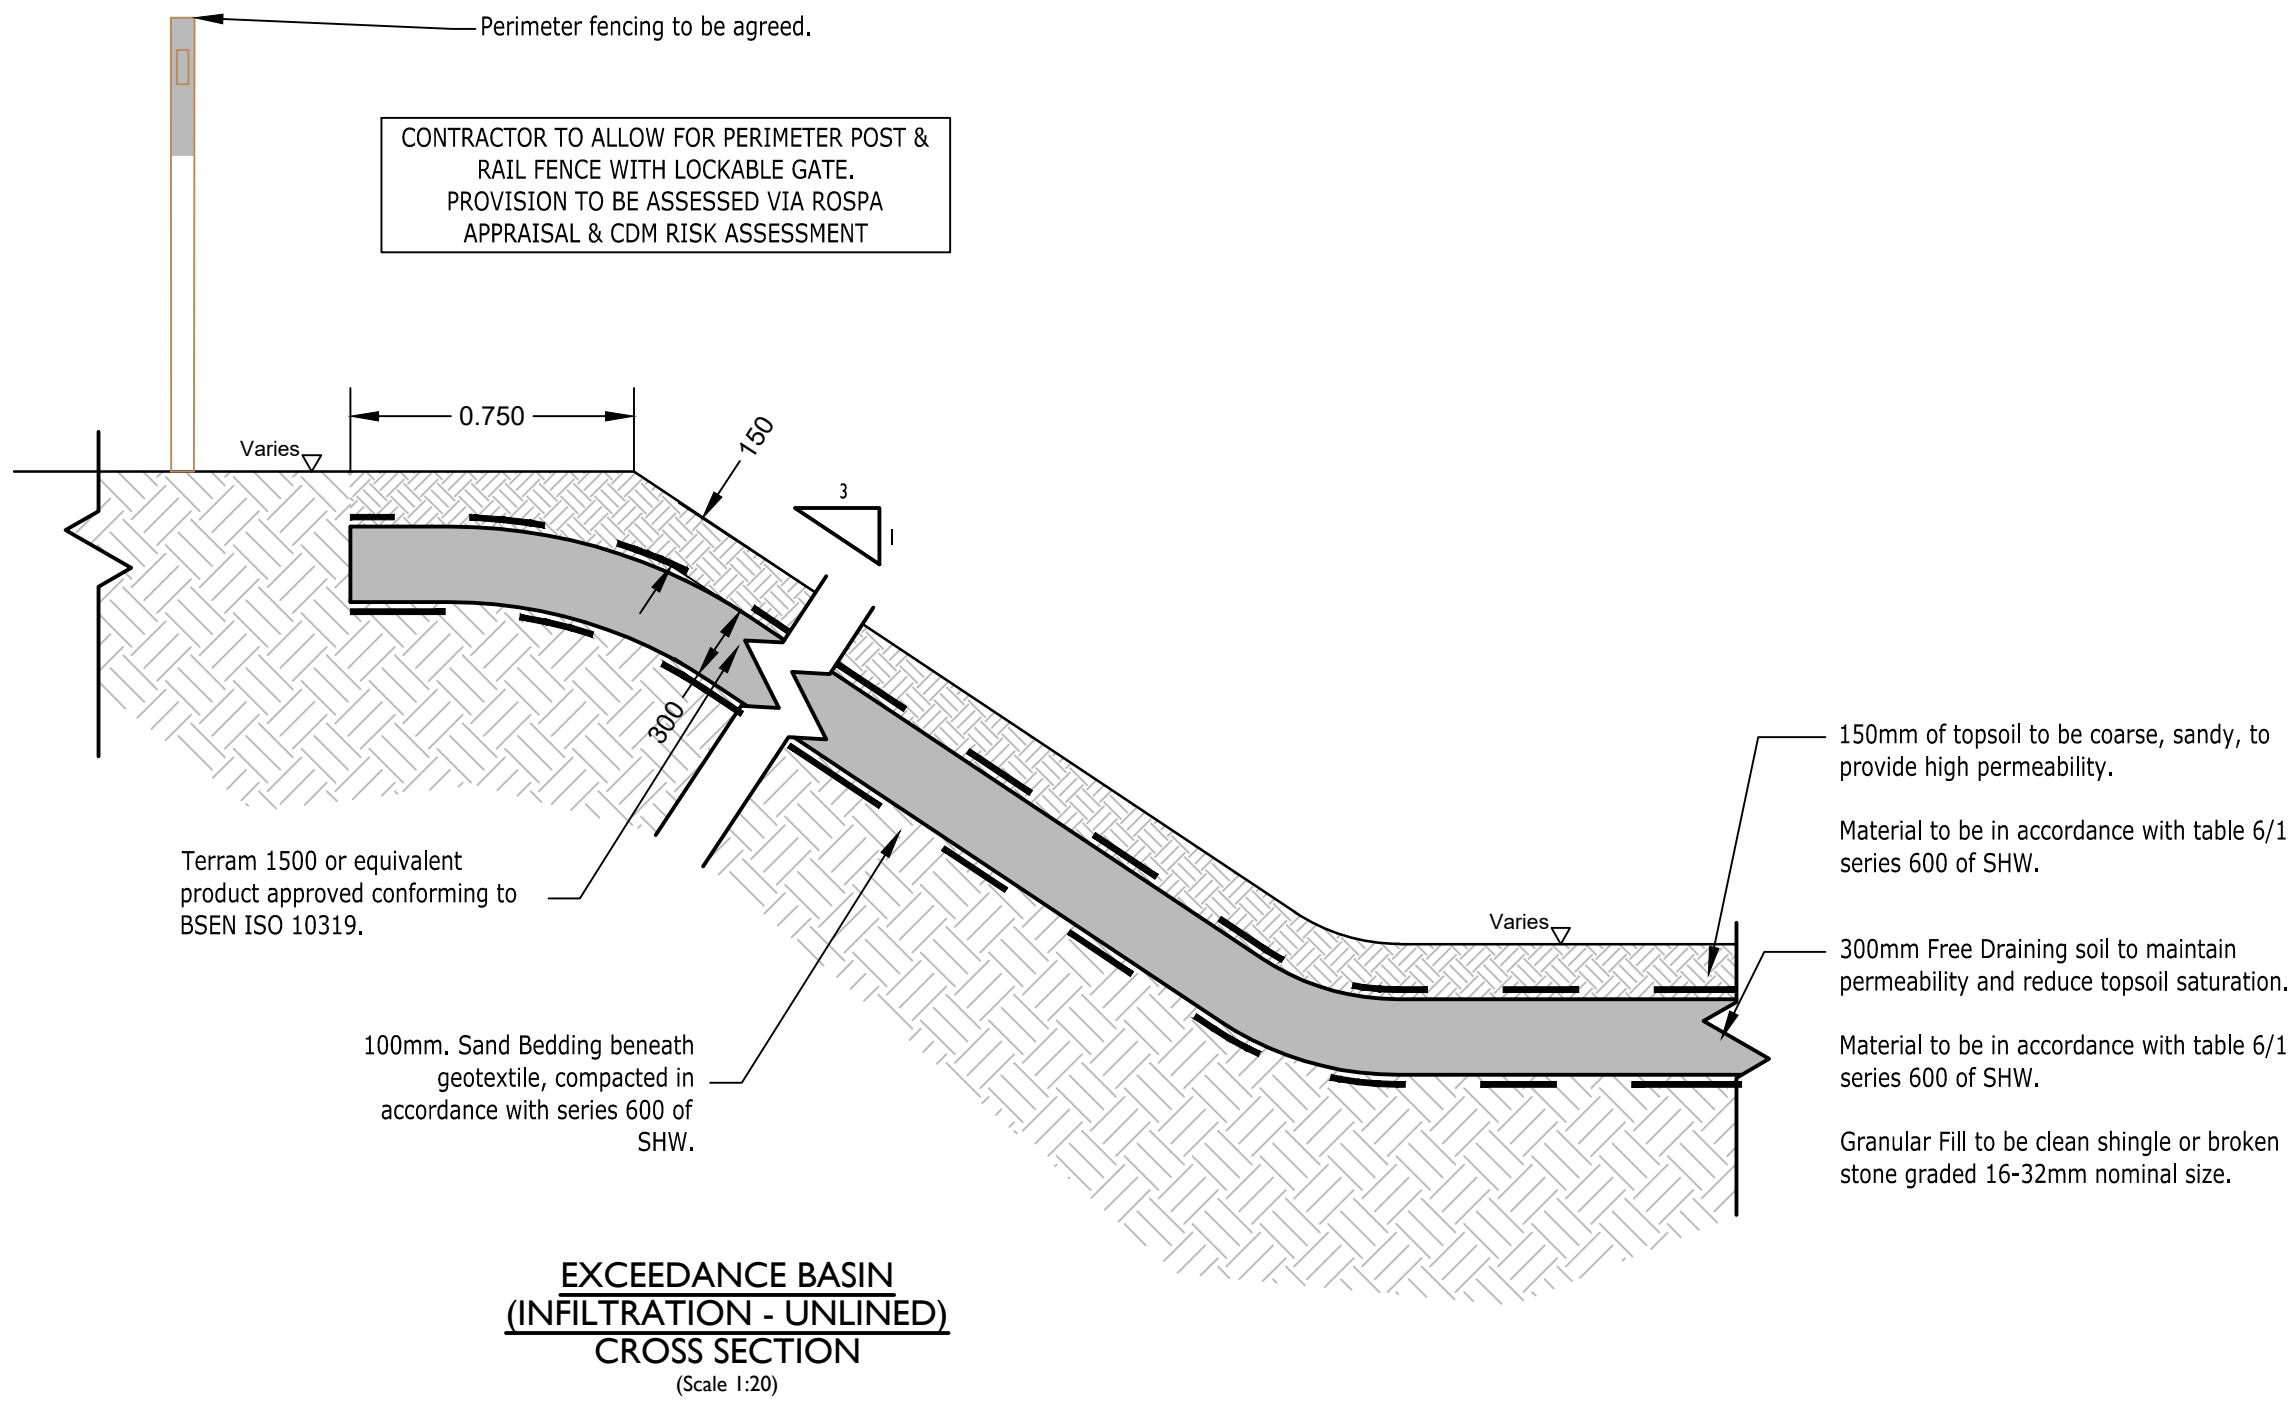

NOTES

- This drawing is to be read in conjunction with all other BP Civils drawings, and with all relevant Architect's and Engineer's drawings and specification. Any discrepancies found are to be reported immediately to the Engineer.
- BP Civils accepts no responsibility for inaccuracies in data provided by third parties such as topographic surveys or Ordnance Survey mapping.
- Do not scale. Work to figured dimensions only. All dimensions are in millimeters unless noted otherwise and all levels are in metres from the topographic survey datum.
- Any information given regarding existing underground services is given in good faith after consultation with the relevant authority, however accuracy is not certain. The main contractor is responsible for checking all information on site prior to work commencing and taking due care whilst undertaking the works.
- All dimensions to be checked on site. All details and dimensions relating to sub-contractors work must be checked and agreed between the sub-contractor or supplier and the general contractor.
- The electronic information from this drawing can not be guaranteed as dimensionally drawn exact. Figured dimensions must be used for setting out and detailing. BP Civils logos and company information must be removed from copies if information is re-used.
- Where used, this map is based on or reproduced from Ordnance Survey material with the permission of Ordnance Survey on behalf of the controller of His Majesty's Stationary Office (© Crown Copyright. Licence number: 100022432. BP Civils accept no liability for any inaccuracies with the data.
- The client shall ensure that all licences, consents and approvals required to implement the works are in place prior to commencing construction.

RESIDUAL HAZARDS

- In addition to the hazards/risks normally associated with the type of work detailed on this drawing, note the following:
- Buried services. Contractor to refer to record drawings and use CAT to locate existing services and undertake necessary precautions and investigation prior to excavating.
 - Working in live traffic. Contractor to ensure traffic management is designed, erected and maintained to protect the workforce and the public. Contractor to undertake necessary precautions and ensure suitable traffic management is in place prior to commencement.
 - Working in live sewers. Contractor to ensure operatives are familiar and competent with the dangers of working in live sewers.
 - Excavations close to existing structures. Contractor to prepare method statement to ensure stability of existing structure.
- Appropriate risk assessments and method statements should be prepared to manage these risks as required.



P00	24/09/26	Issue for DOC
Rev.	Date	Amendments
BP CIVILS CONSULTING INCORPORATING BRIGHT PLAN CIVILS 2 West Barn, Old Dairy Lane, Aldingbourne, West Sussex PO20 3AF Tel: 01243 210418 www.bpcivils.co.uk enquiries@bpcivils.co.uk		
Drawing Status	FOR APPROVAL NOT FOR CONSTRUCTION	
Client	Doswell	
Project	Land West of Yapton Road, Walberton, BN18 0AS	
Drawing Title	Exceedance Basin Sections	
Scale at A1	Date	Drawn By
AS SHOWN	MAY 26	LM
Drawing Code	000-BPC-WD-ZZ-D-C	021
Project No.	D2426	Rev.
P00		