




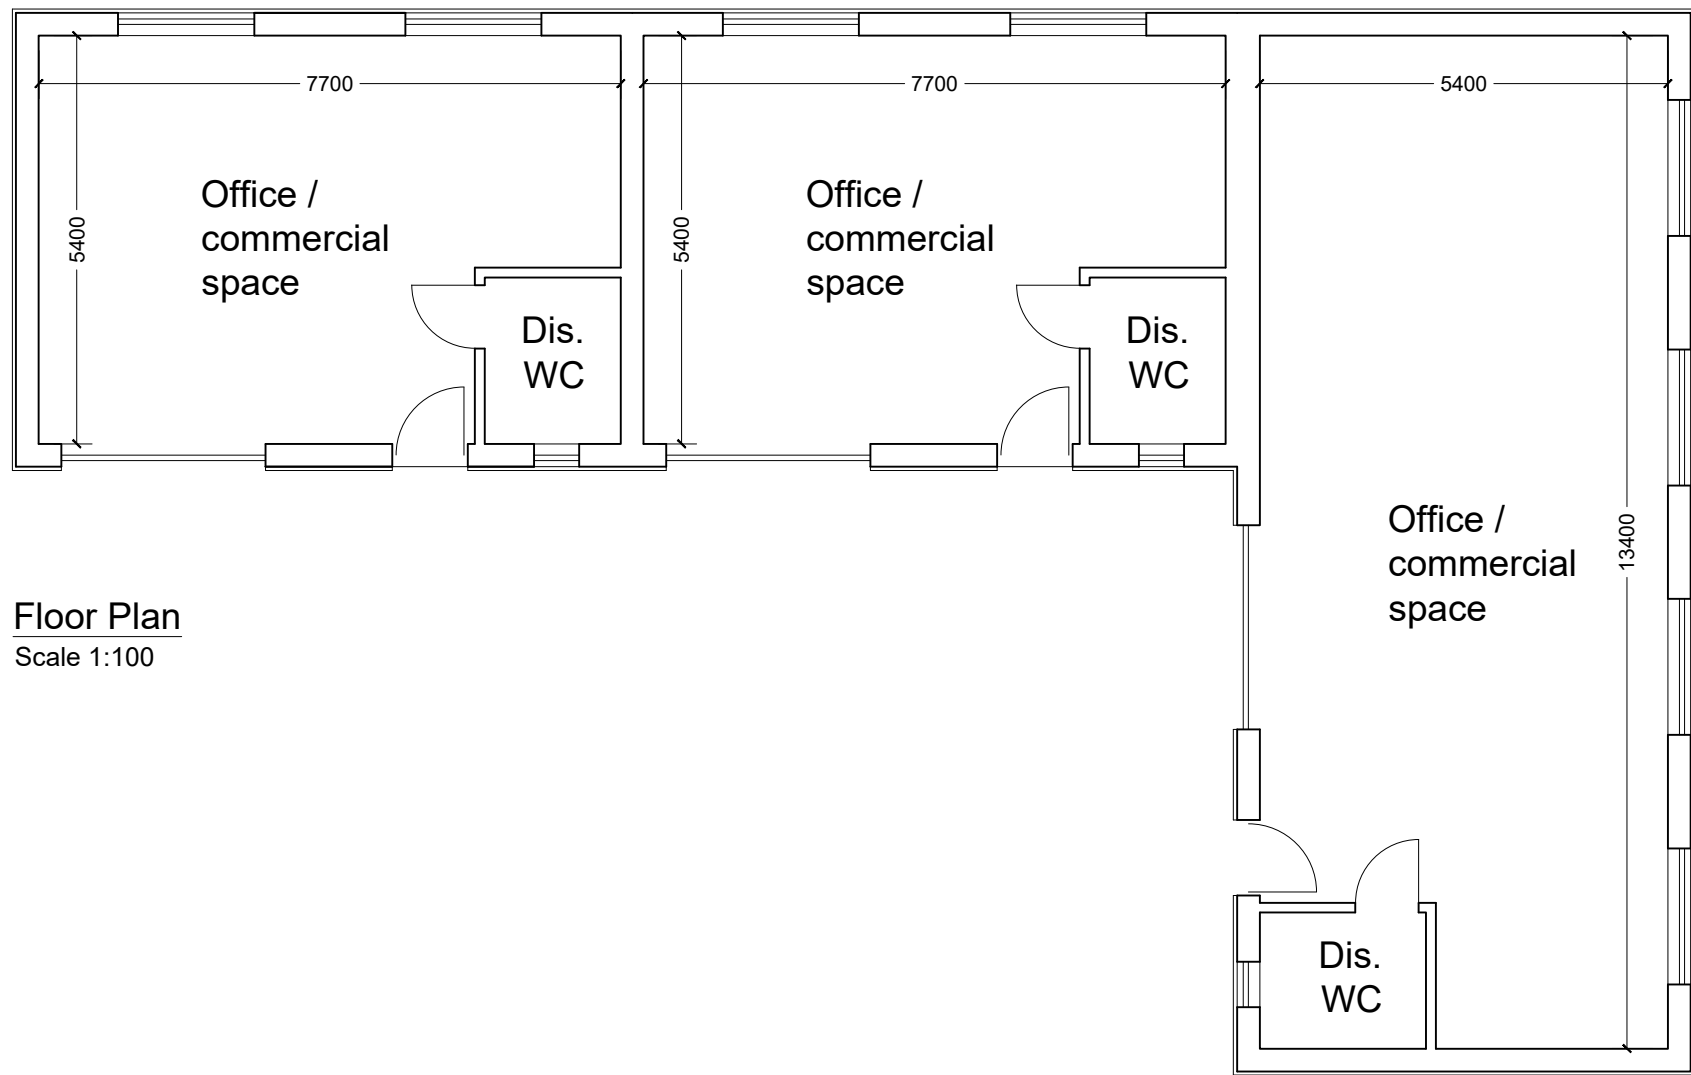


Floor Plan  
Scale 1:100

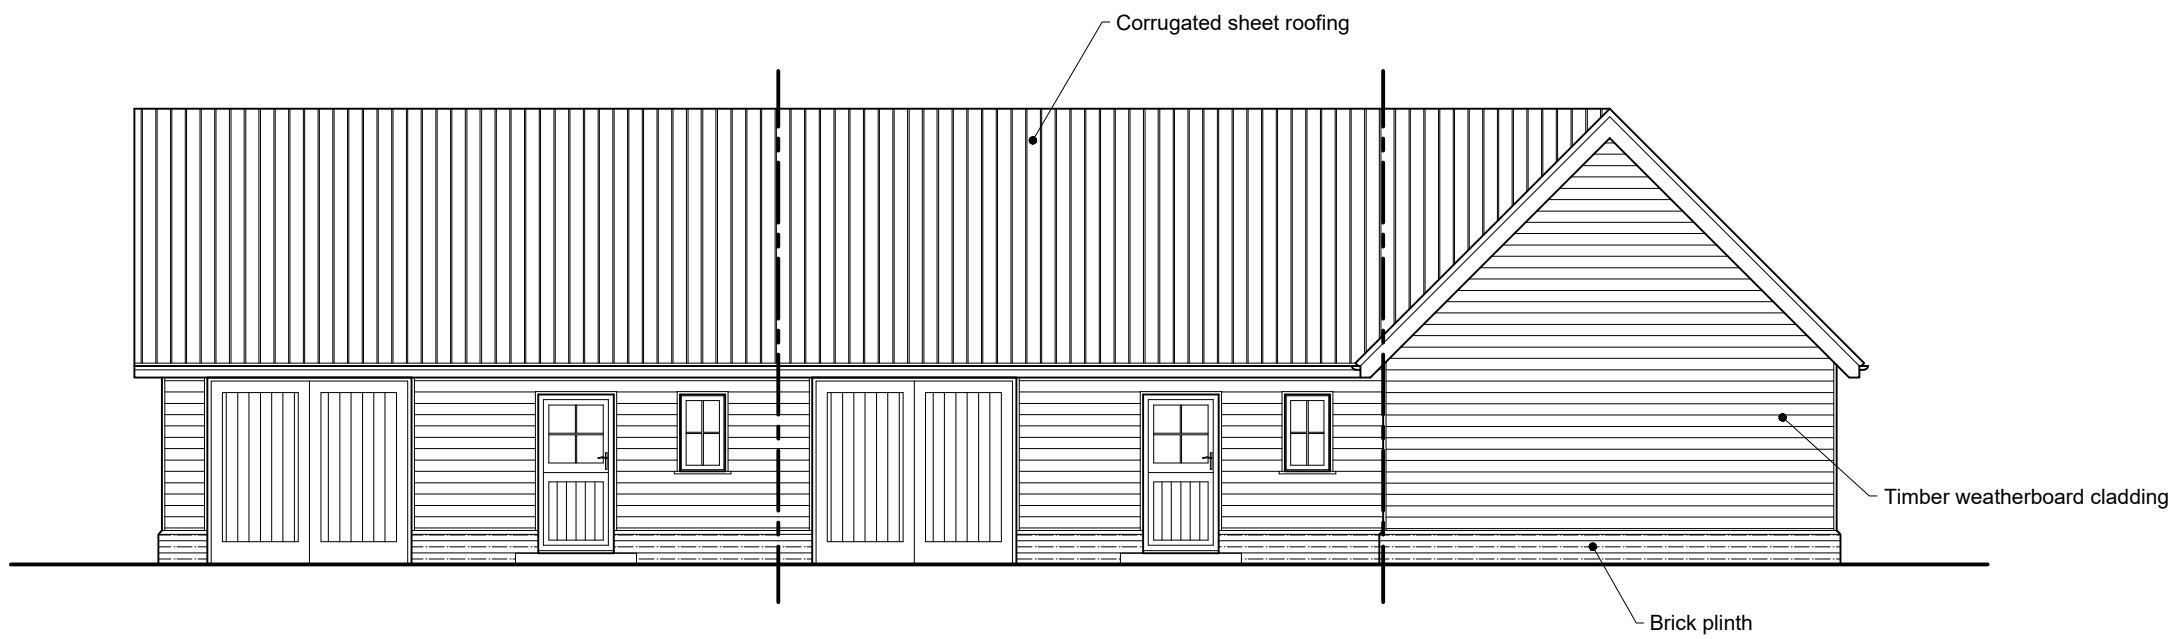

Front Elevation  
Scale 1:100

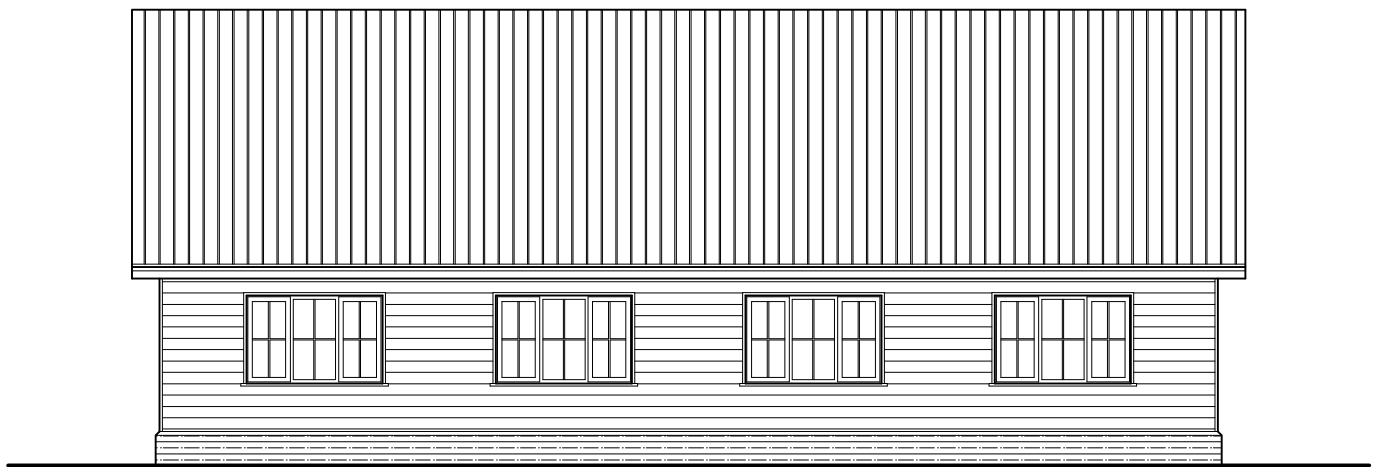

Side Elevation  
Scale 1:100

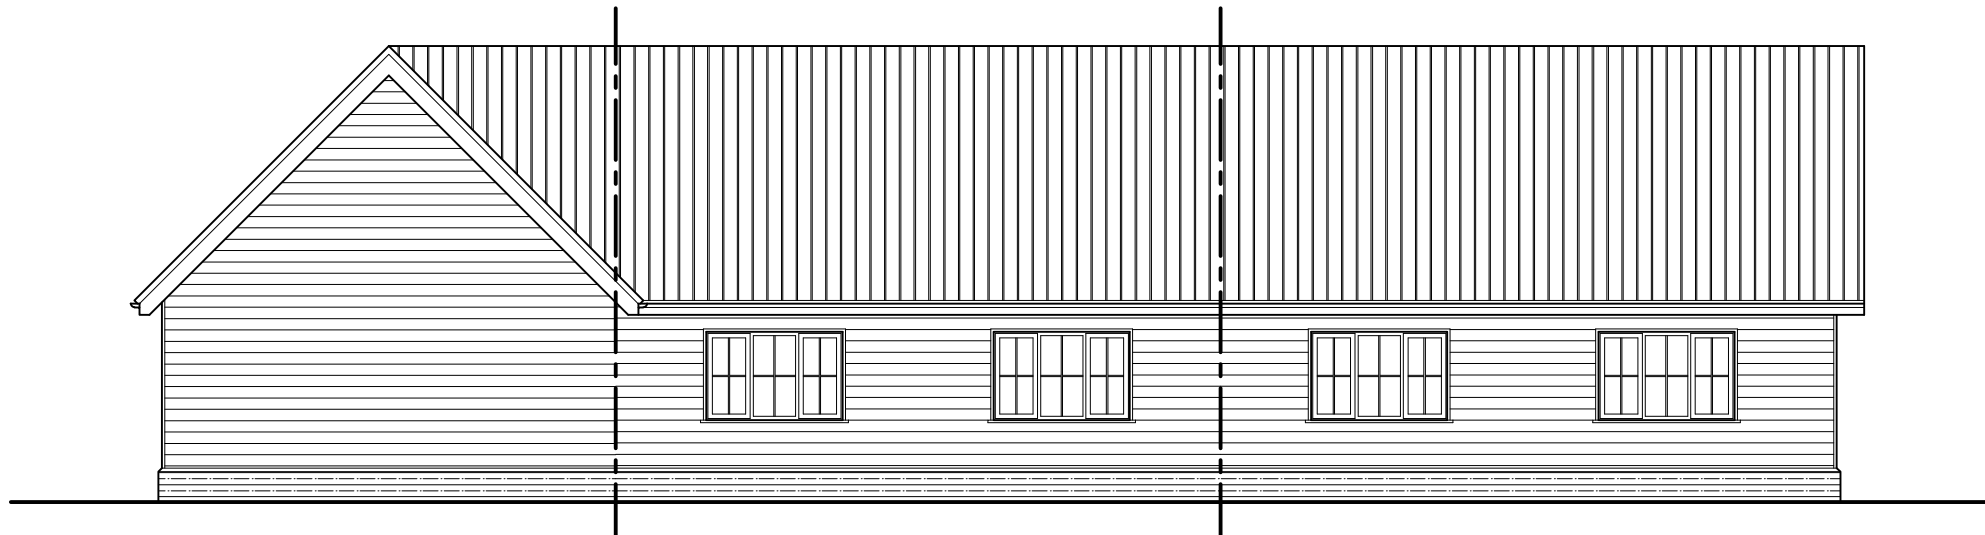

Rear Elevation  
Scale 1:100



Side Elevation  
Scale 1:100

| Rev.   | Description:   | Date: |
|---|----------------|-------|
| <div><div><div>HORIZON DESIGN</div><div>ARCHITECTURAL TECHNOLOGY</div></div><div>Horizon Design Limited<br/>15 Uplands Avenue<br/>Worthing BN13 3AA<br/>01903 205868<br/>info@horizon-design.co.ukwww.horizon-design.co.uk</div></div> |                |       |
| Client:<br>Mr & Mrs Sowden   |                |       |
| Project:<br>New Commercial Units:<br>Brookview Nursery<br>Eastergate Lane<br>Walberton<br>West Sussex, BN18 0BA   |                |       |
| Drawing title:<br>UNIT TYPE A<br>Floor Plan & Elevations   |                |       |
| Scale:<br>1:100 @ A1   |                |       |
| Date:<br>27.05.21   | Drawn:<br>KWF  |       |
| Drawing number:<br>3058-02   | Revision:<br>- |       |