

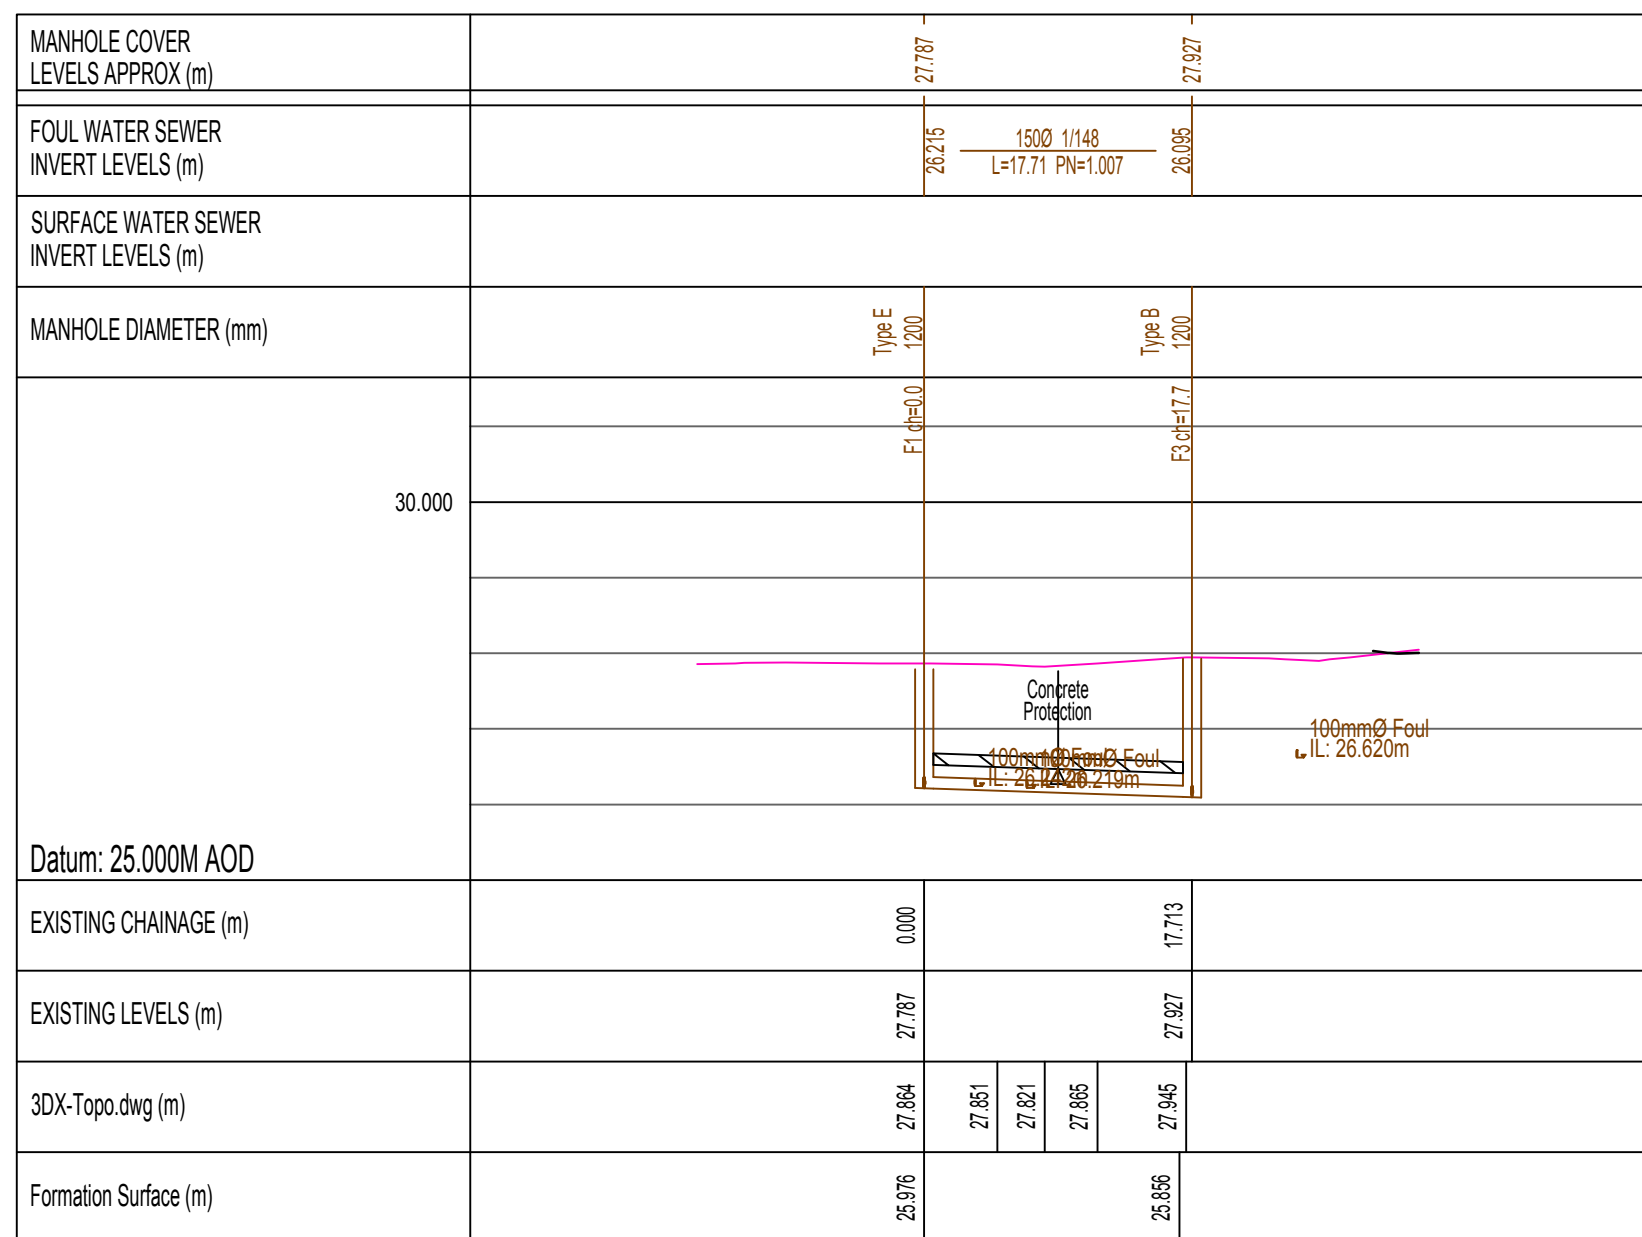


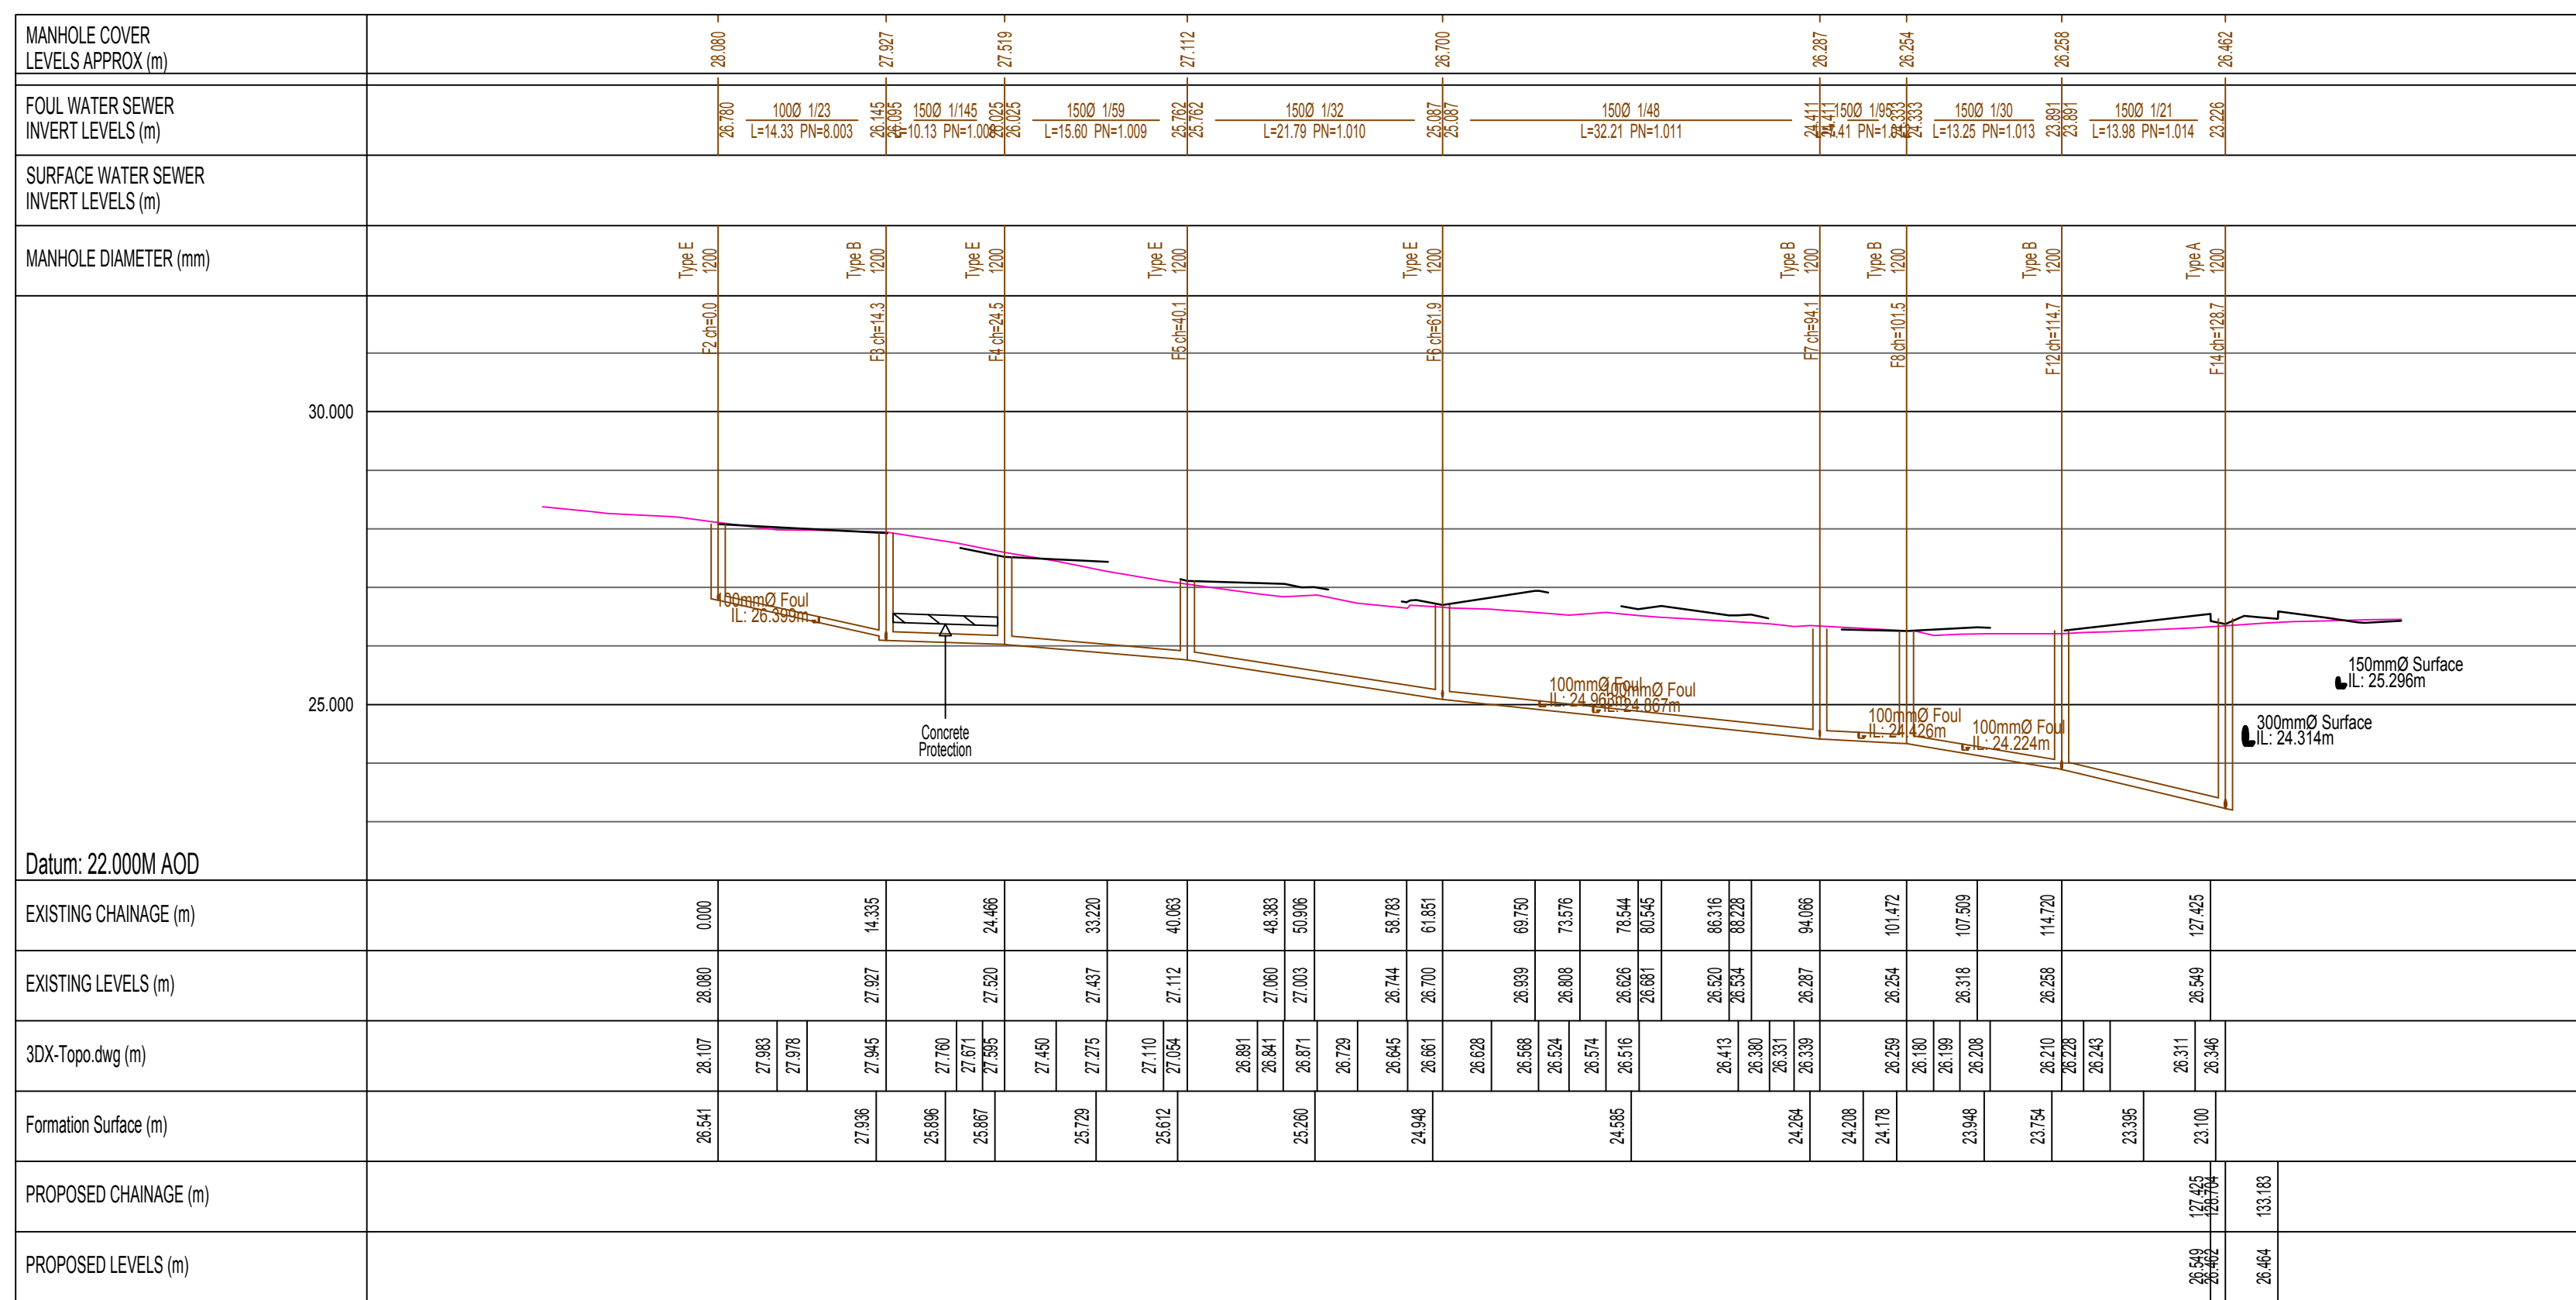

- Existing Ground Profile
- Proposed Finished Alignment
- Part of Phase 2 Works

1. **EXISTING SERVICES.** Depth of existing services must be determined prior to works commencing. The contractor is responsible for establishing underground services in accordance with HSE Guidance note HS (G) 47. Any services which would be within the proposed construction layers must be lowered to below the sub-base.

B	02.03.21	Long Sections updated.	LD	PJ	TRS
A	16.10.20	Updated to suit new drainage layout.	GD	LD	TRS
Rev.	Date	Details	By	Chkd	Appd

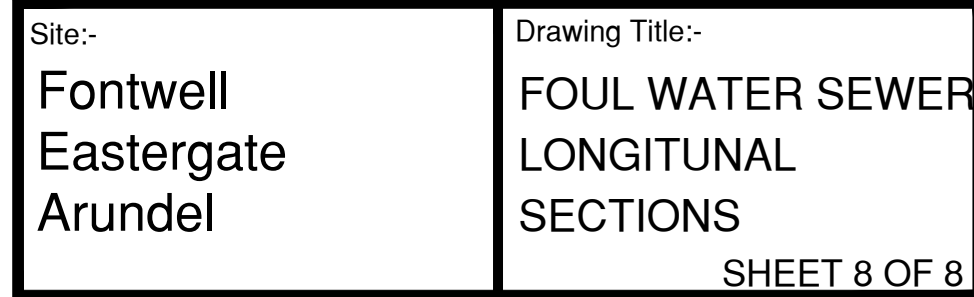

Date:	March 2020	Scales:	H 1:500, V 1:100 at A1
Drawn:	GD-I	Checked:	LD
		Approved:	TRS

Drawing No. _____

FON-160-08-B

SUBJECT TO ADOPTING AUTHORITY APPROVAL



T: 01256 769269 E: mail@rcpconsultants.co.uk W: rcpconsultants.co.uk