


Status		PLANNING		
Job no / drawing no		Job title		
773 P/01		ARUN HOUSE		
Drawing title		hetreed ross architects hra www.hetreedross.com 01225 755867		
Proposed Roof Plan				
Date	Sheet			Scale
06-01-21	A3	1:100	GR	JH
All dimensions to be checked on site. Print Drawing in colour. Refer to CDM Sheet XXX/CDM				Do not scale

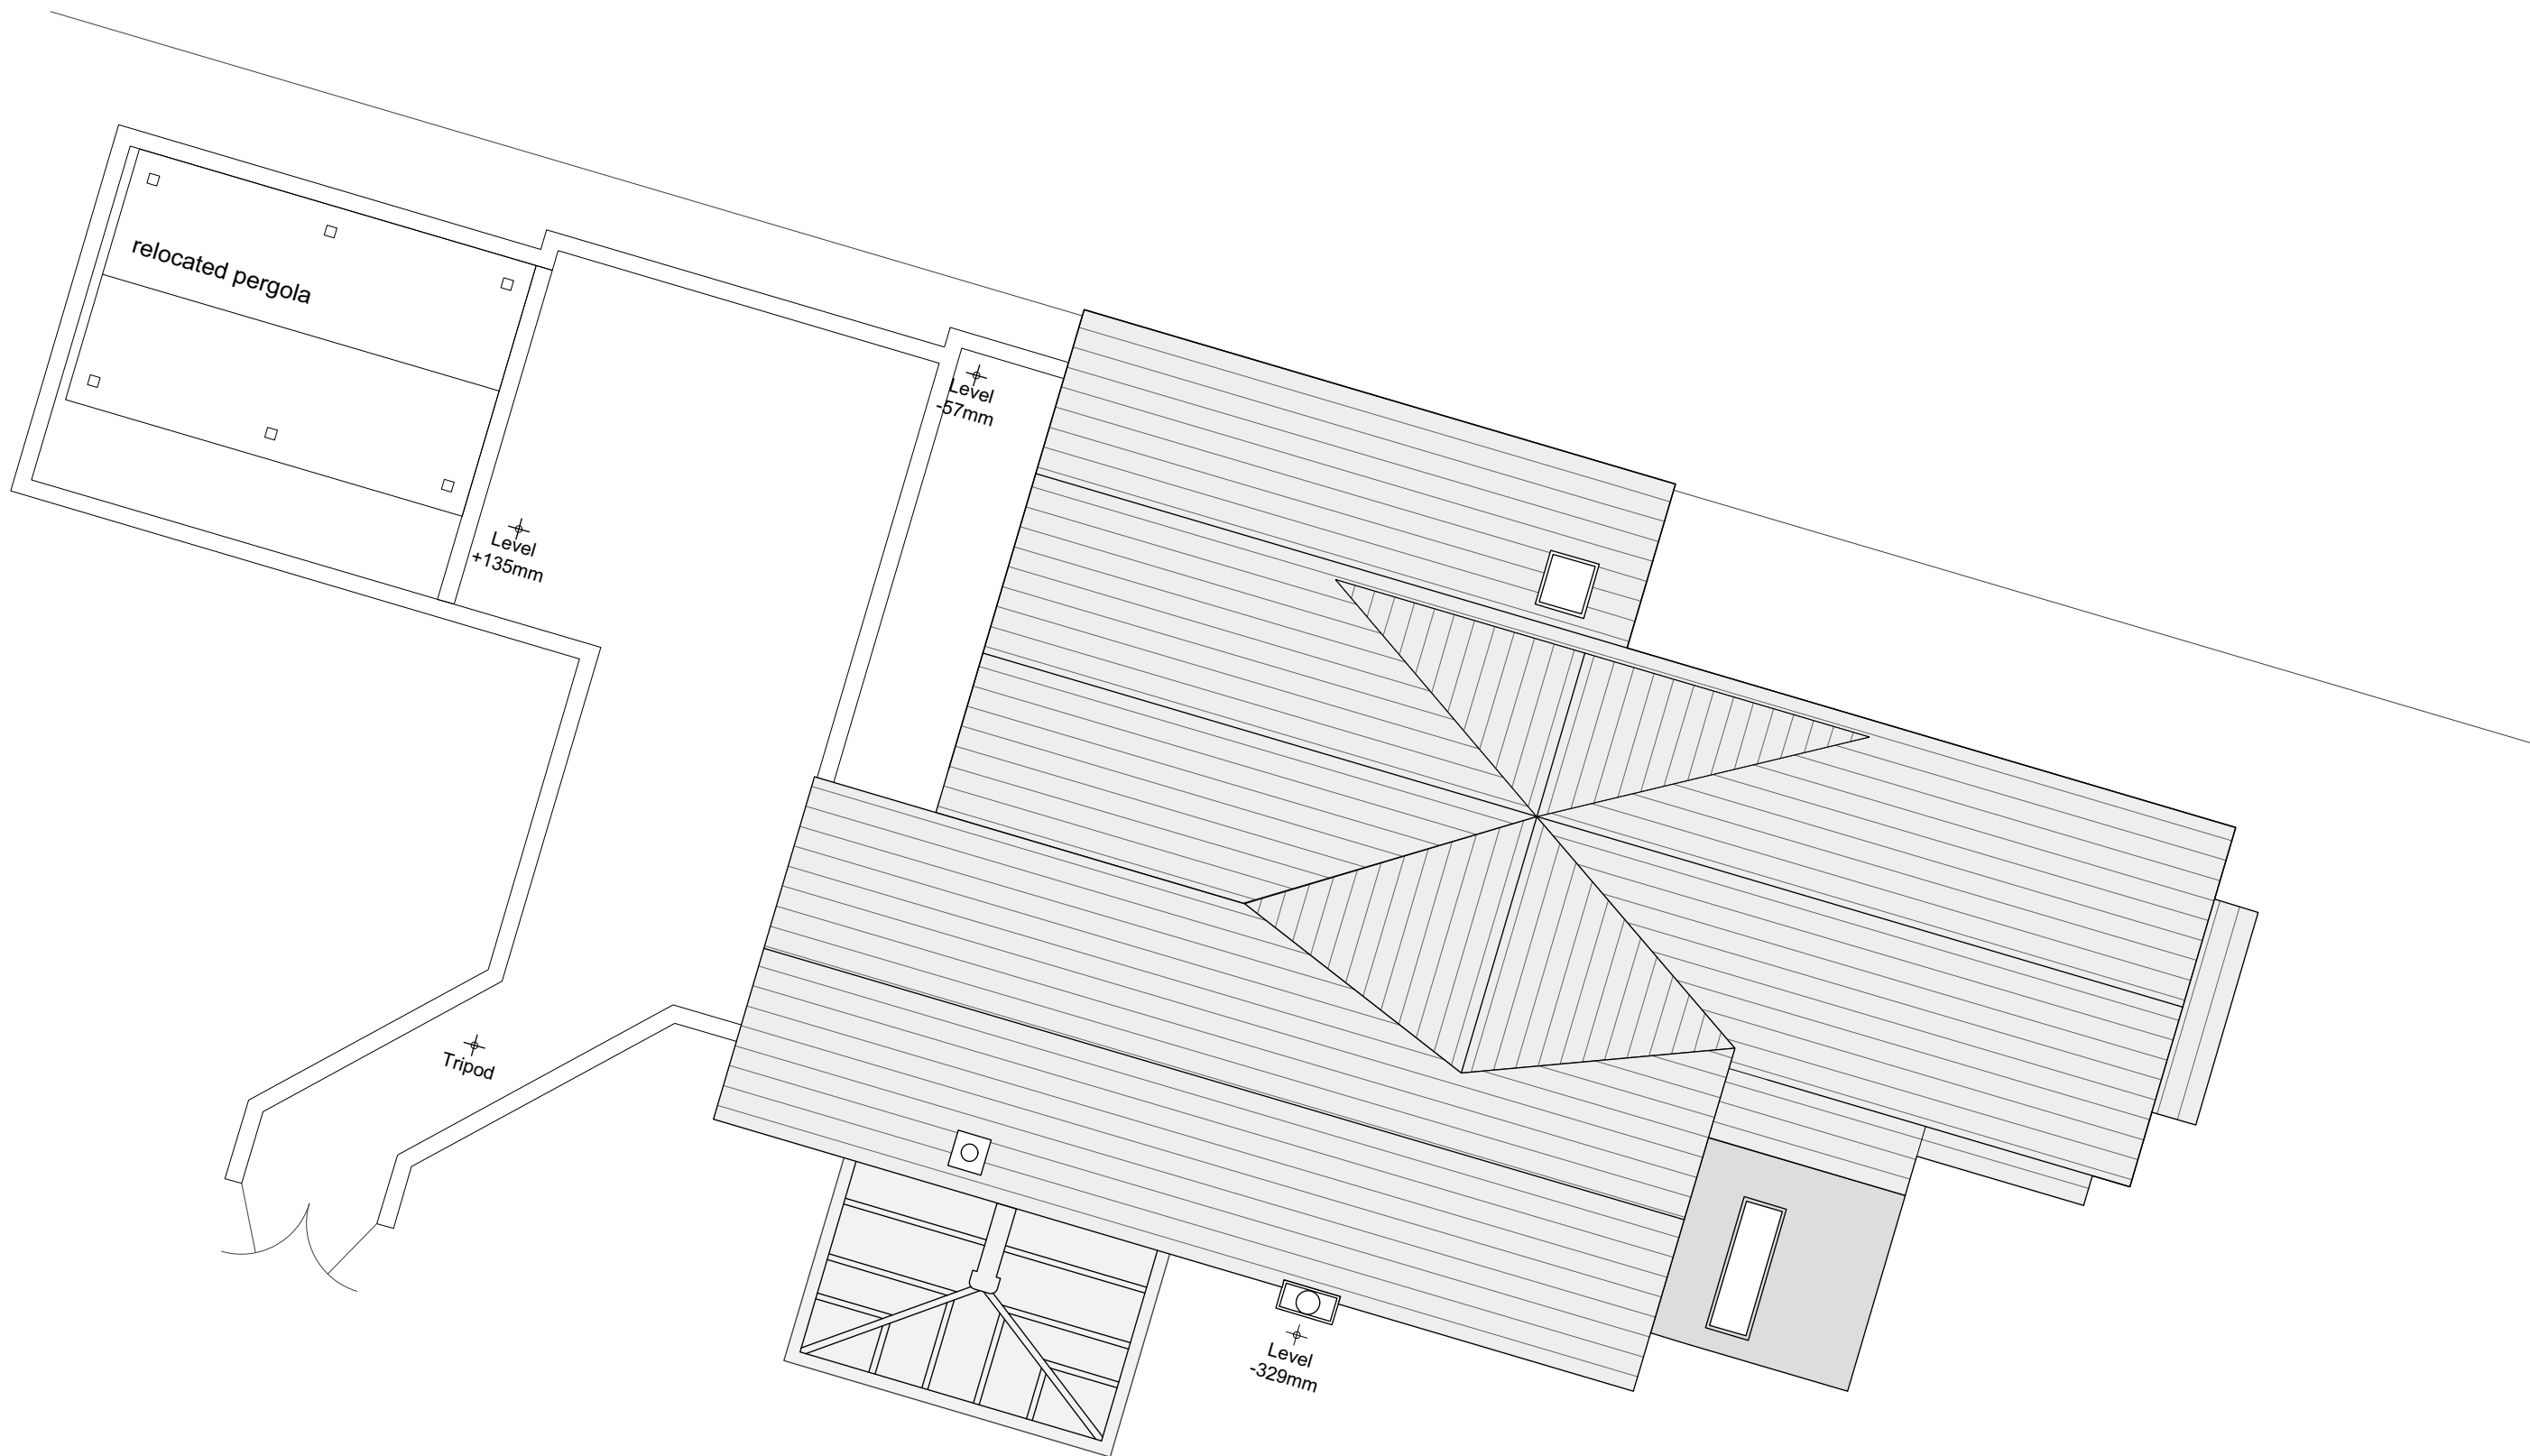