



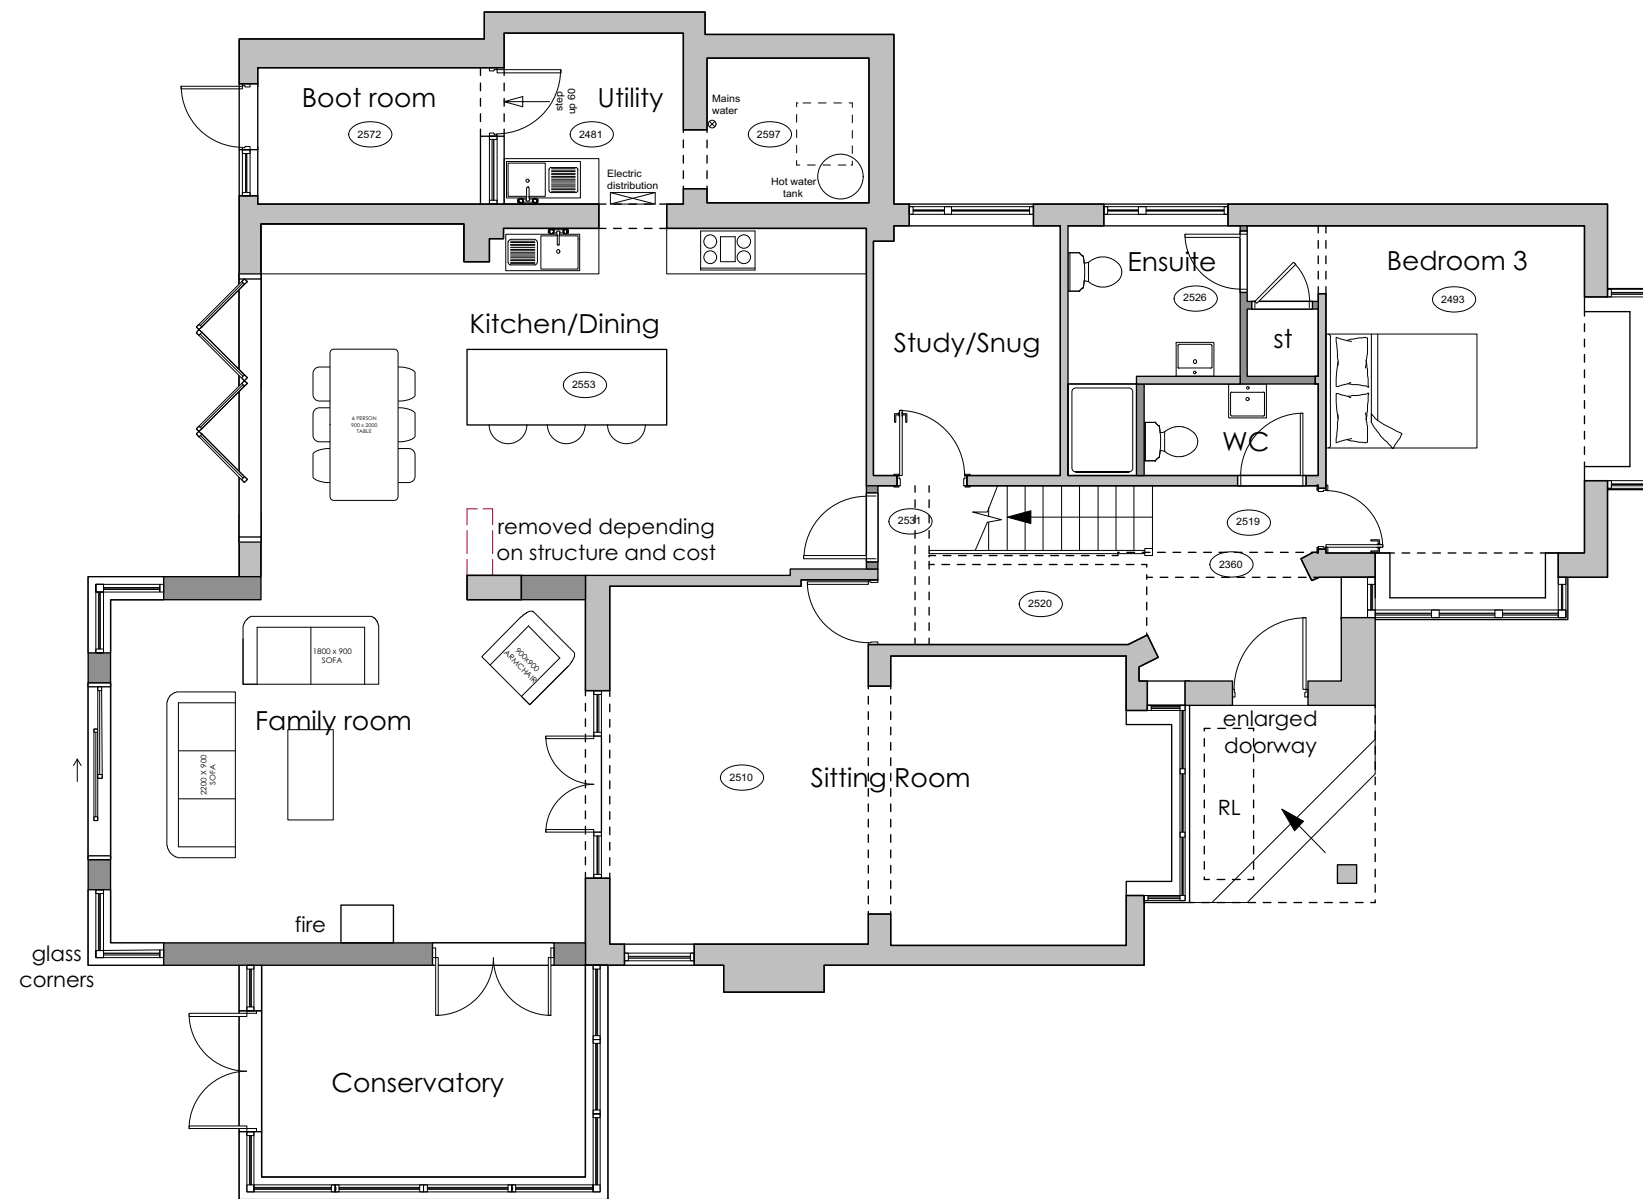

PROPOSED GROUND FLOOR

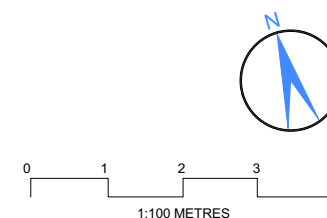

Status	PLANNING			
Job no / drawing no	773 P/02	Job title	ARUN HOUSE	
Drawing title	Proposed Ground Floor Plans			
Date	Sheet	Scale	Drawn by	Checked by
06-01-21	A3	1:100	GR	JH
				
			www.hetreedross.com 01225 755867	
All dimensions to be checked on site. Print Drawing in colour. Refer to CDM Sheet XXX/CDM				Do not scale

hetreed ross architects
hrra