



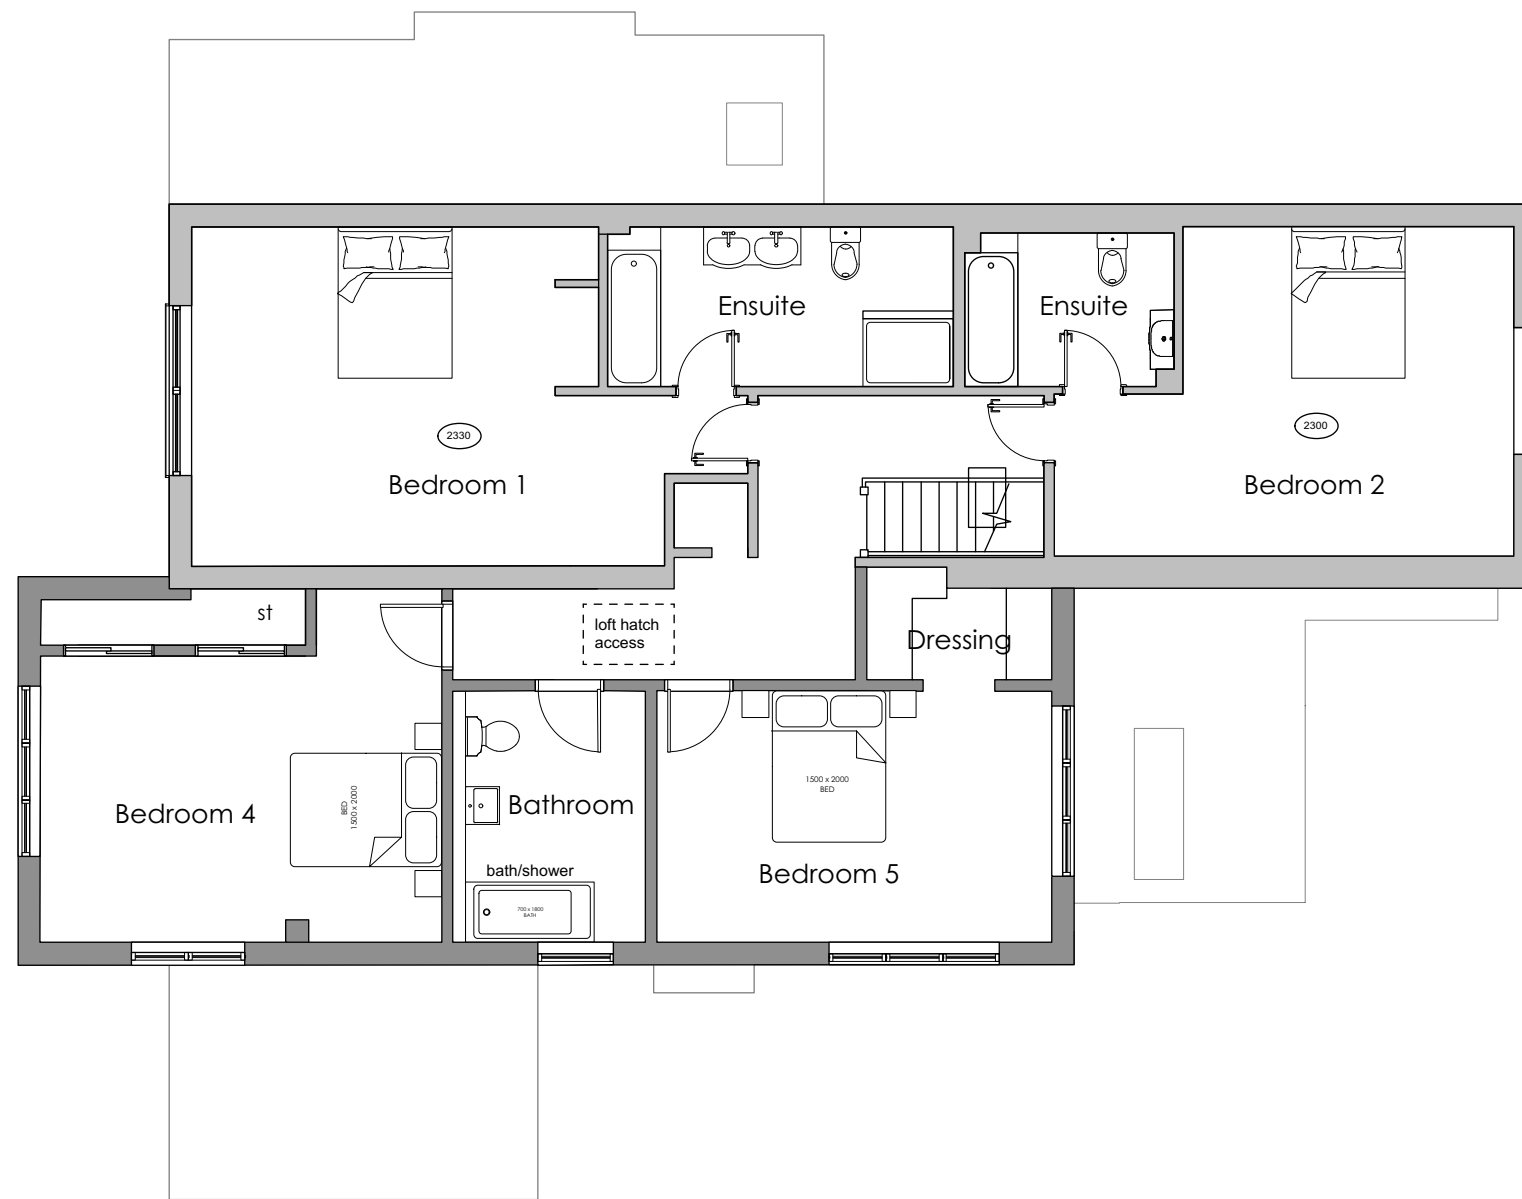

PROPOSED FIRST FLOOR

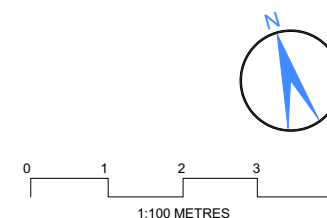

Status		PLANNING				
Job no / drawing no		Job title				
773 P/03		ARUN HOUSE				
Drawing title		hetreed ross architects hra www.hetreedross.com 01225 755867				
Proposed First Floor Plans						
Date	Sheet			Scale	Drawn by	Checked by
06-01-21	A3			1:100	GR	JH
All dimensions to be checked on site. Print Drawing in colour. Refer to CDM Sheet XXX/CDM						
Do not scale						