


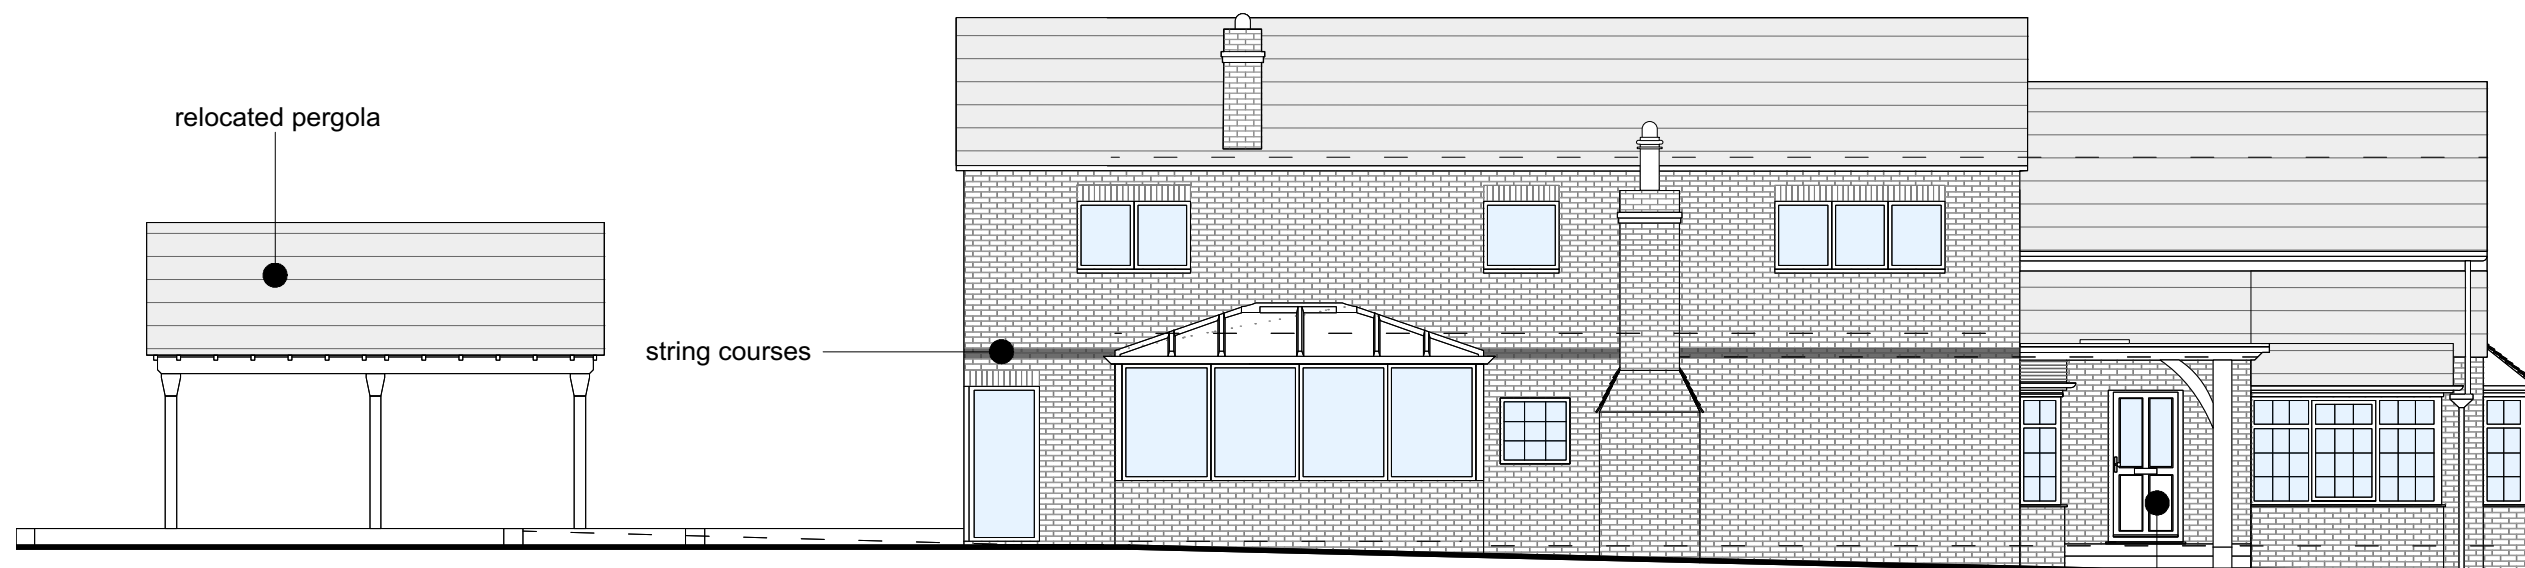


PROPOSED WEST ELEVATION



PROPOSED EAST ELEVATION




PROPOSED SOUTH ELEVATION

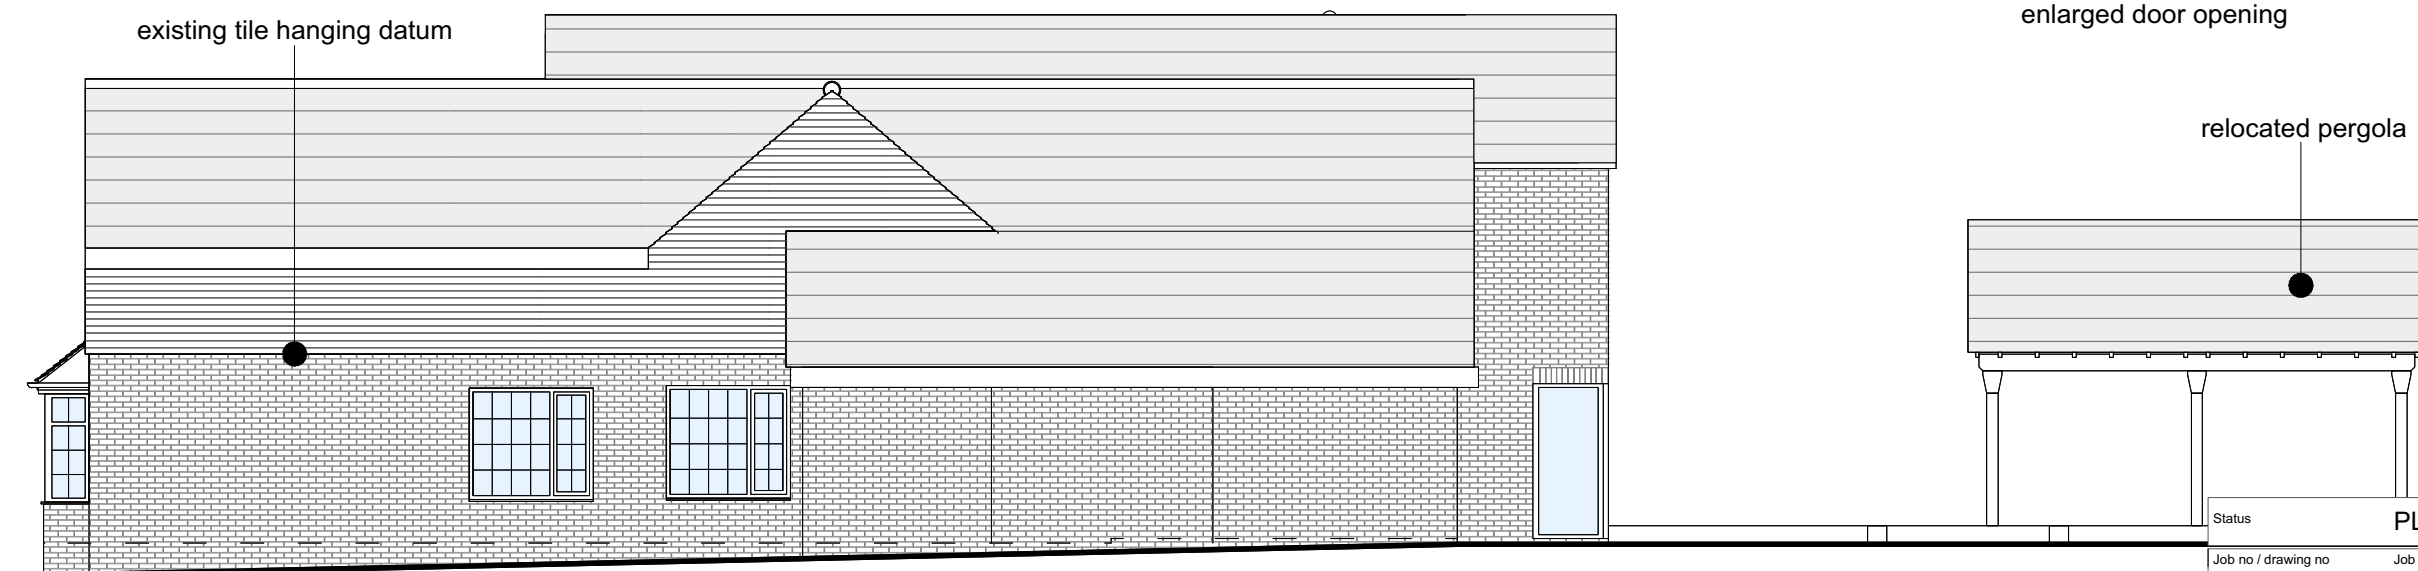

PROPOSED NORTH ELEVATION

MATERIALS: Walls: Brick to match existing, tile hanging as existing. Roof: Tiles to match existing. Doors: Timber. Windows: White aluminium. Rainwater goods: to match existing.

 

Status	PLANNING			
Job no / drawing no	773 P/04	Job title	ARUN HOUSE	
Drawing title	Proposed Elevations			
Date	Sheet	Scale	Drawn by	Checked by
06-01-21	A3	1:100	GR	JH
All dimensions to be checked on site. Print Drawing in colour. Refer to CDM Sheet XXX/CDM				Do not scale

hetreedross architects

hra

www.hetreedross.com 01225 755867

hetreed ross architects
hra
www.hetreedross.com 01225 755867