


AMENDMENT:					DATE
Status	PLANNING				
Job no / drawing no	Job title				
773 S/03	ARUN HOUSE				
Drawing title	hetreed ross architects hra www.hetreedross.com 01225 755867				
Existing Roof Plan					
Date	Sheet	Scale	Drawn by	Checked by	
06-01-21	A3	1:100	GR	JH	
All dimensions to be checked on site. Print Drawing in colour. Refer to CDM Sheet XXX/CDM					
Do not scale					

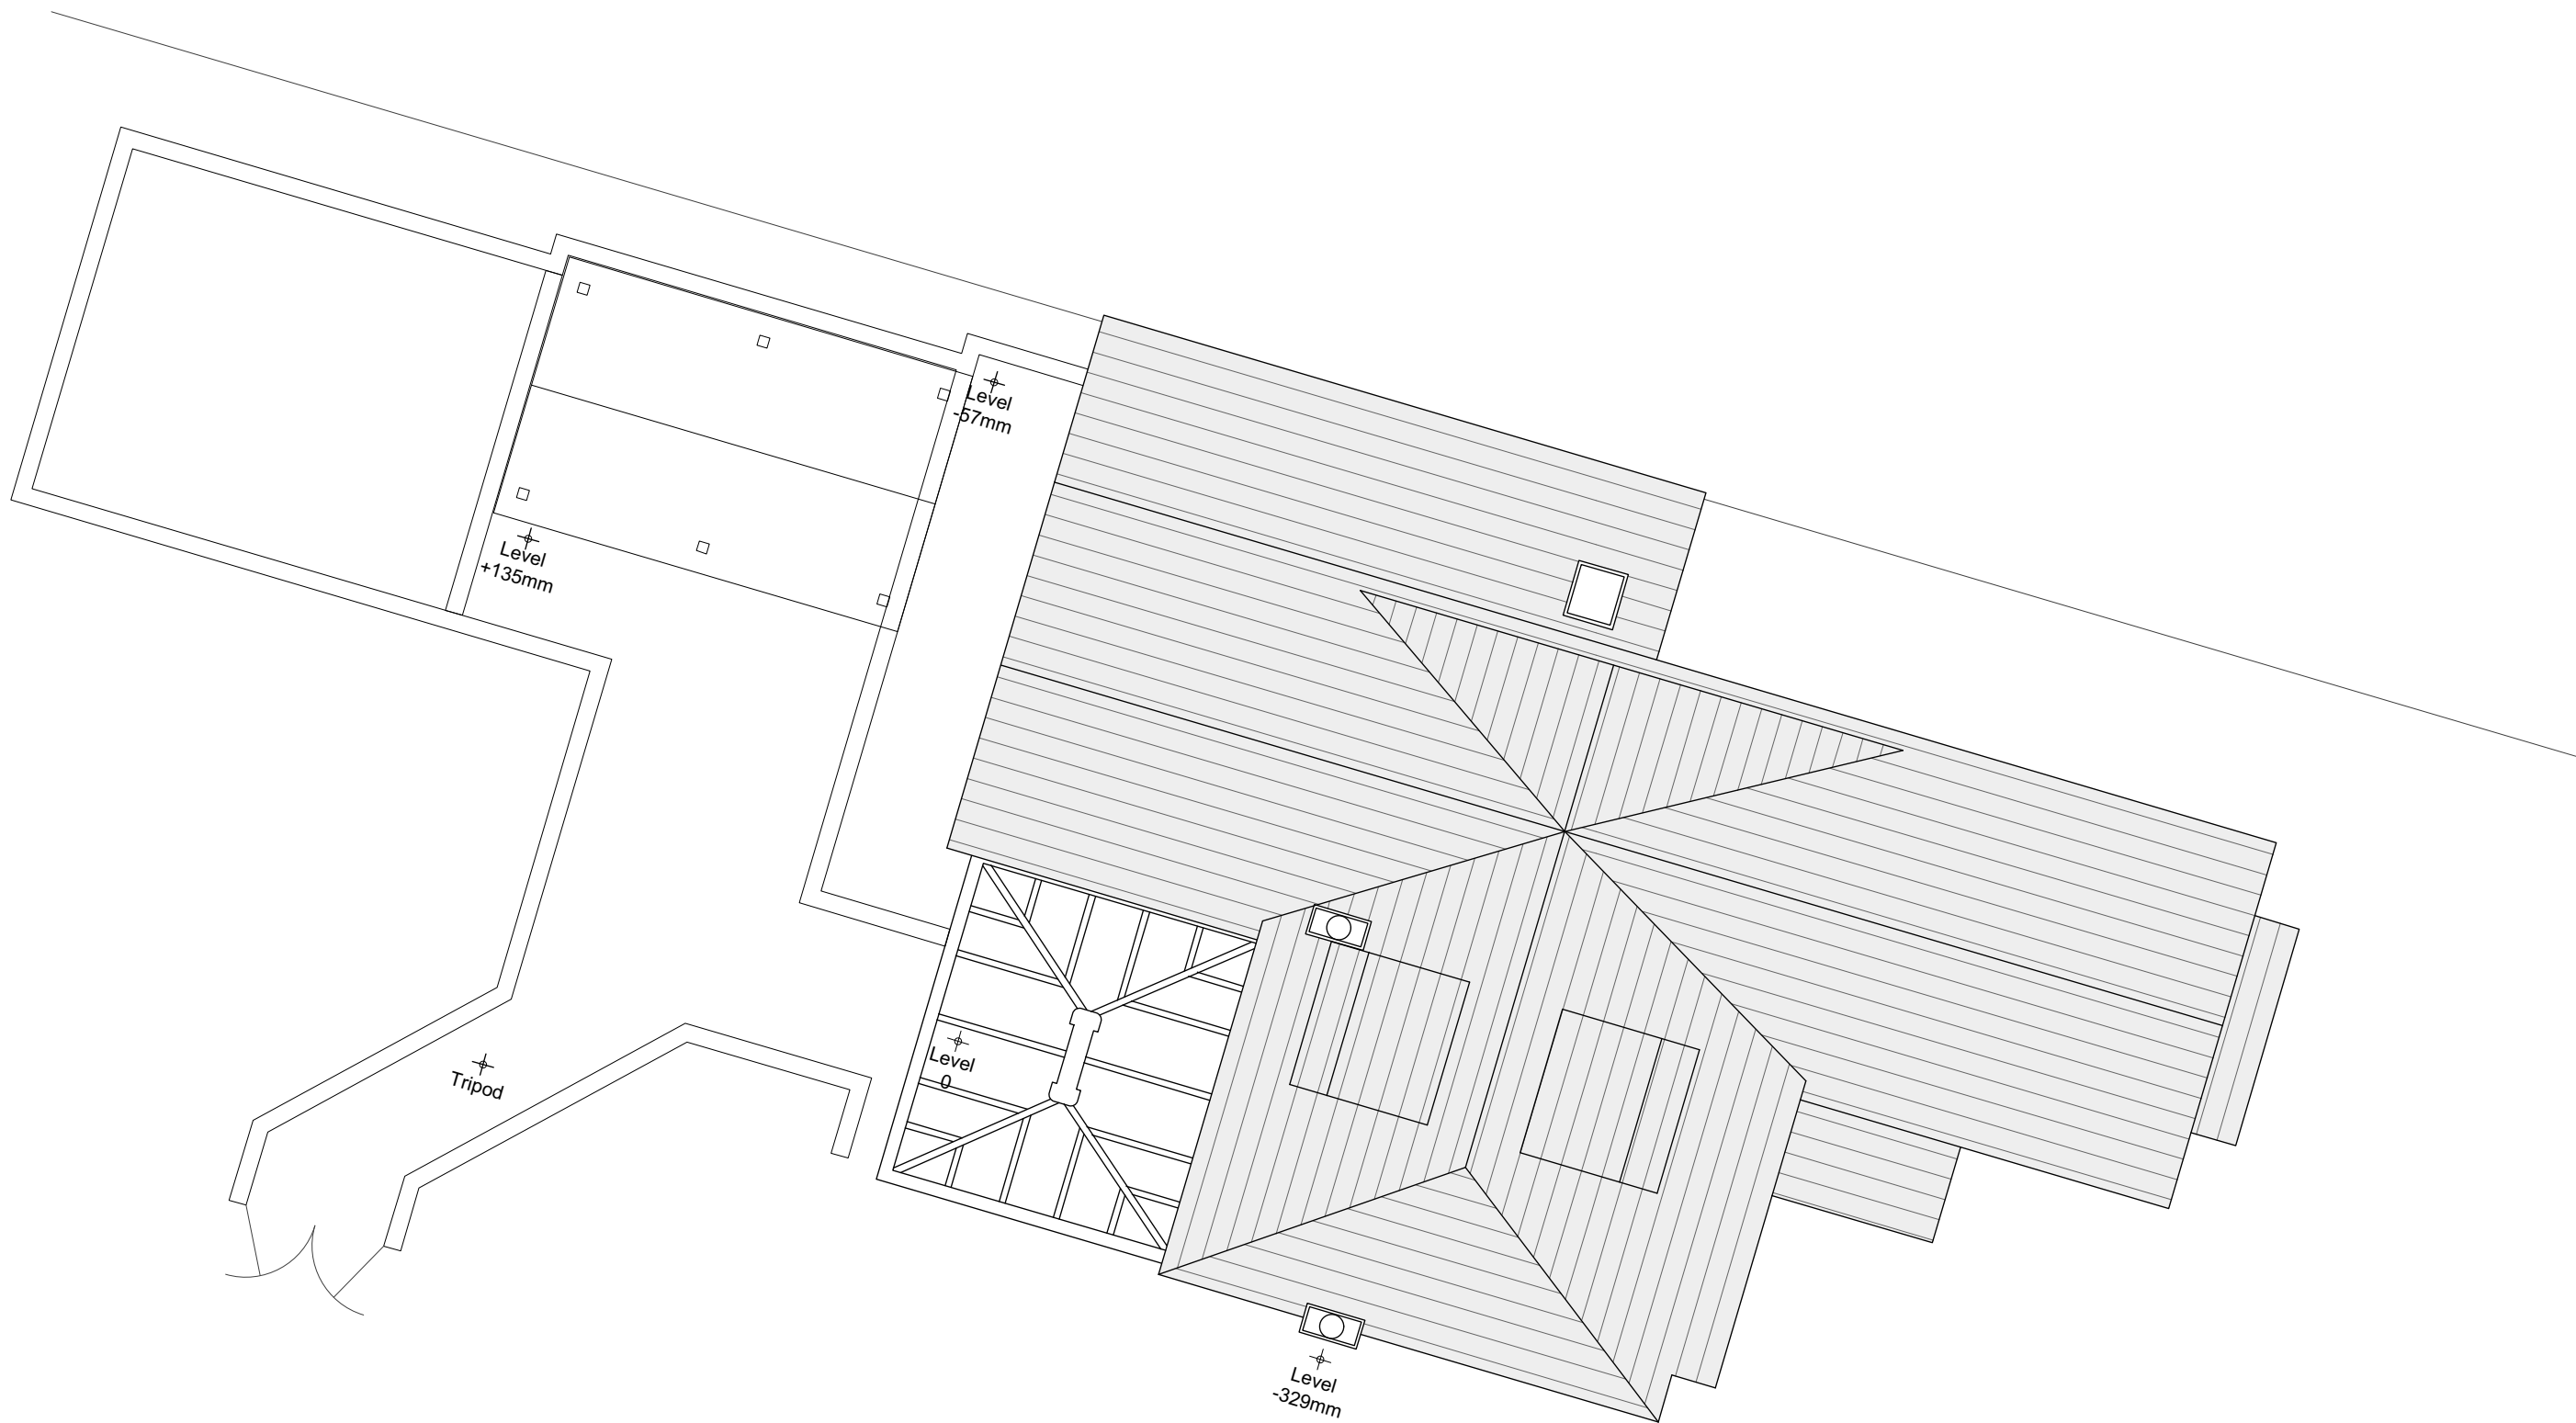