




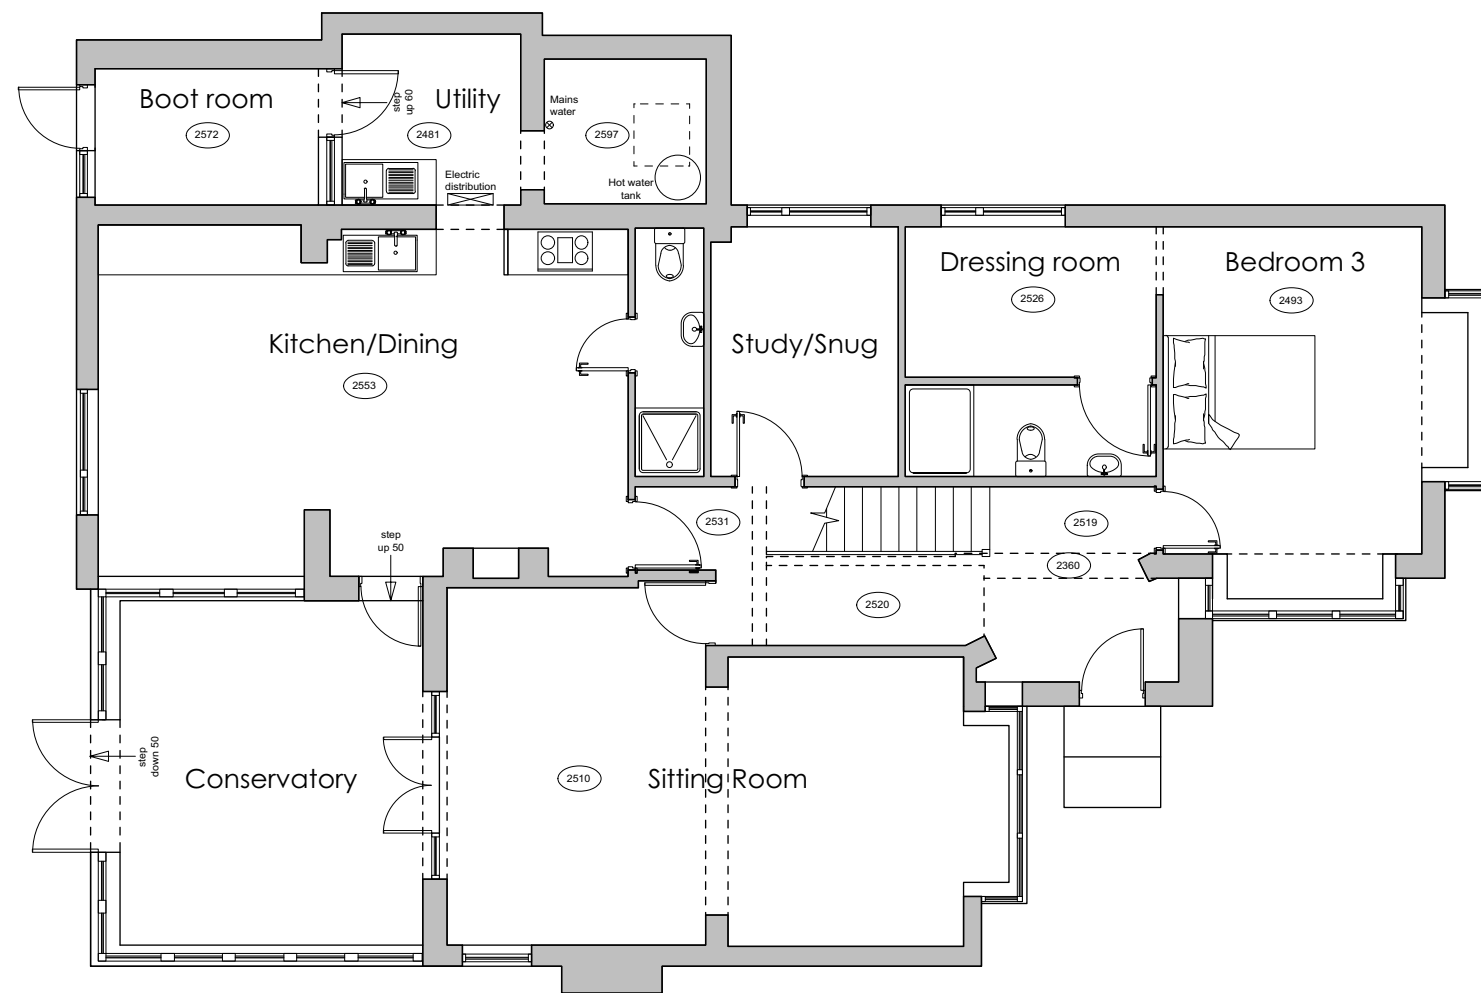

EXISTING GROUND FLOOR

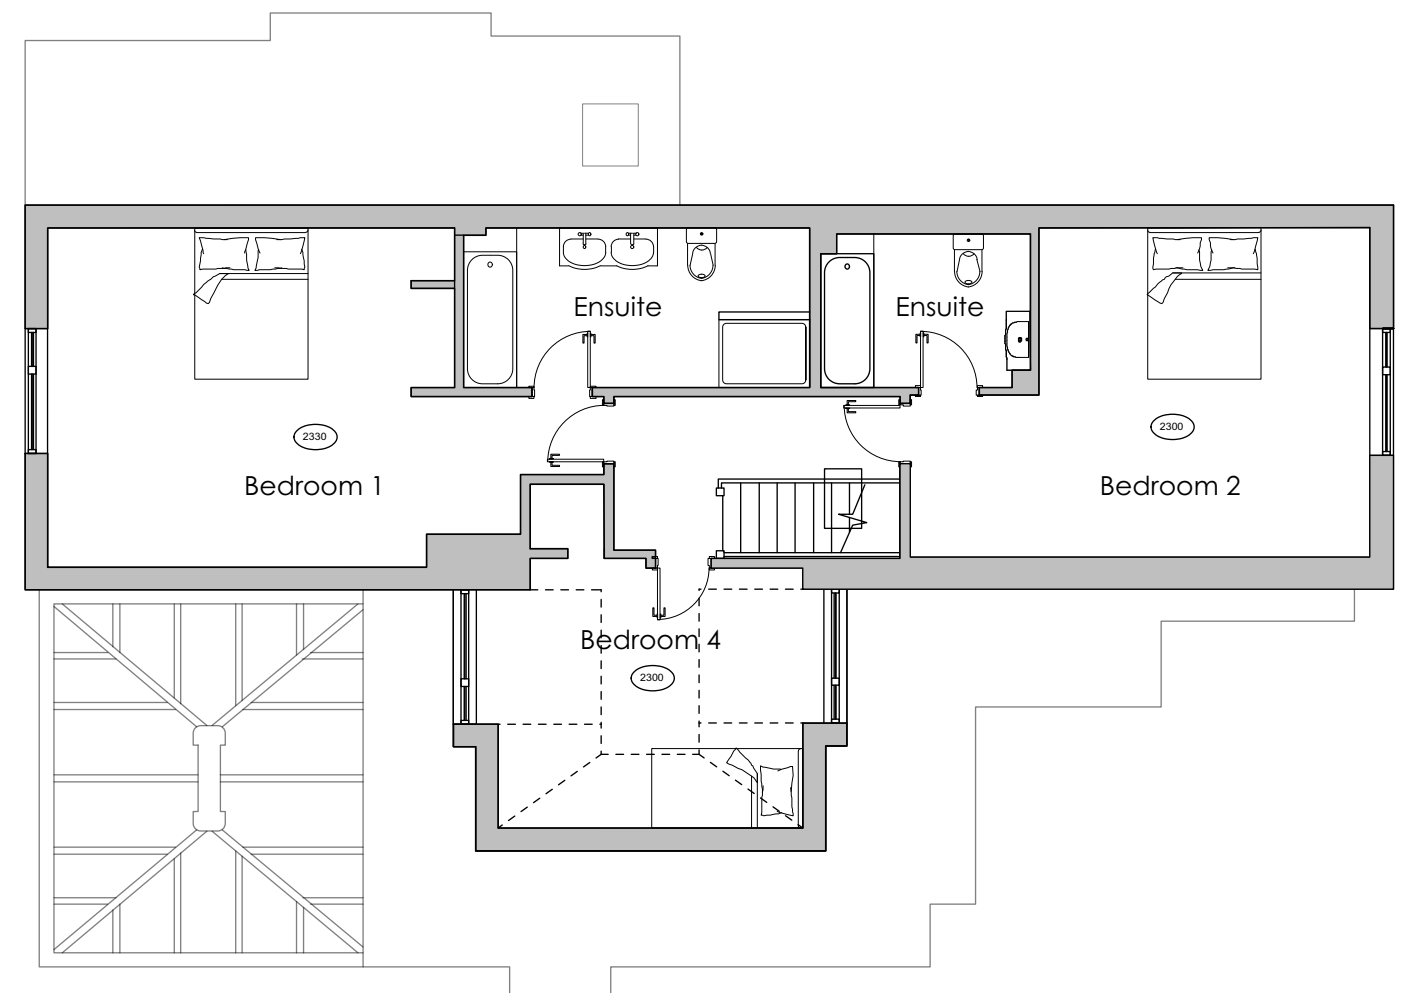

EXISTING FIRST FLOOR

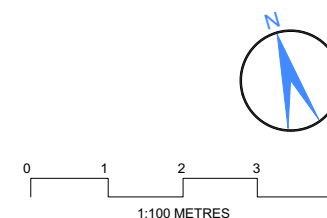

AMENDMENT:					DATE
Status	PLANNING				
Job no / drawing no	773 S/04	Job title	ARUN HOUSE		
Drawing title	Existing Floor Plans				
Date	Sheet	Scale	Drawn by	Checked by	
06-01-21	A3	1:100	GR	JH	
					 www.hetreedross.com 01225 755867
All dimensions to be checked on site. Print Drawing in colour. Refer to CDM Sheet XXX/CDM					Do not scale

