


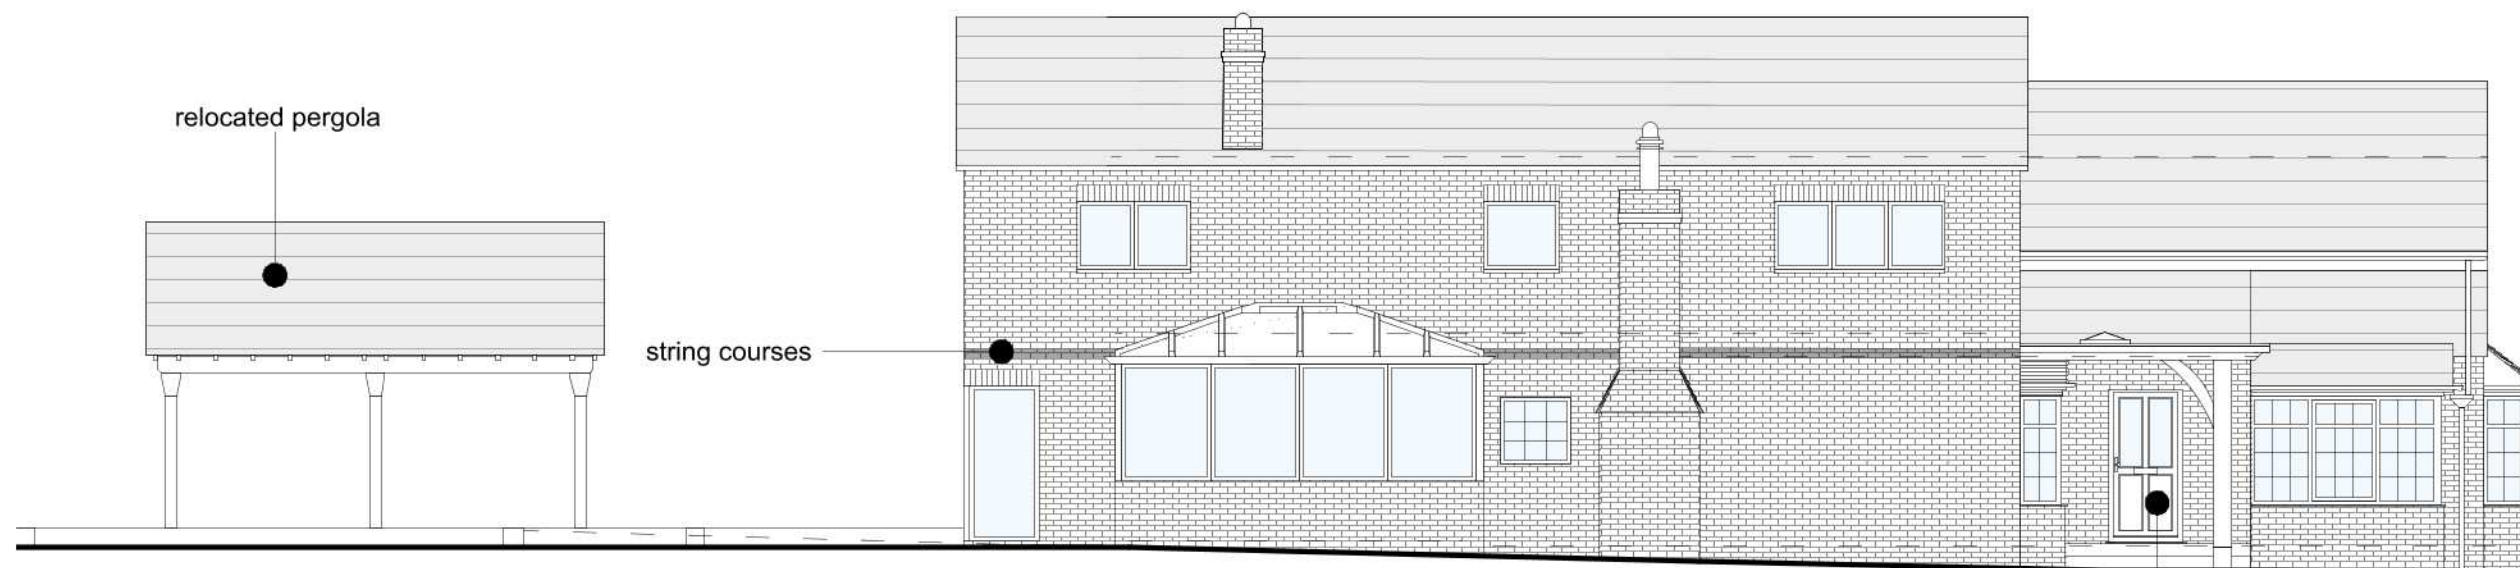


PROPOSED WEST ELEVATION



PROPOSED EAST ELEVATION




PROPOSED SOUTH ELEVATION

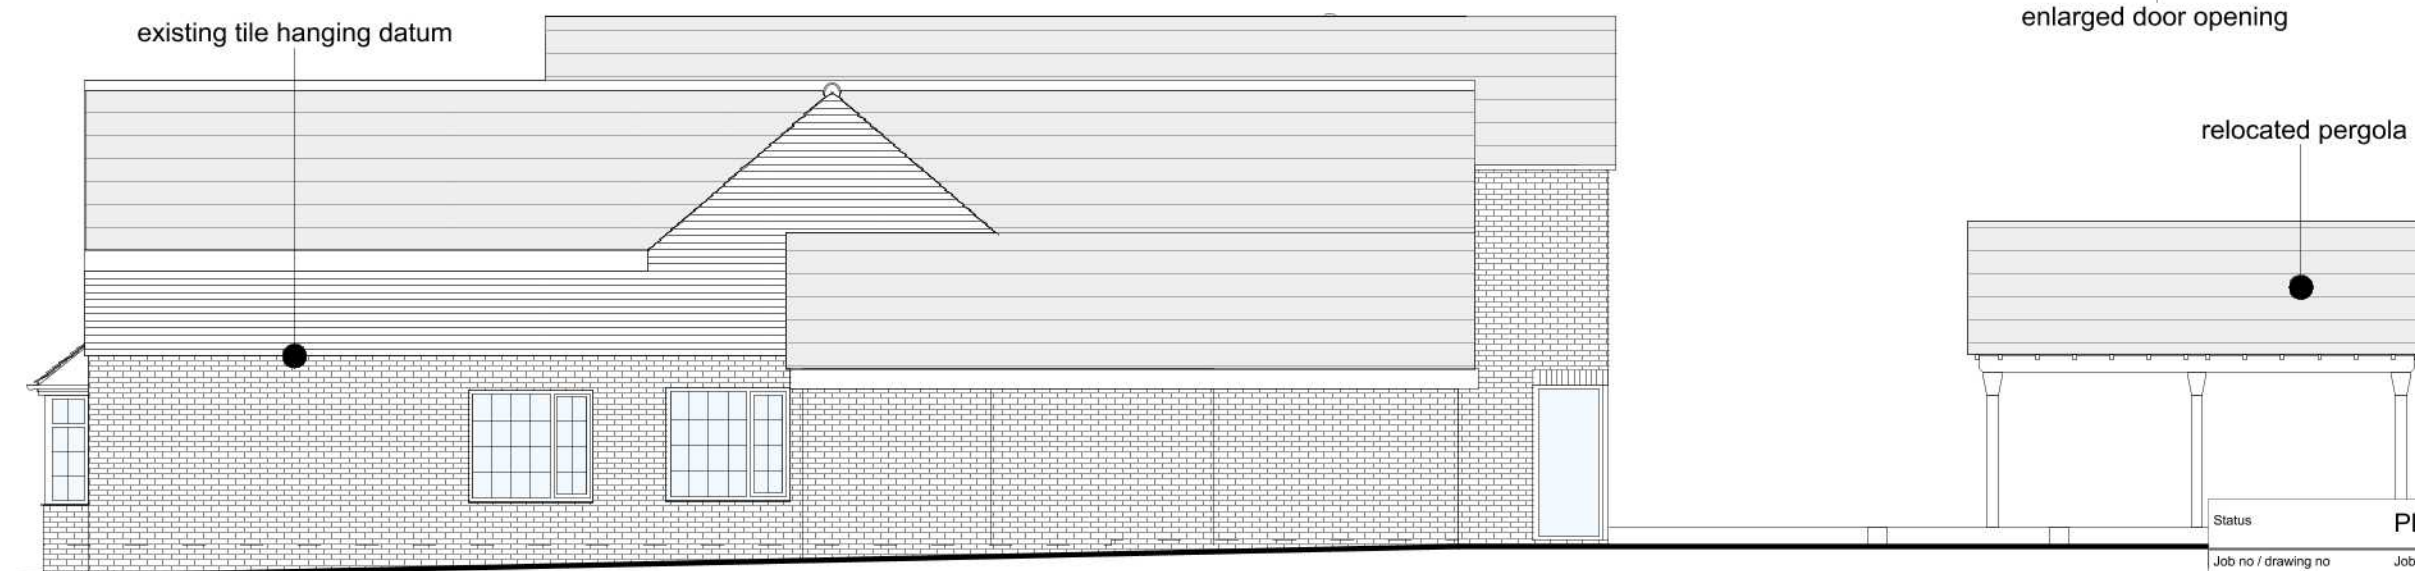

PROPOSED NORTH ELEVATION

MATERIALS: Walls: Brick to match existing, tile hanging as existing. Roof: Tiles to match existing. Doors: Timber. Windows: White aluminium. Rainwater goods: to match existing.

 

Status	PLANNING			
Job no / drawing no	773 P/04	Job title	ARUN HOUSE	
Drawing title	Proposed Elevations			
Date	06-01-21	Sheet	A3	Scale
				1:100
Drawn by	GR	Checked by	JH	
		www.hetreedross.com 01225 755867		
All dimensions to be checked on site. Print Drawing in colour. Refer to CDM Sheet XXX/CDM				
Do not scale				

hetreed ross architects
hra
www.hetreecross.com 01225 755867