



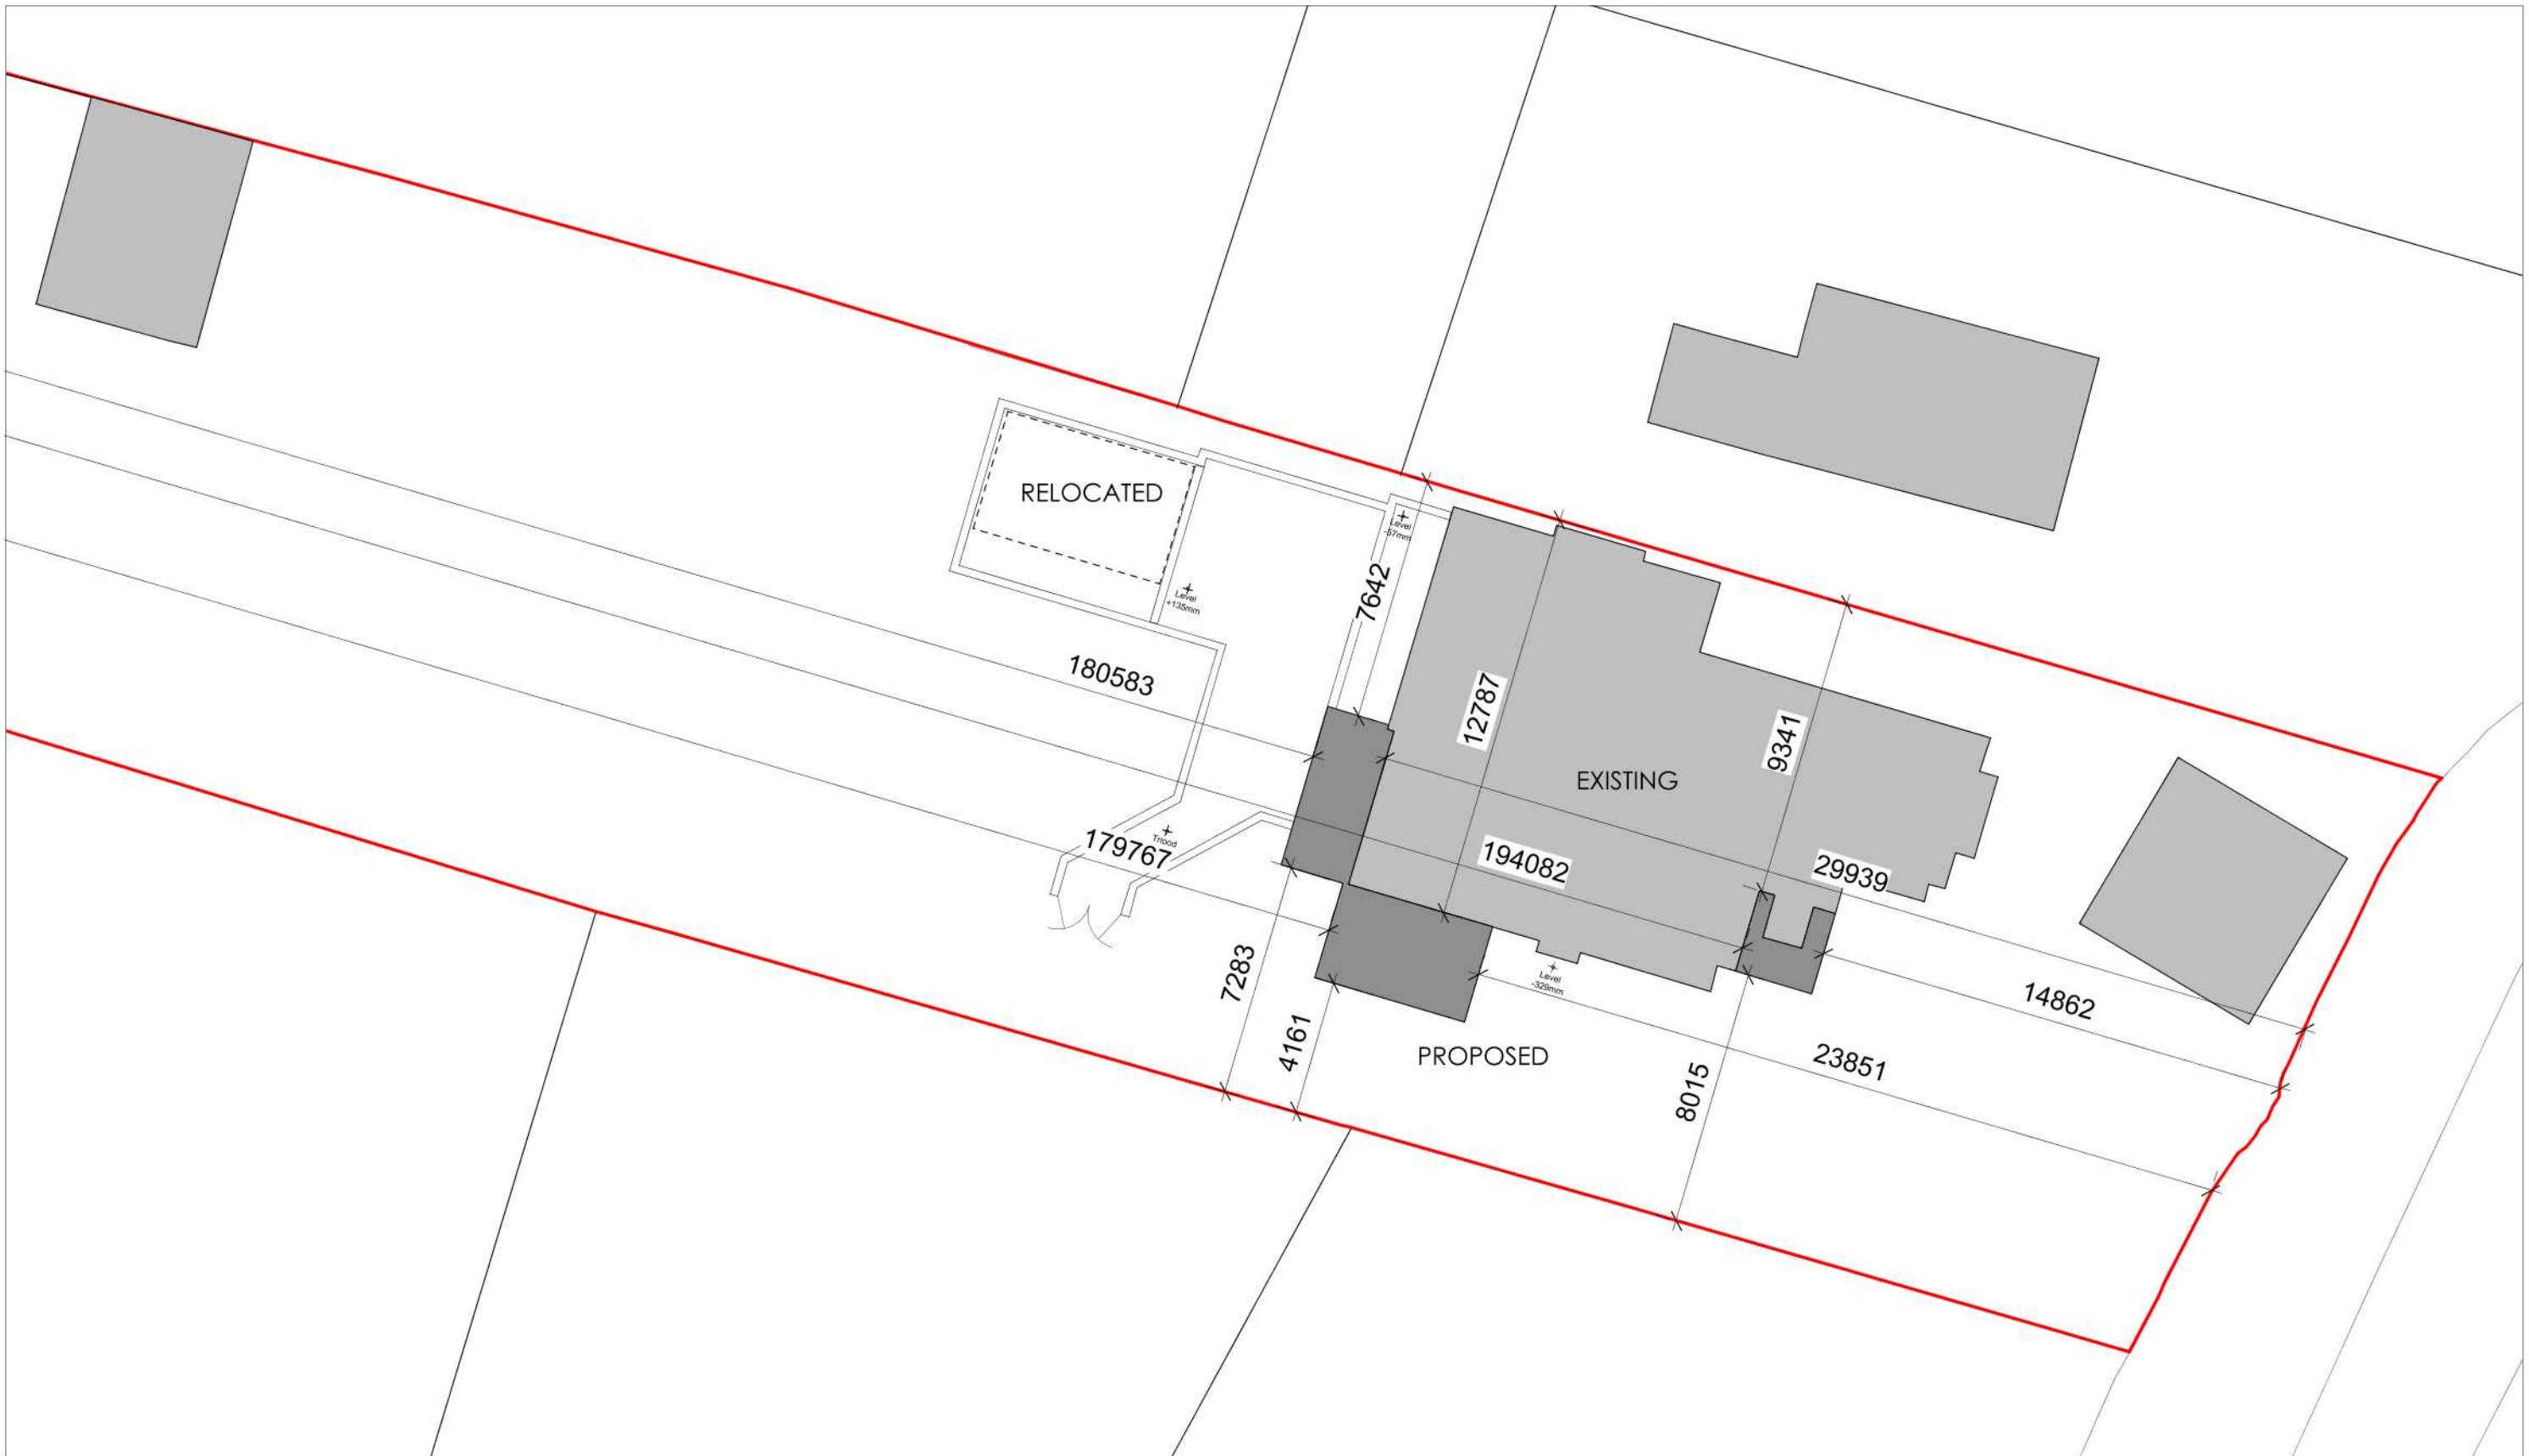

SITE PLAN 1:200

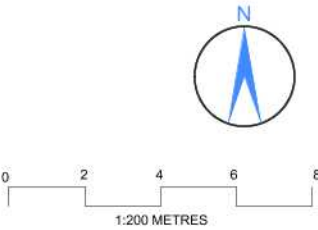

AMENDMENT:		DATE:	
A: Extension to boundary dimensions added		04-02-21	
Status	PLANNING		
Job no / drawing no	Job title		
773 S/02A	ARUN HOUSE		
Drawing title	Site Plan		
Date	Sheet	Scale	Drawn by
28-01-21	A3	1:200	TH
Checked by		JH	
www.hetreecross.com		01225 755867	
All dimensions to be checked on site. Print Drawing in colour. Refer to CDM Sheet XXX/CDM			
Do not scale			

