

This drawing is the design and copyright of Maurice Ashenden-Sax and must not be copied in part or whole without consent.


1. Do not scale off this drawing.
2. Any discrepancy in dimensions to be reported to Architect prior to carrying out the works.
3. This drawing to be read in conjunction with all engineers drawings.

Clay stock facing bricks with red rubber quoins detailing around windows etc.


Windows - white upvc




NORTH WEST ELEVATION

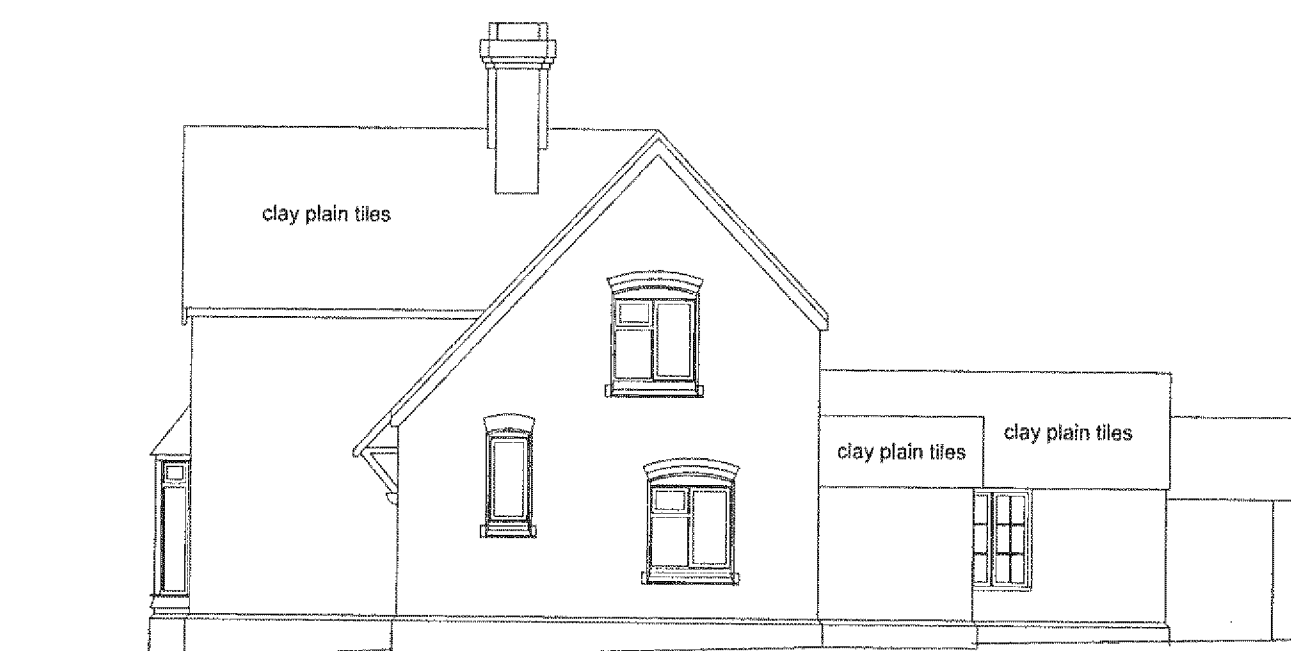


SOUTH WEST ELEVATION

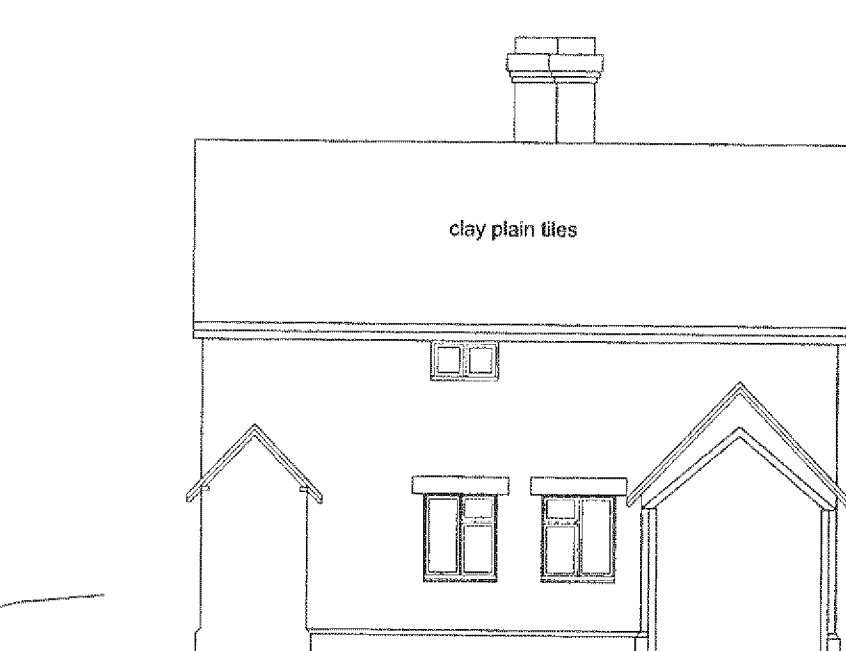

SOUTH EAST ELEVATION

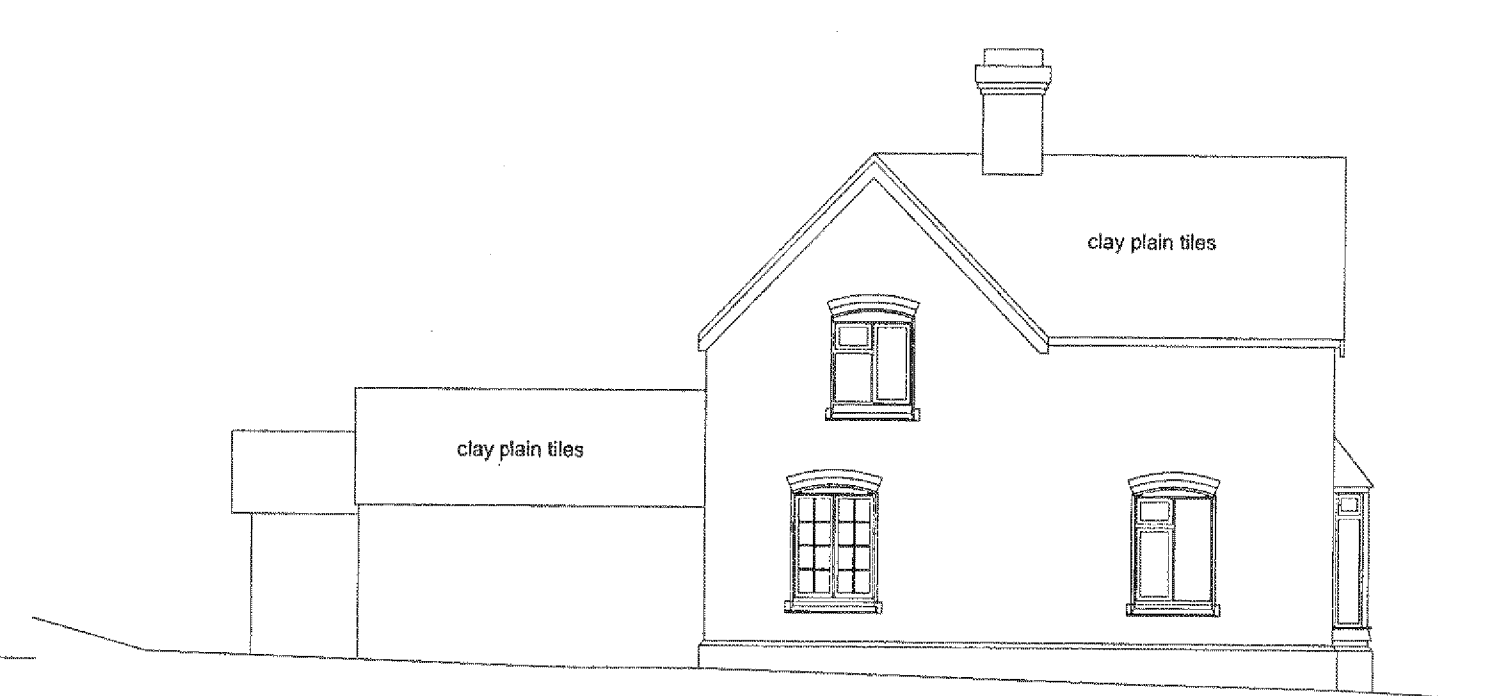


NORTH EAST ELEVATION

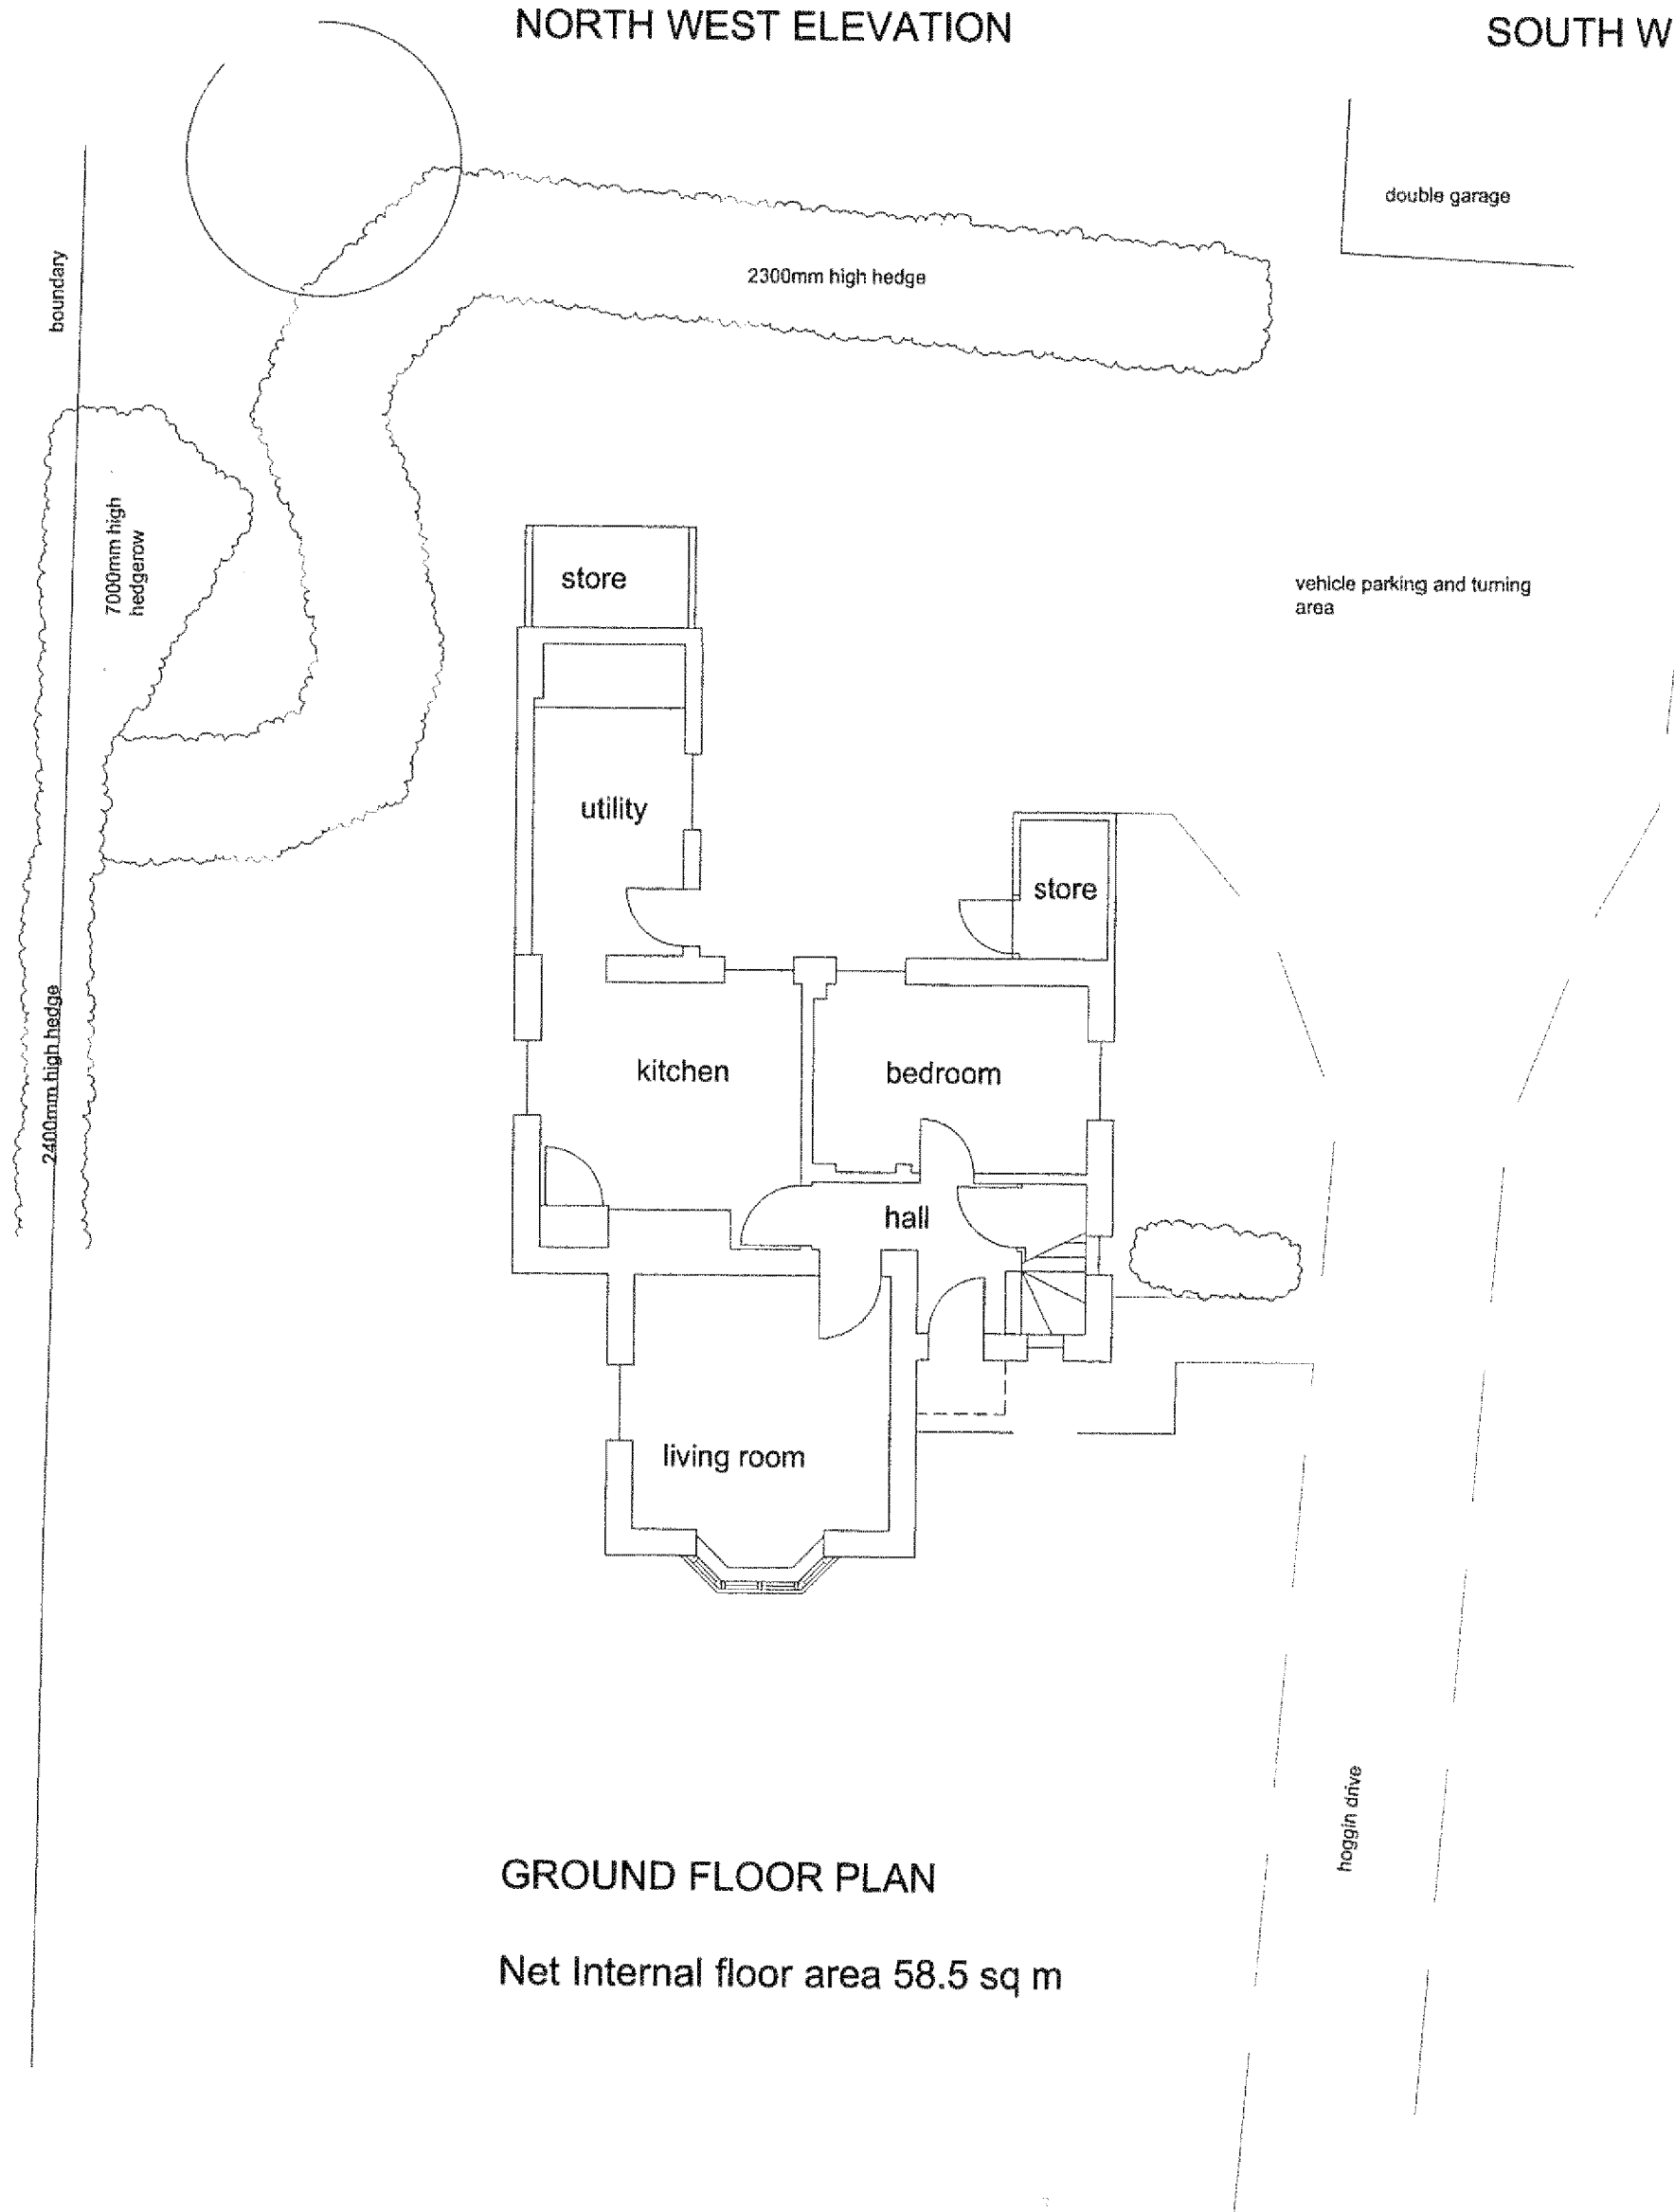

GROUND FLOOR PLAN

Net Internal floor area 58.5 sq m

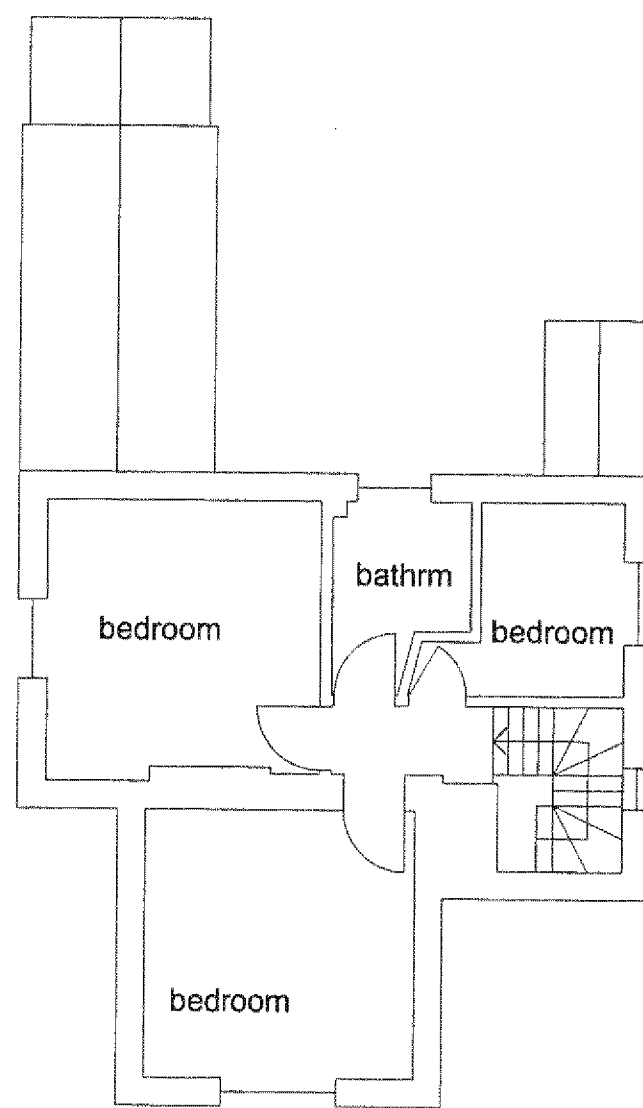

FIRST FLOOR PLAN

Net internal floor area 45.8 sq m

W 16 09

project: Proposed Extension and Alterations Keepers Cottage 221 Warningcamp, West Sussex		client: Mr & Mrs A Couch	
title: Floor Plans and Elevations as Existing		date: 19.08.09	scale: 1:100
		drg. no: rev: .	09.1533.03