


This drawing is the design and copyright of Maurice Ashenden-Bax and must not be copied in part or whole without consent.

1. Do not scale off this drawing.
2. Any discrepancy in dimensions to be reported to Architect prior to carrying out the works.
3. This drawing to be read in conjunction with all engineers drawings.




NORTH WEST ELEVATION

New steps formed within existing bank

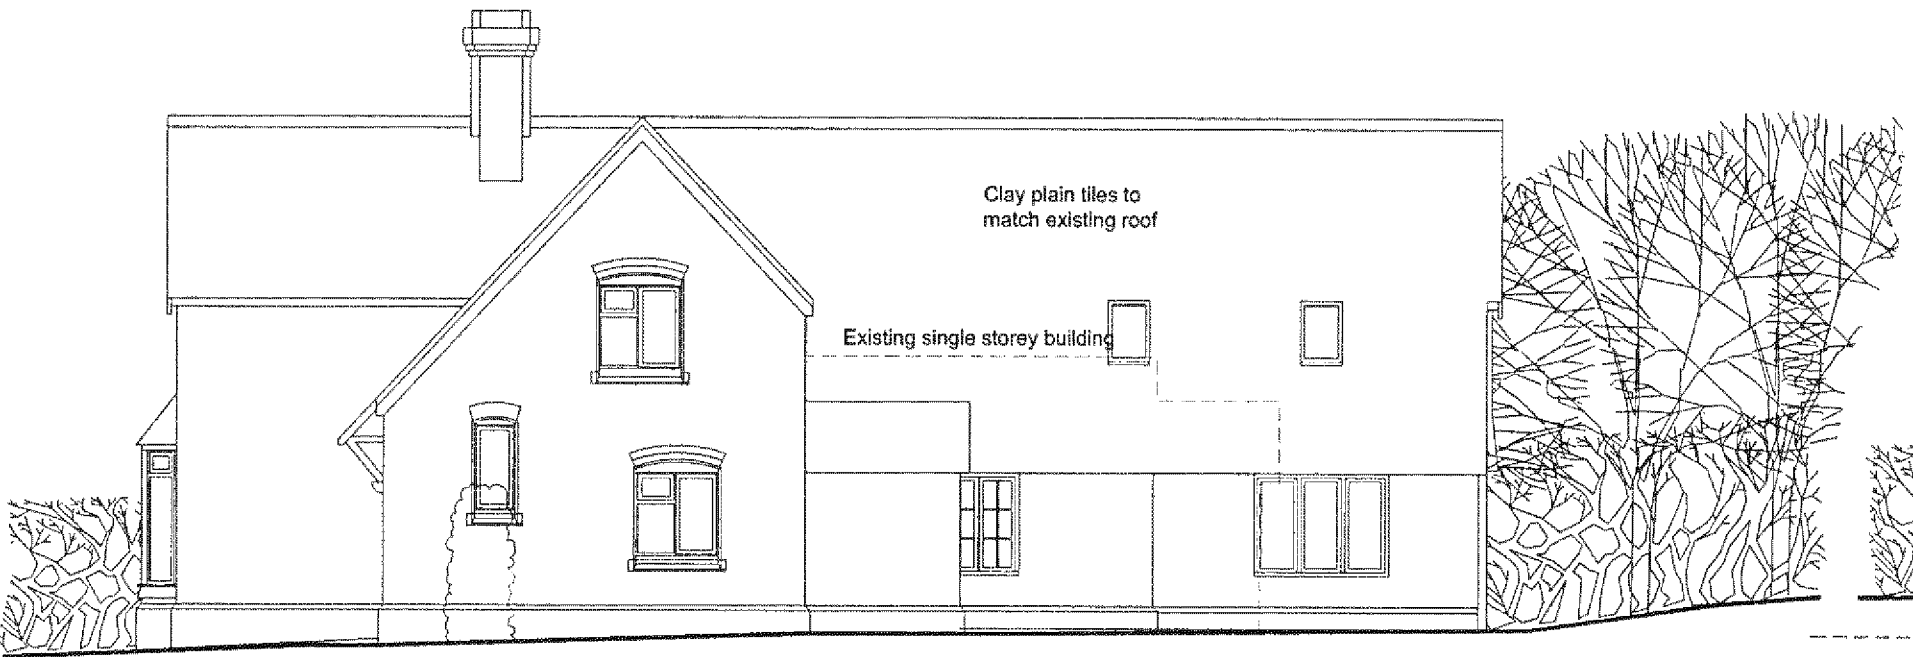


SOUTH WEST ELEVATION


garage

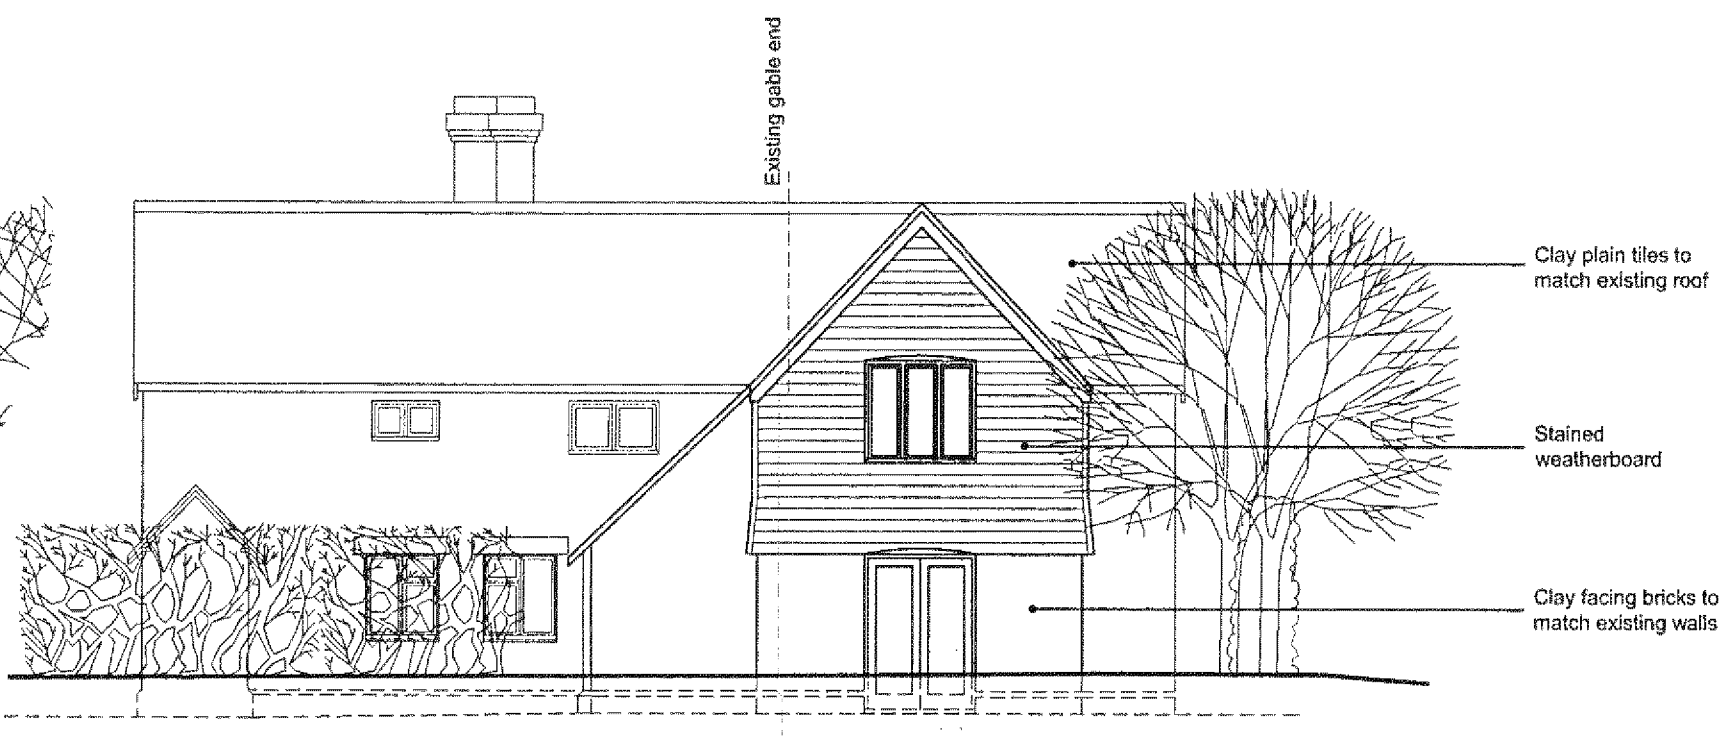

SOUTH EAST ELEVATION

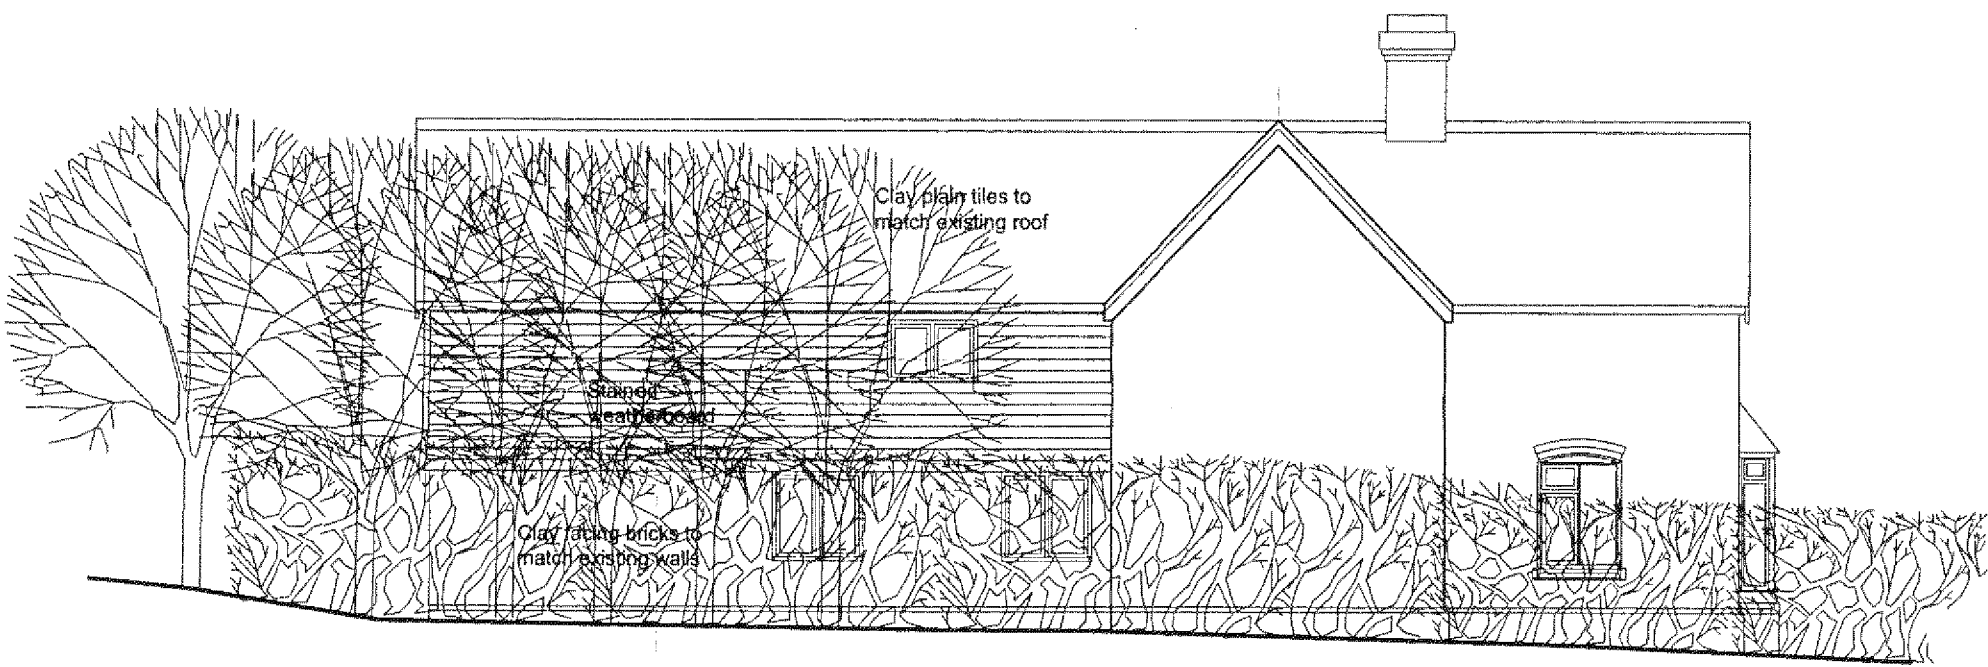


NORTH EAST ELEVATION

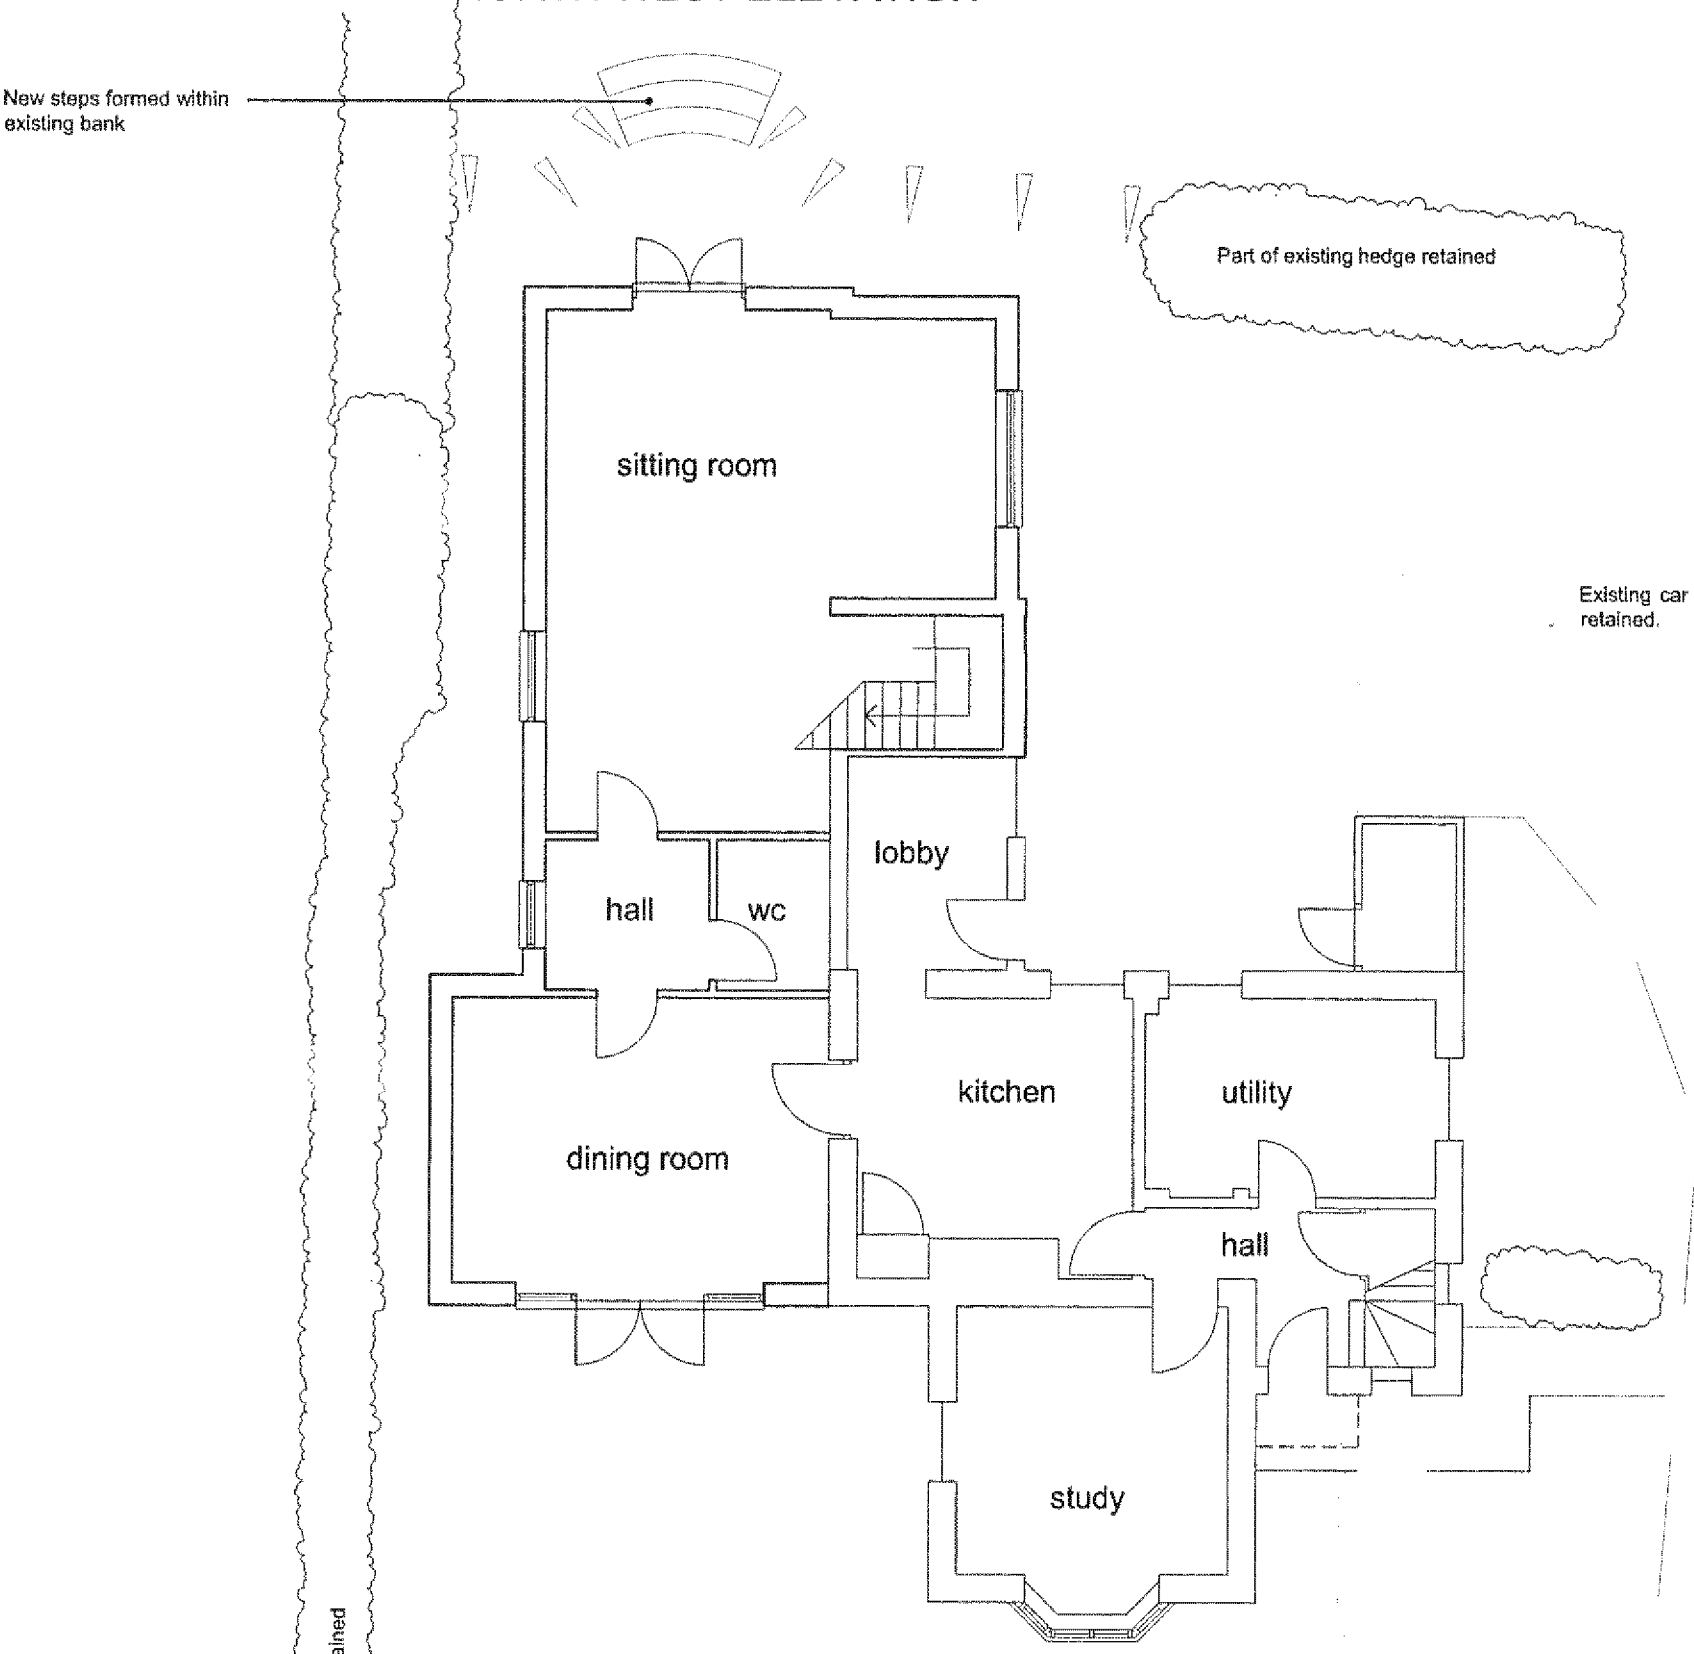

GROUND FLOOR PLAN

Proposed additional net floor area 61.90 sq m

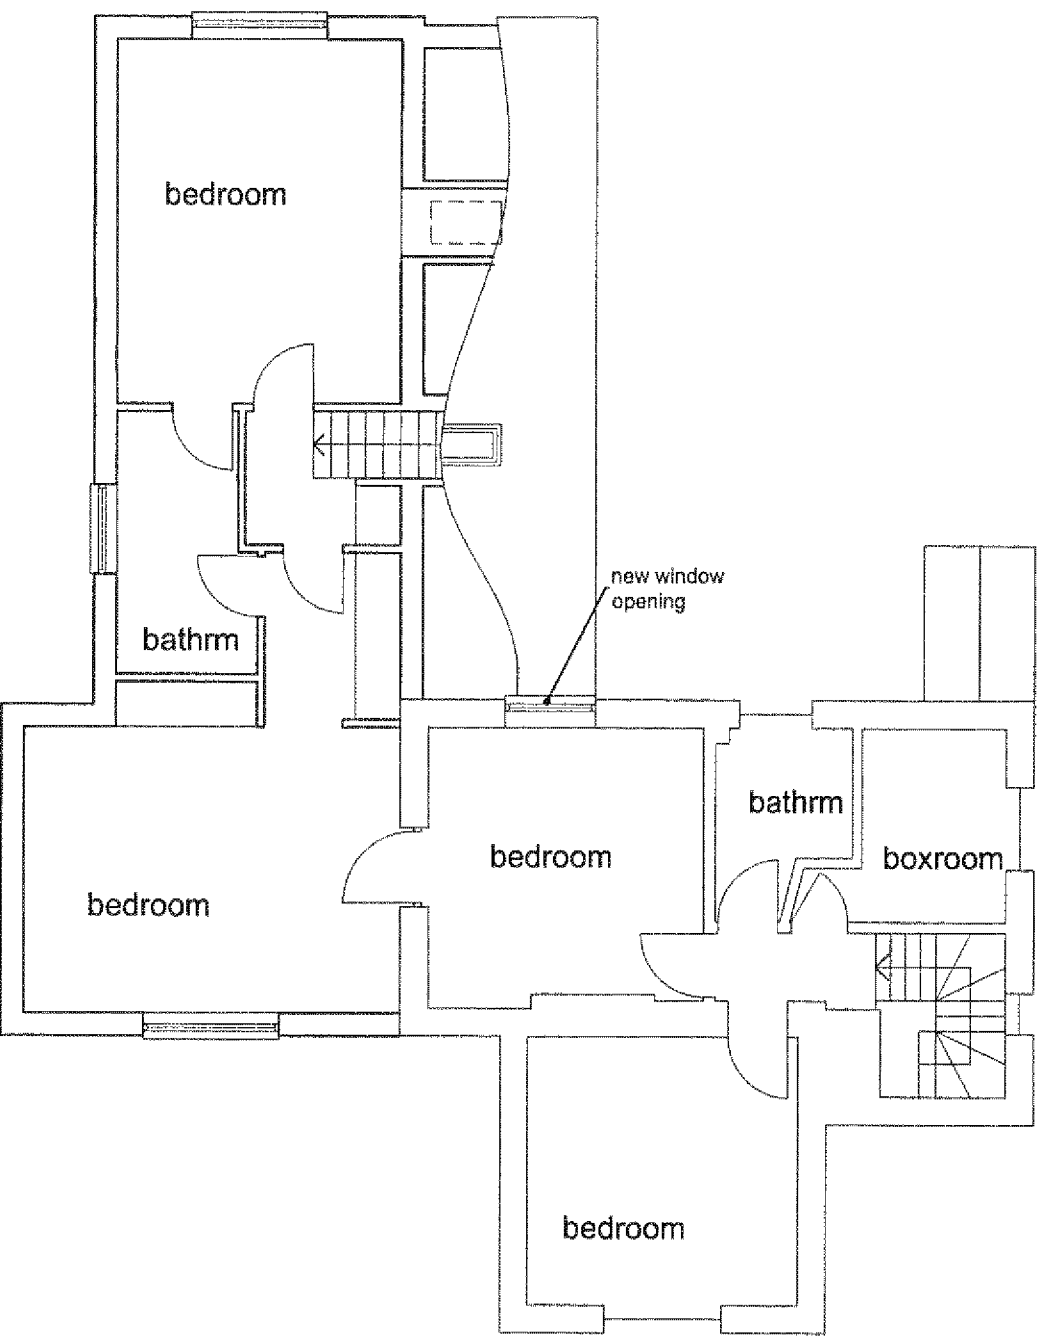

FIRST FLOOR PLAN

Proposed additional net floor area 53.36 sq m

W 16 09

project:	Proposed Extension and Alterations Keepers Cottage 221 Warningcamp, West Sussex			client:	Mr & Mrs A Couch		
title:	Proposed Floor Plans and Elevations			date:	19.10.09	scale:	1:100
				drg. no:		rev:	