




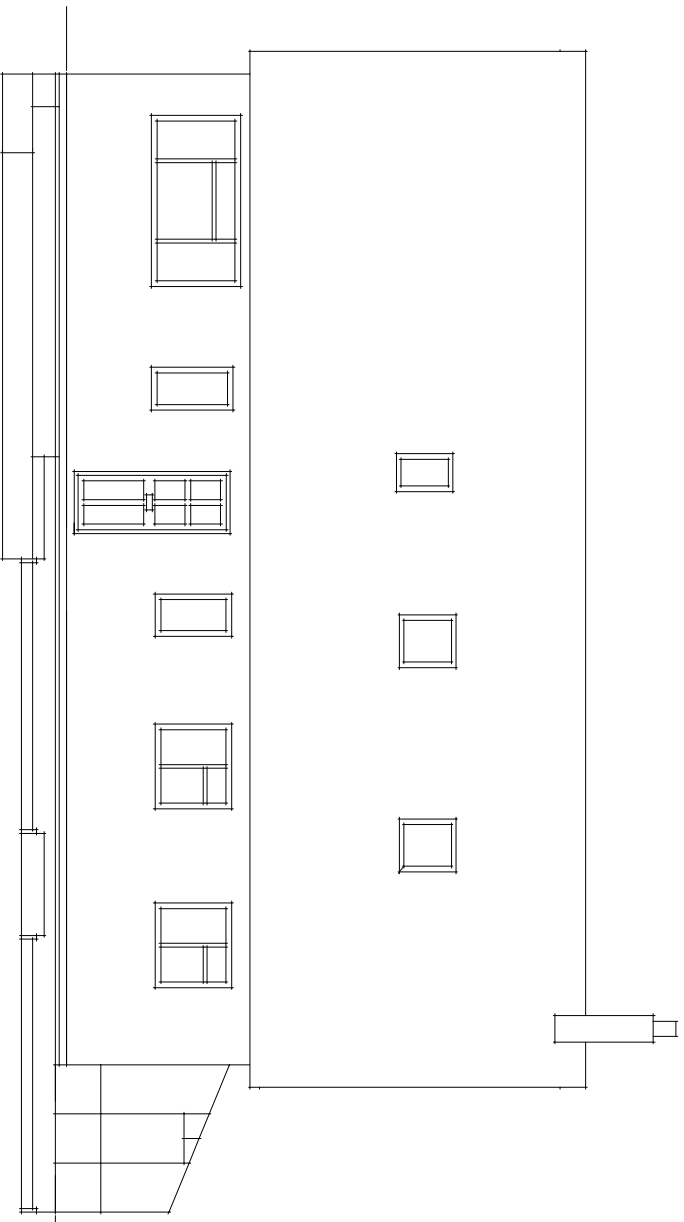


EXISTING NORTH EAST ELEVATION

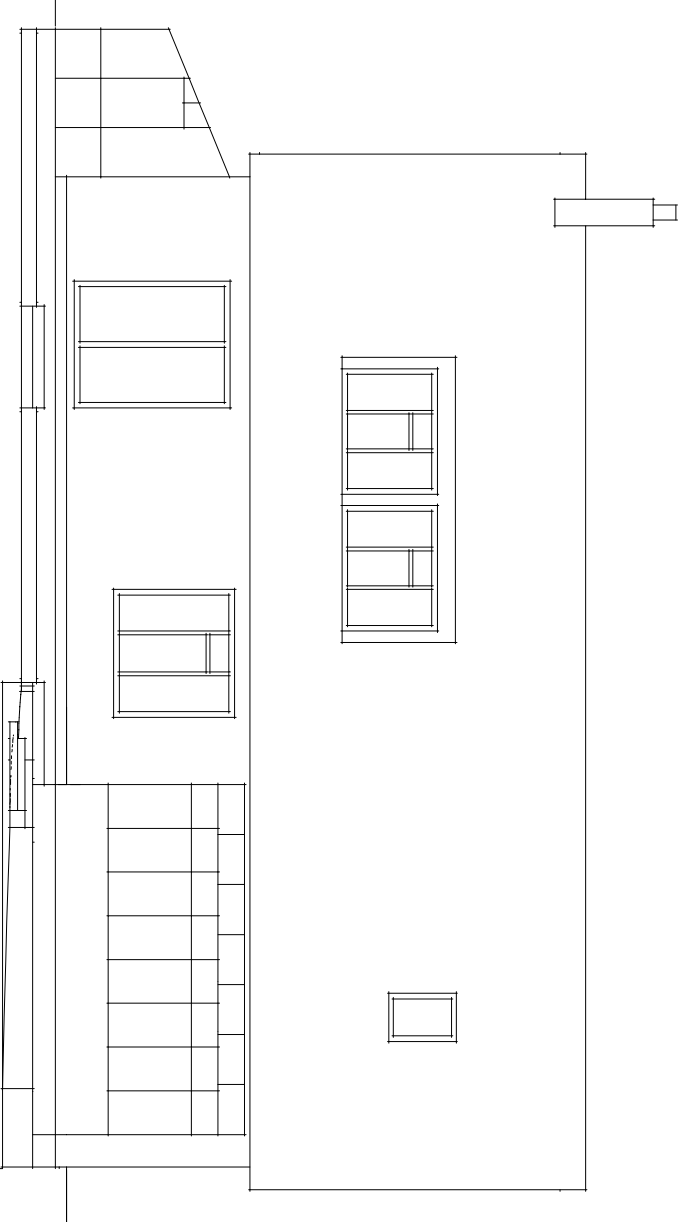


EXISTING SOUTH WEST ELEVATION

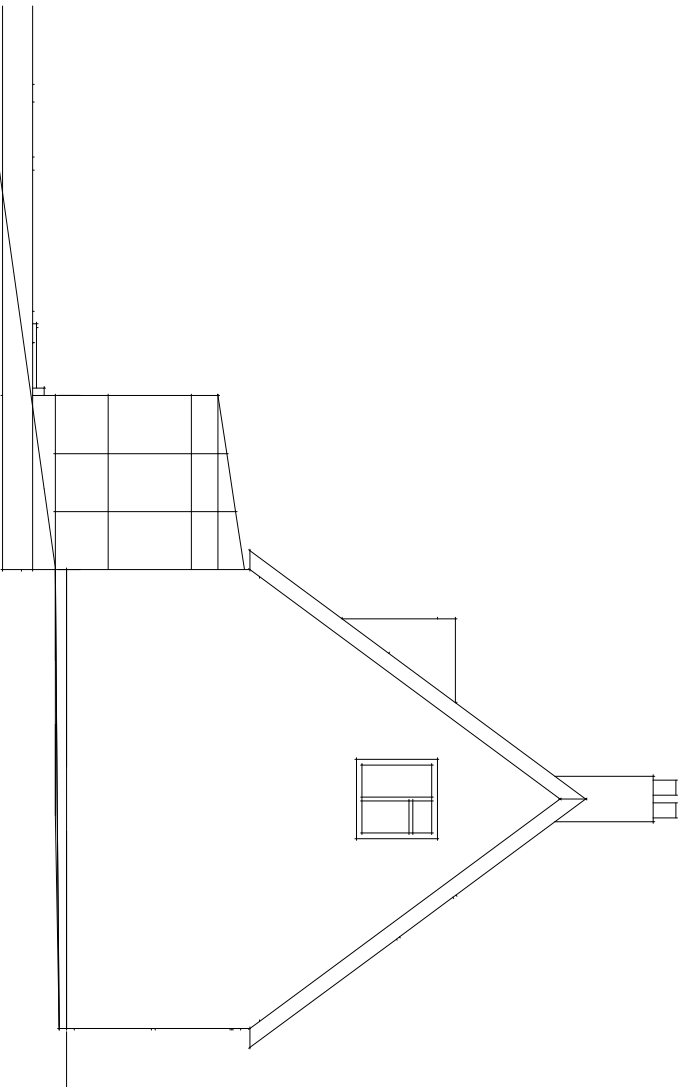


EXISTING SOUTH EAST ELEVATION

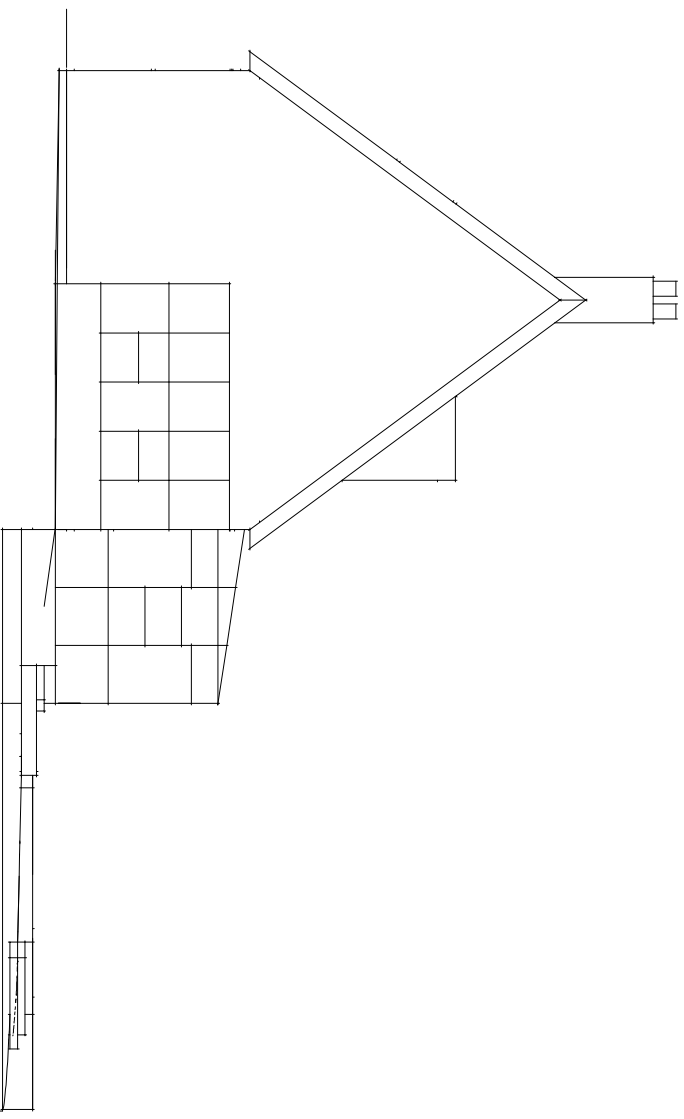


EXISTING NORTH WEST ELEVATION

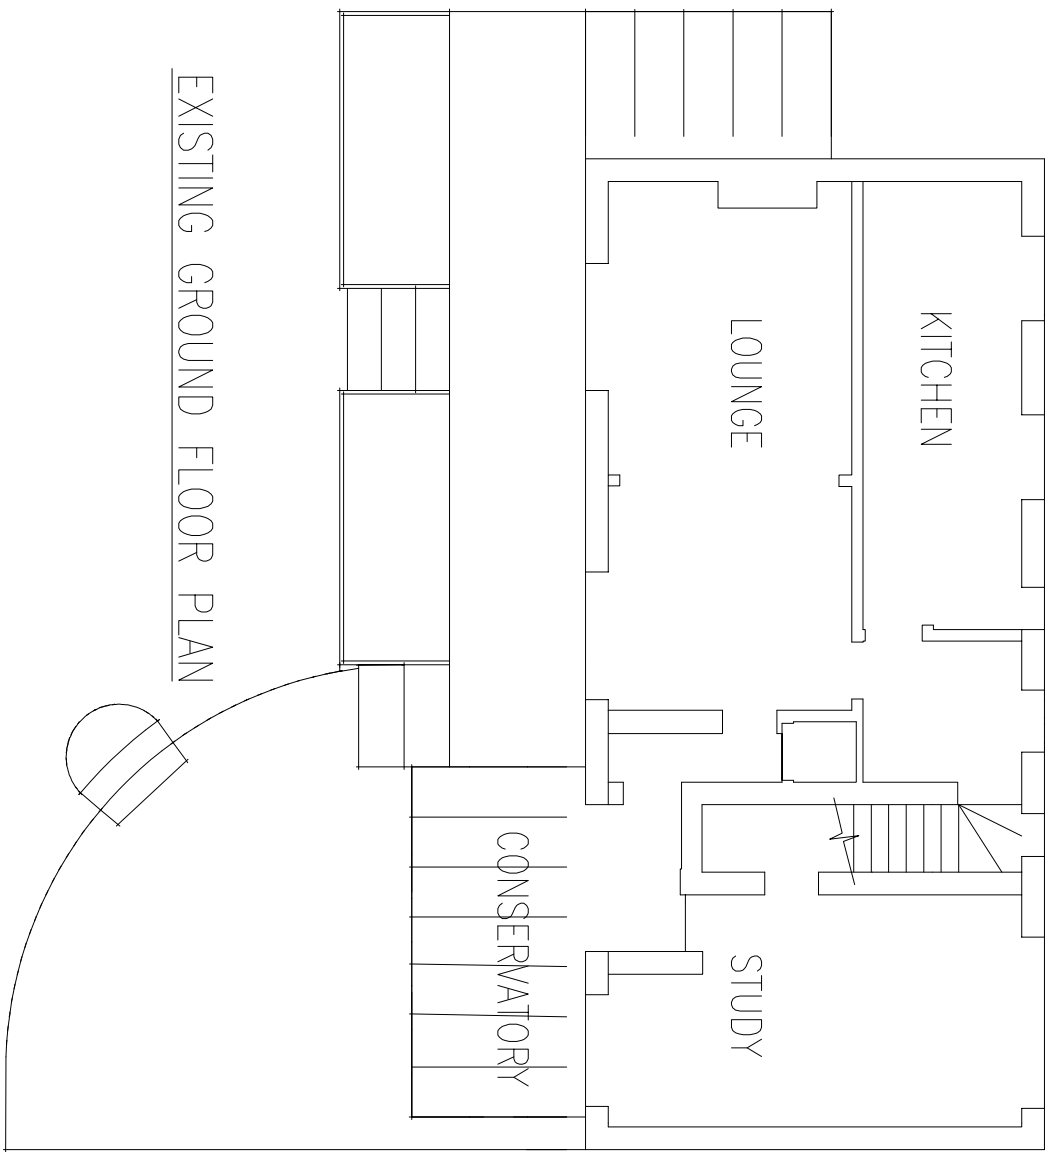


EXISTING GROUND FLOOR PLAN

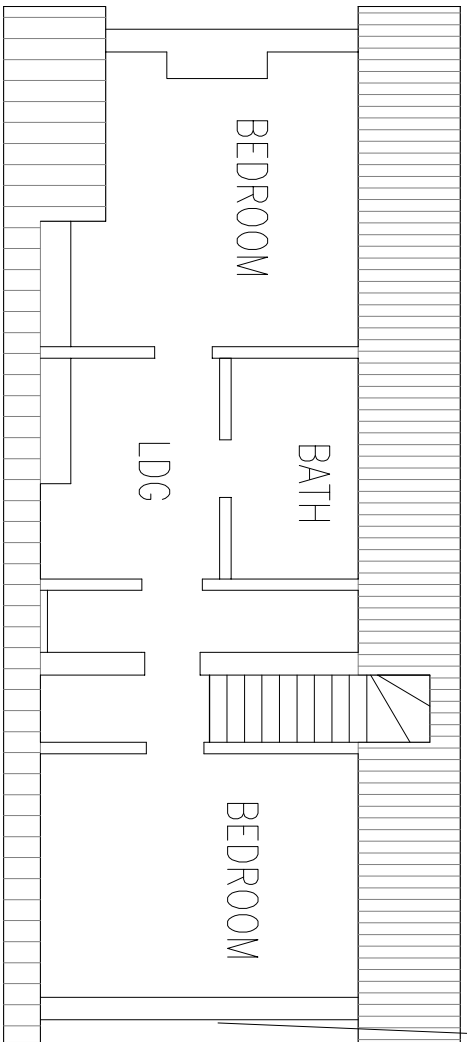

EXISTING FIRST FLOOR PLAN

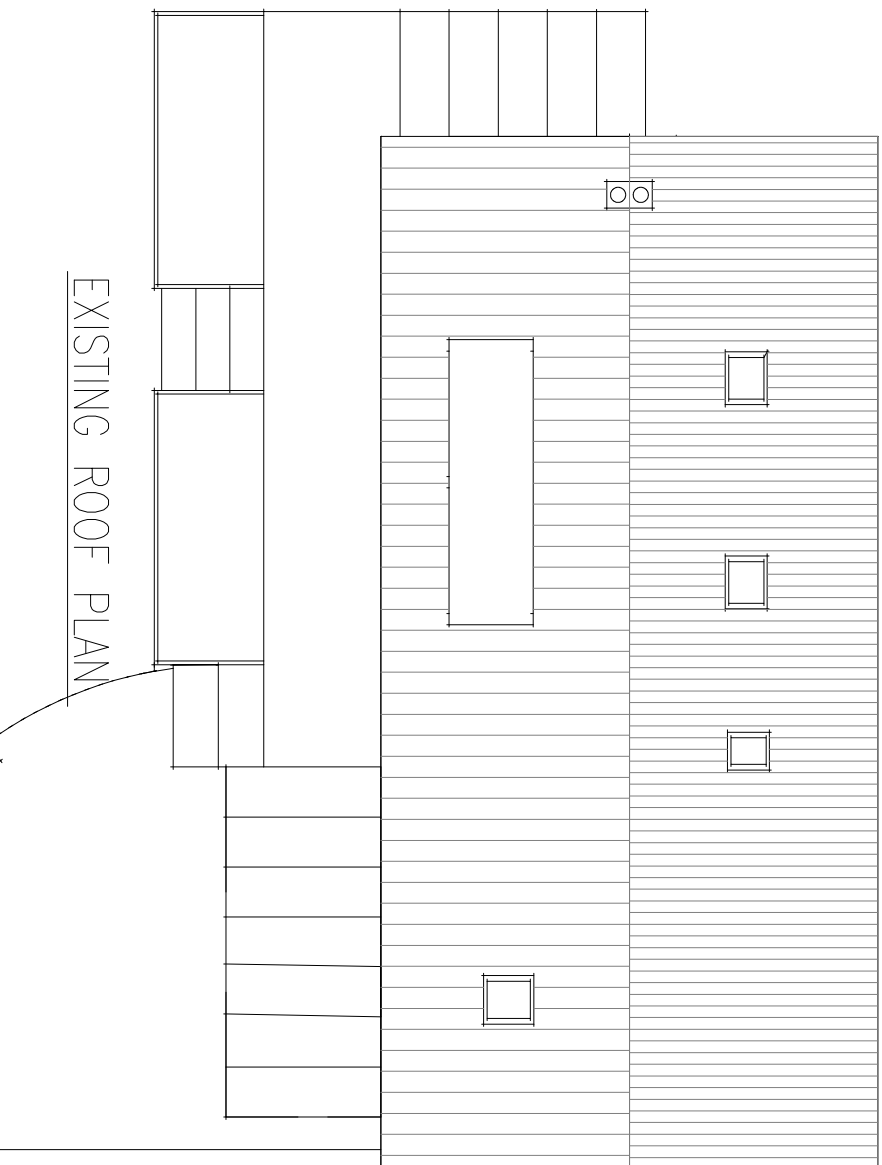

EXISTING ROOF PLAN

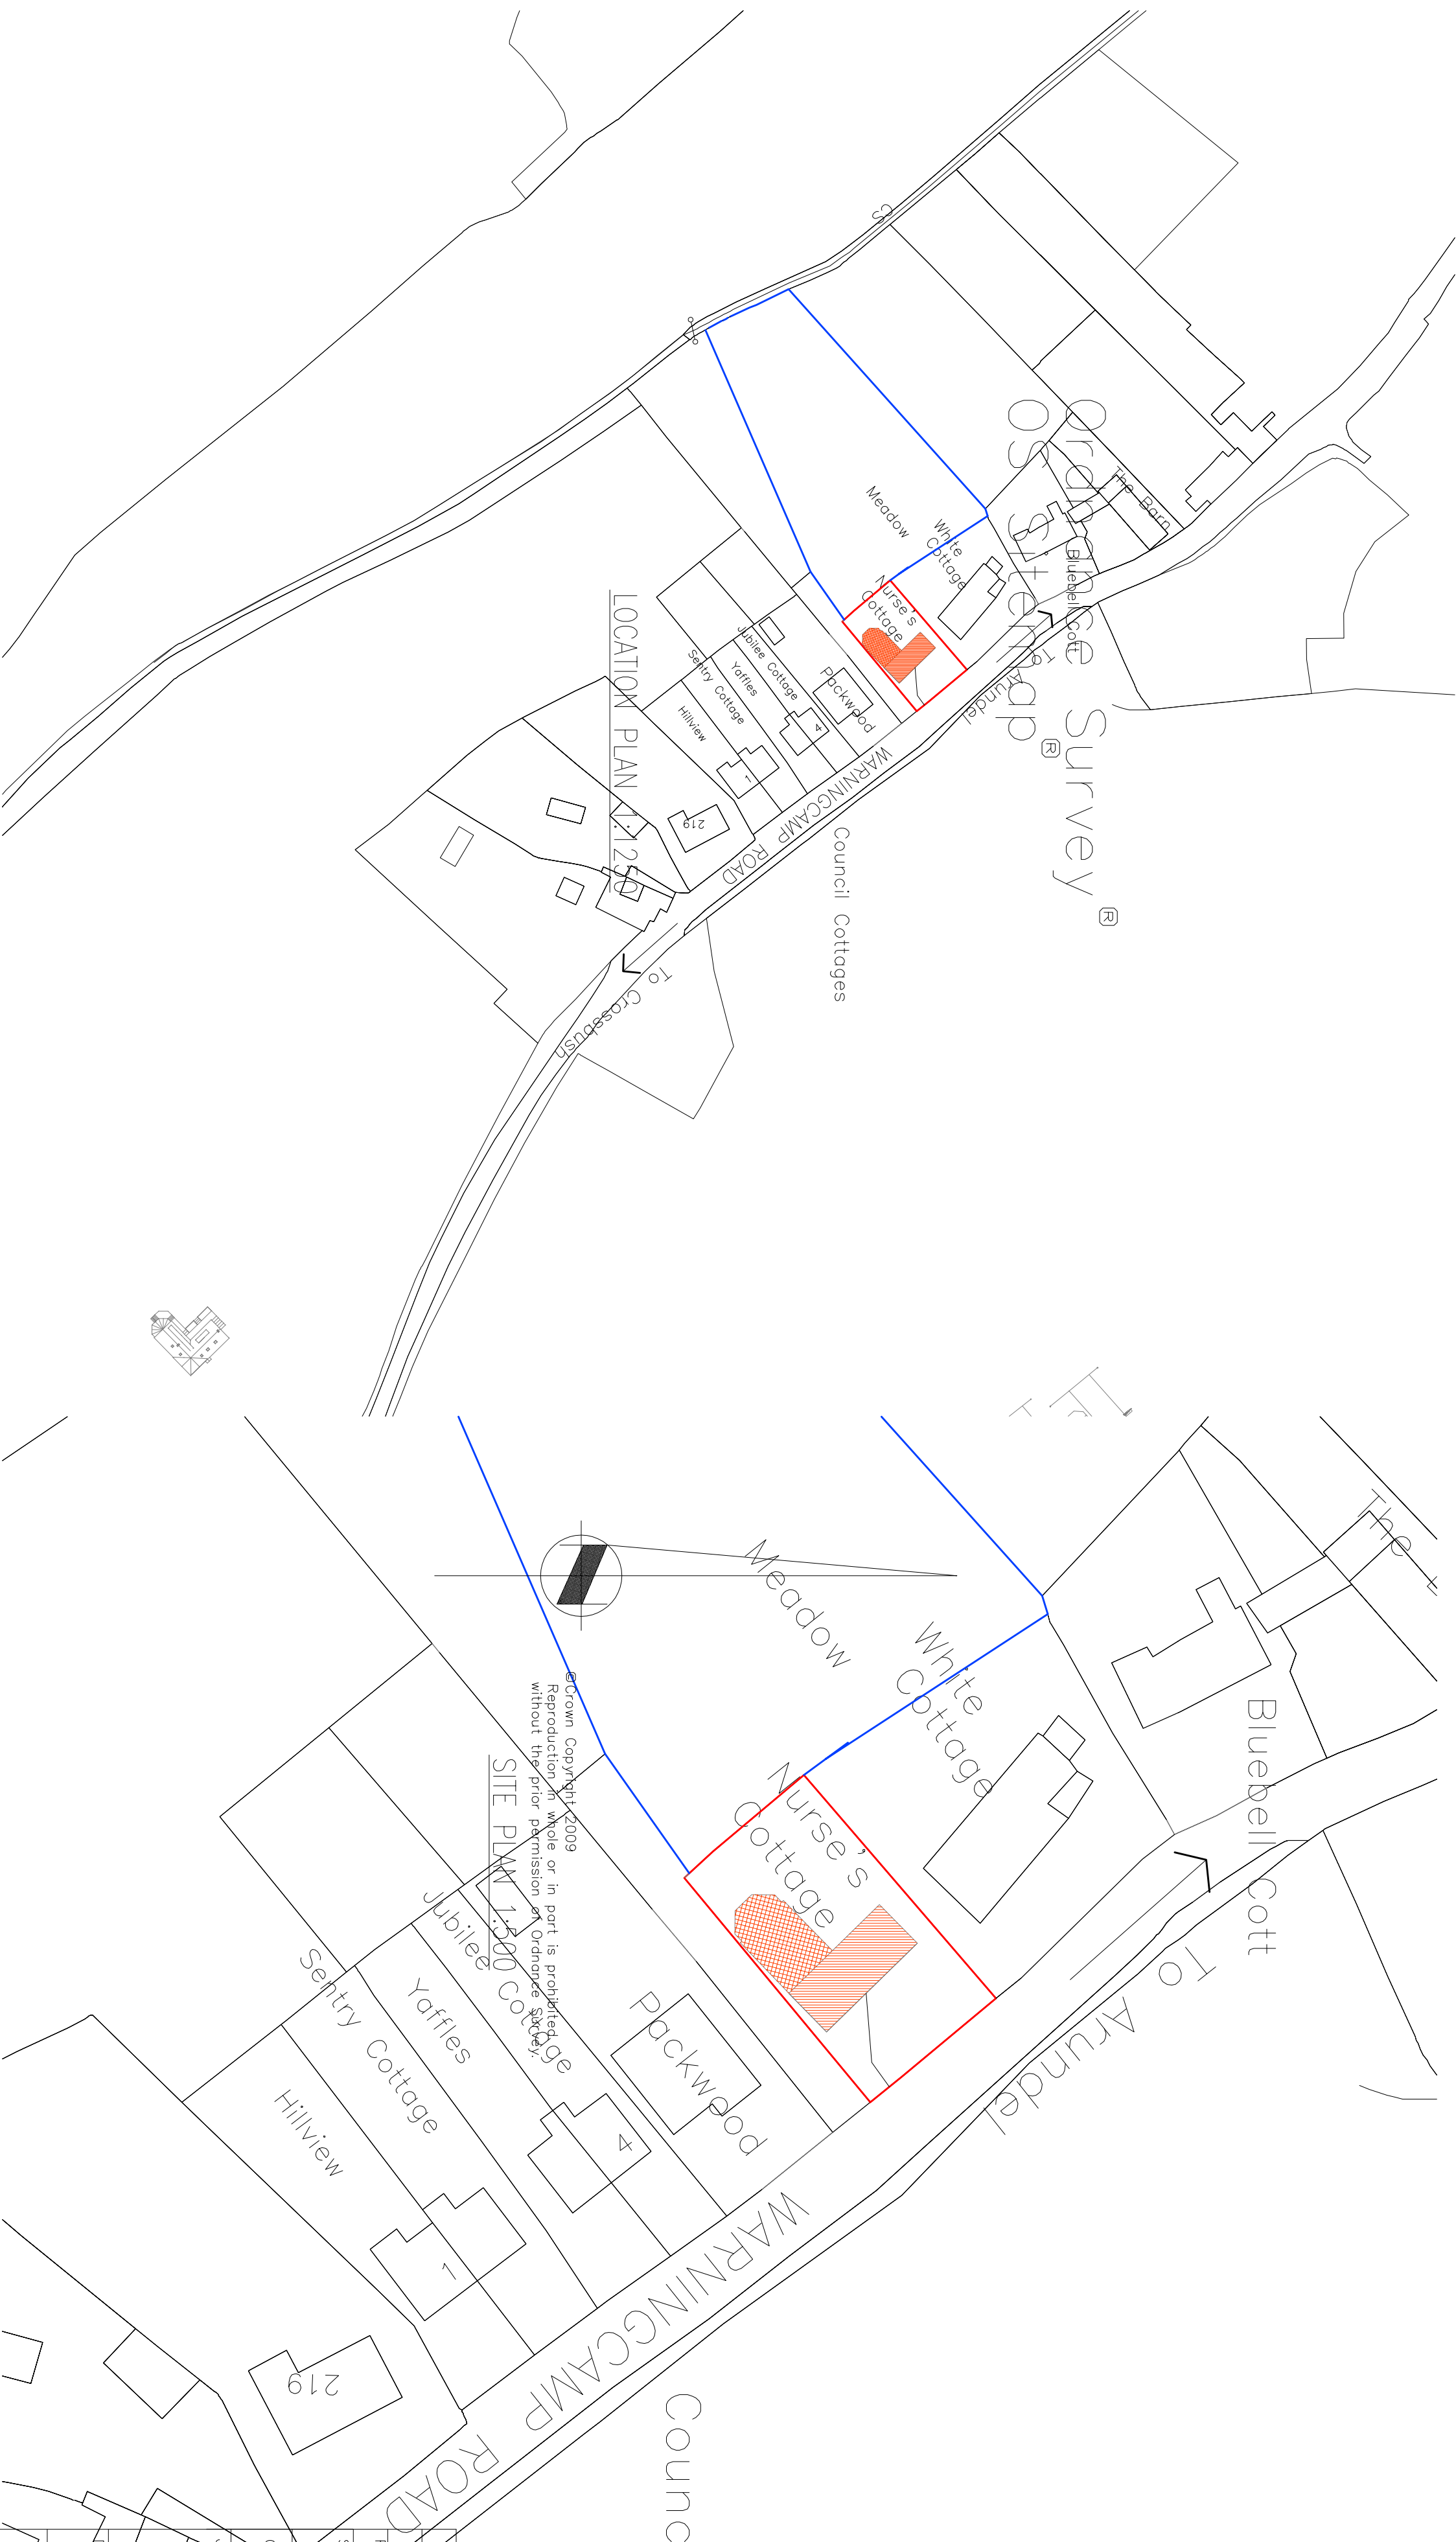

Client:		MS. E. LEE	
Job:		EXTENSION AND ALTERATIONS	
Drawing Title:		SURVEY	
Copyright:		PLANNING DRAWING	
Job No.		101123	
Date:		March 2011	
Scale:		1:100 1:500 1:1250	
Portal No.		PP- 01430817	
Dwg. No.		101123.1	