



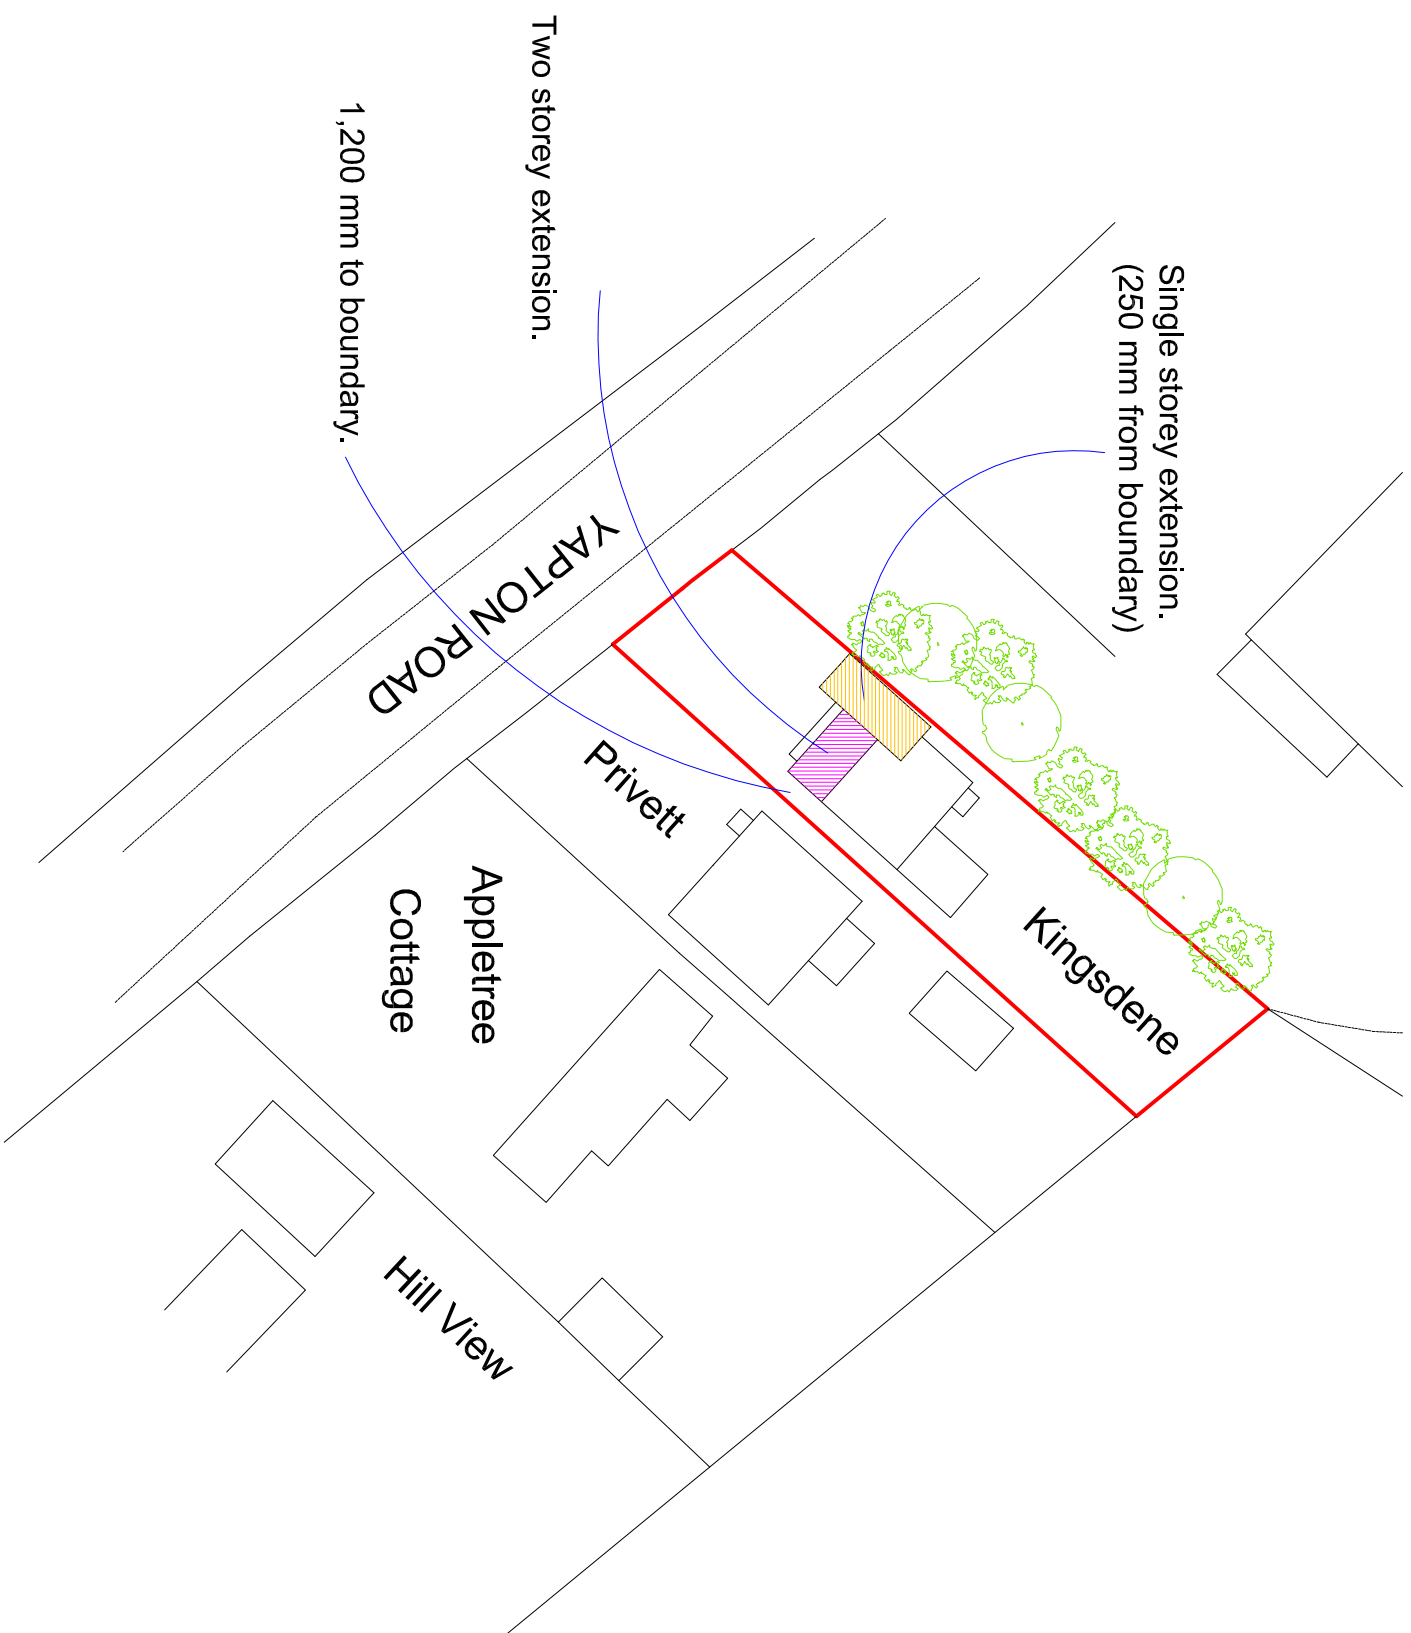

Site Plan (scale 1:500)

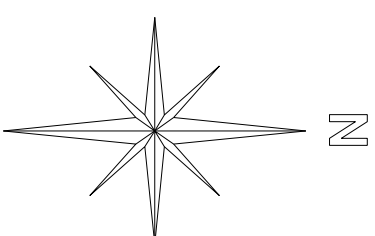

SUSSEX BUILDING CONSULTANCY LIMITED	
KINGSDEBNE, YAPTON ROAD, YAPTON, WEST SUSSEX.	
SCALE - 1/500 REV - D DATE - 02/12/2014	
 LABC partner	3 NORTHCOTE ROAD BOGNOR REGIS PO21 5LZ TEL/FAX - (01243) 861379