


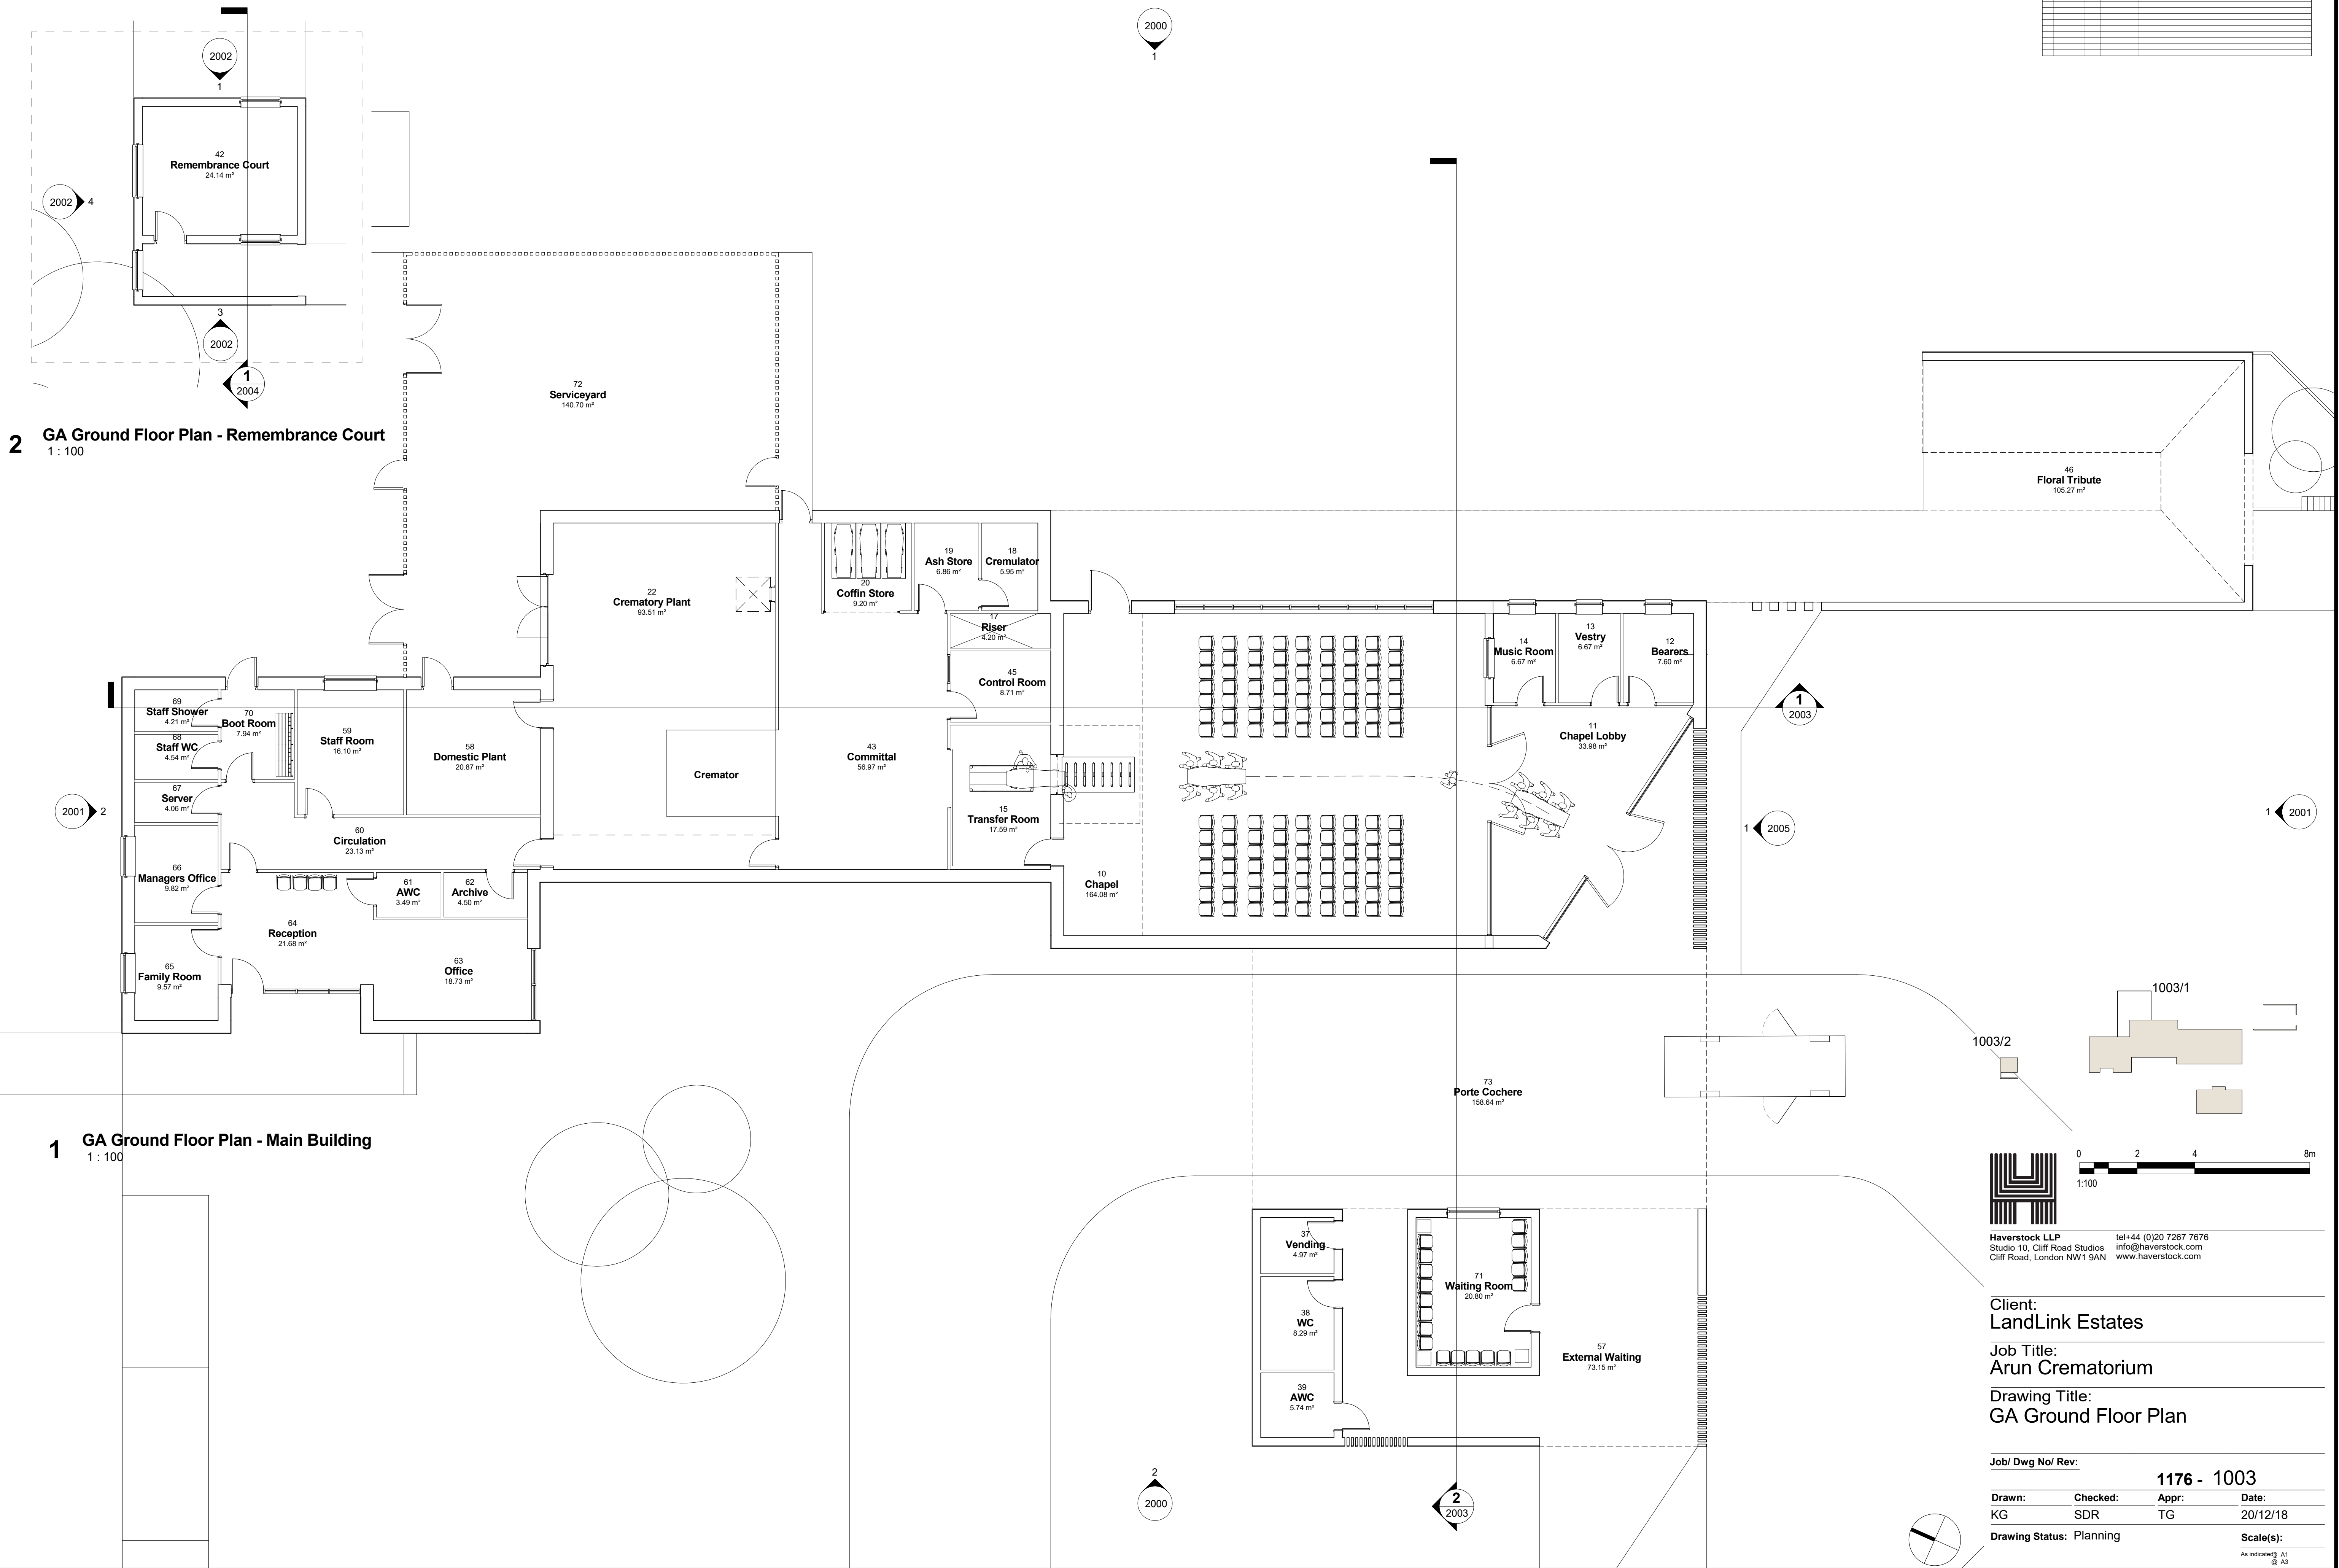

2 GA Ground Floor Plan - Remembrance Court

1 GA Ground Floor Plan - Main Building

Haverstock LLP tel+44 (0)20 7267 7676
Studio 10, Cliff Road Studios info@haverstock.com
Cliff Road, London NW1 9AN www.haverstock.com

Client:
LandLink Estates

Job Title:
Arun Crematorium

Drawing Title:
GA Ground Floor Plan

Job/ Dwg No/ Rev:

1176 - 1003

Drawn:	Checked:	Appr:	Date:
KG	SDR	TG	20/12/18

Drawing Status: Planning

Scale(s):
As indicated @ A1
@ A3