



[illegible]

1 North Elevation - Blank
1 : 100

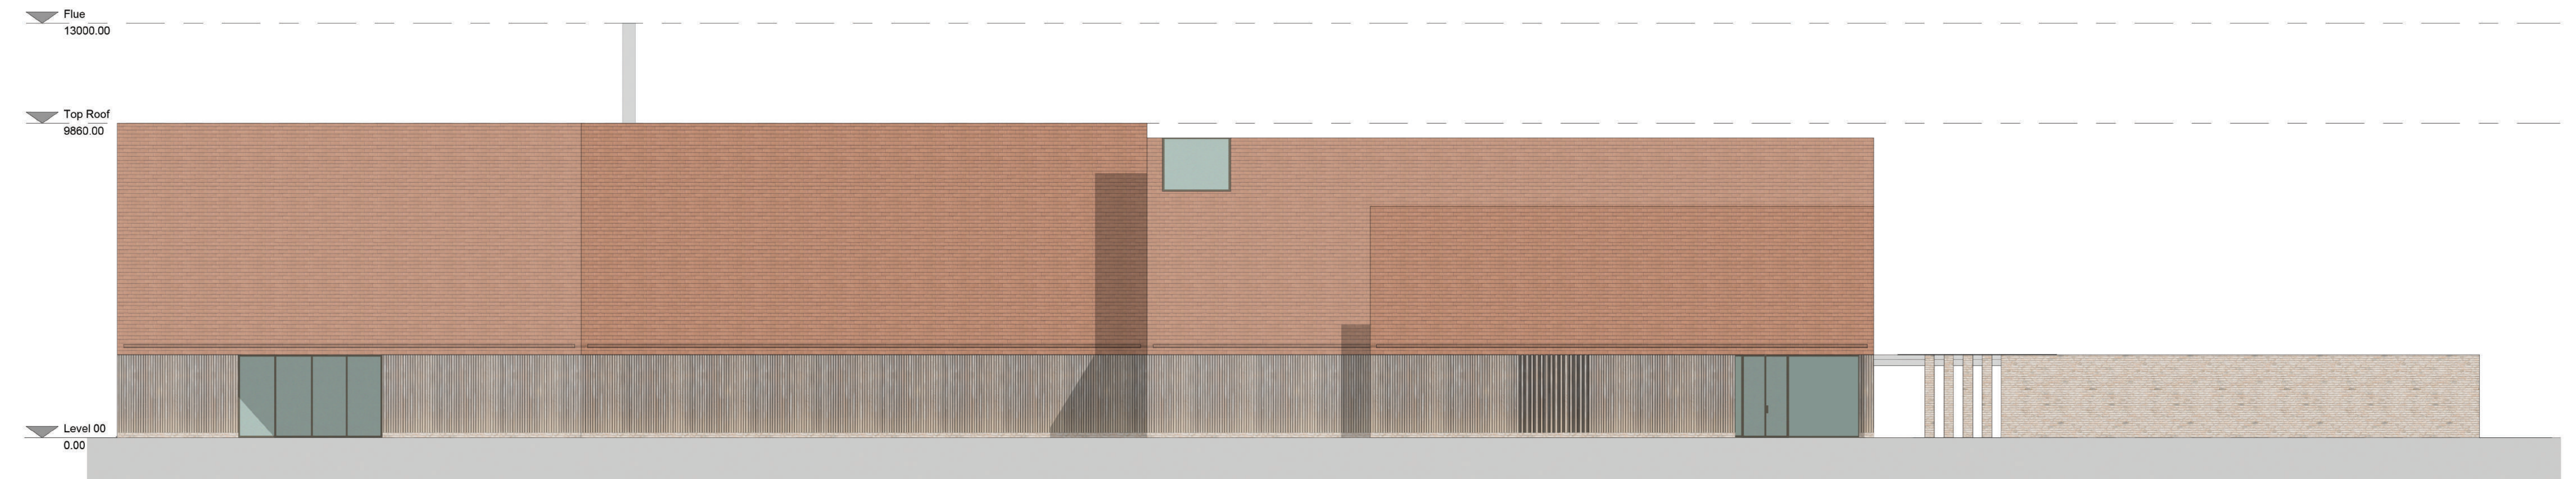

2 South Elevation - Blank
1 : 100

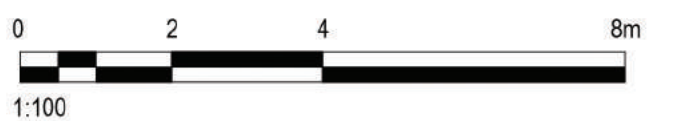

Haverstock LLP tel+44 (0)20 7267 7676
Studio 10, Cliff Road Studios info@haverstock.com
Cliff Road, London NW1 9AN www.haverstock.com

Client:
LandLink Estates

Job Title:
Arun Crematorium

Drawing Title:
GA Elevations - Main Building 1 of 2
Detailed

Job/ Dwg No/ Rev:

1176 - 2007

Drawn:	Checked:	Appr:	Date:
KG	SDR	TG	20/06/19

Drawing Status: Planning

scale(s):
indicated @ A1
@ A3

