



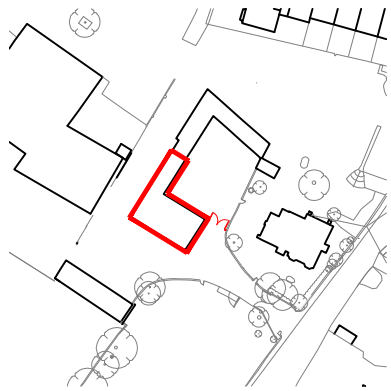


Site Location Key

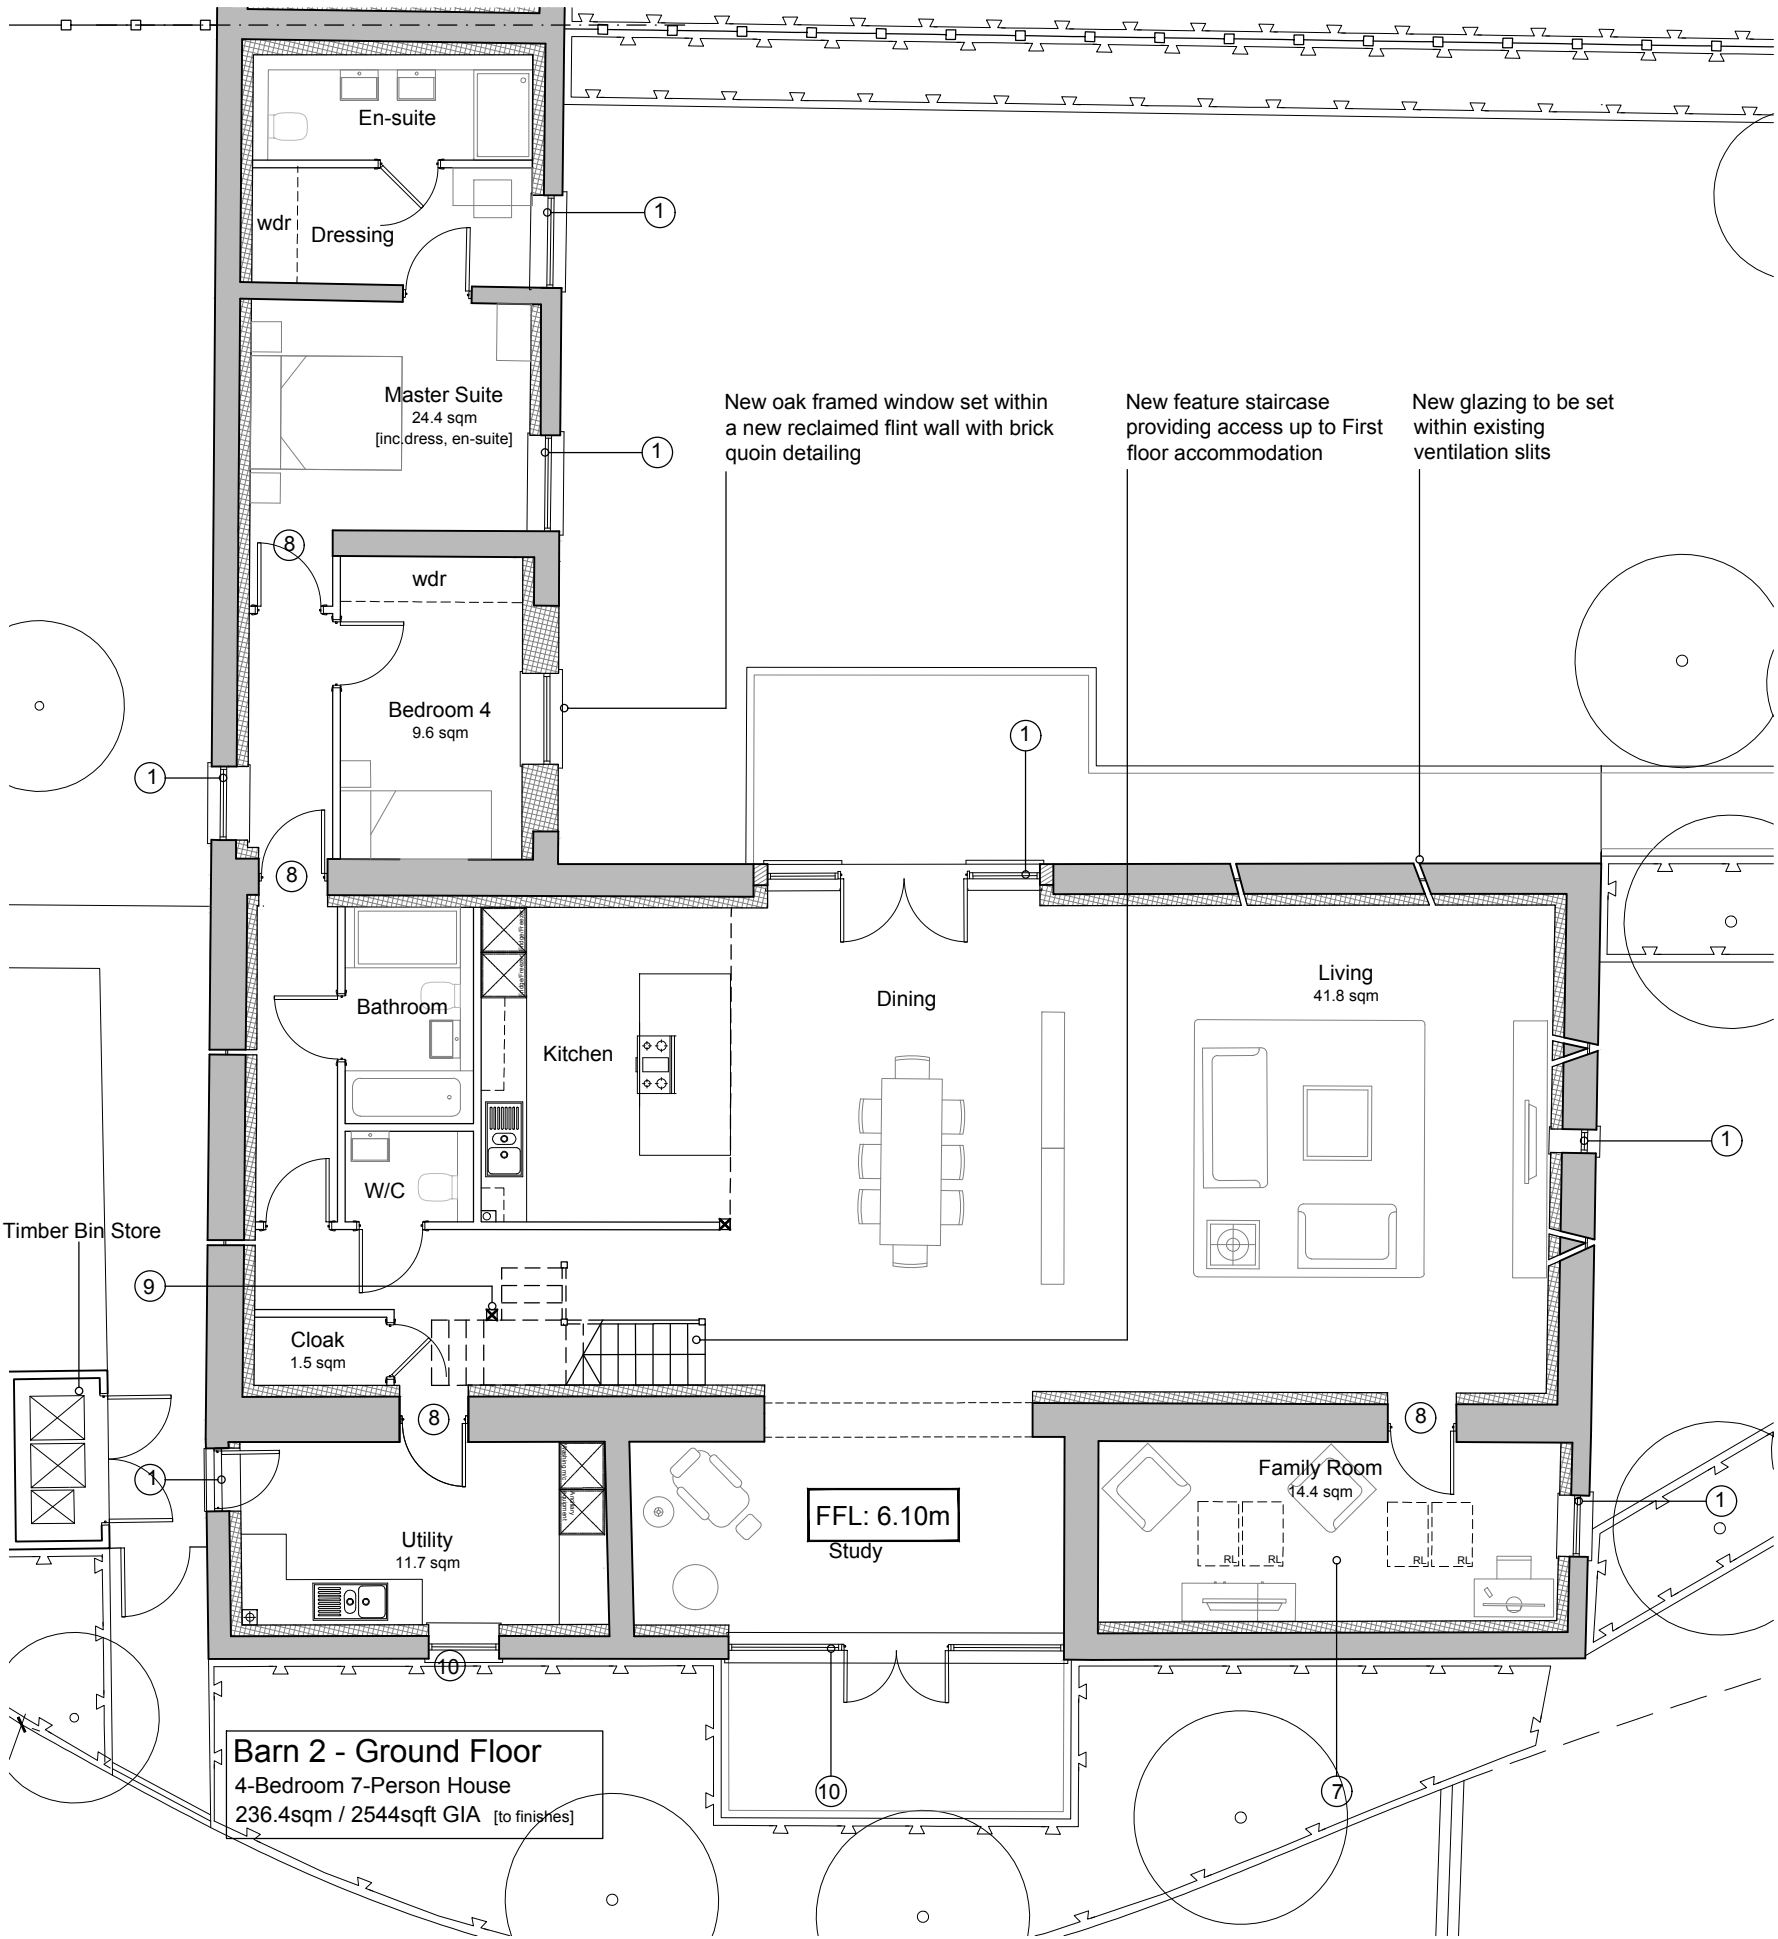

MATERIALS - LEGEND

- ① New oak framed windows/doors within existing structural opening
- ② New opening with oak framed window proposed
- ③ New opening with oak framed doors proposed
- ④ New oak framed window and timber clad infill wall within existing structural posts
- ⑤ Assumed position of existing structural posts. These are to be retained and the positioned checked on site
- ⑥ New timber rafters and roof realigned. Existing tiles to be retained where possible
- ⑦ New conservation rooflights
- ⑧ New internal opening
- ⑨ New timber posts to support floor above
- ⑩ Existing blocked up opening re-opened and window proposed

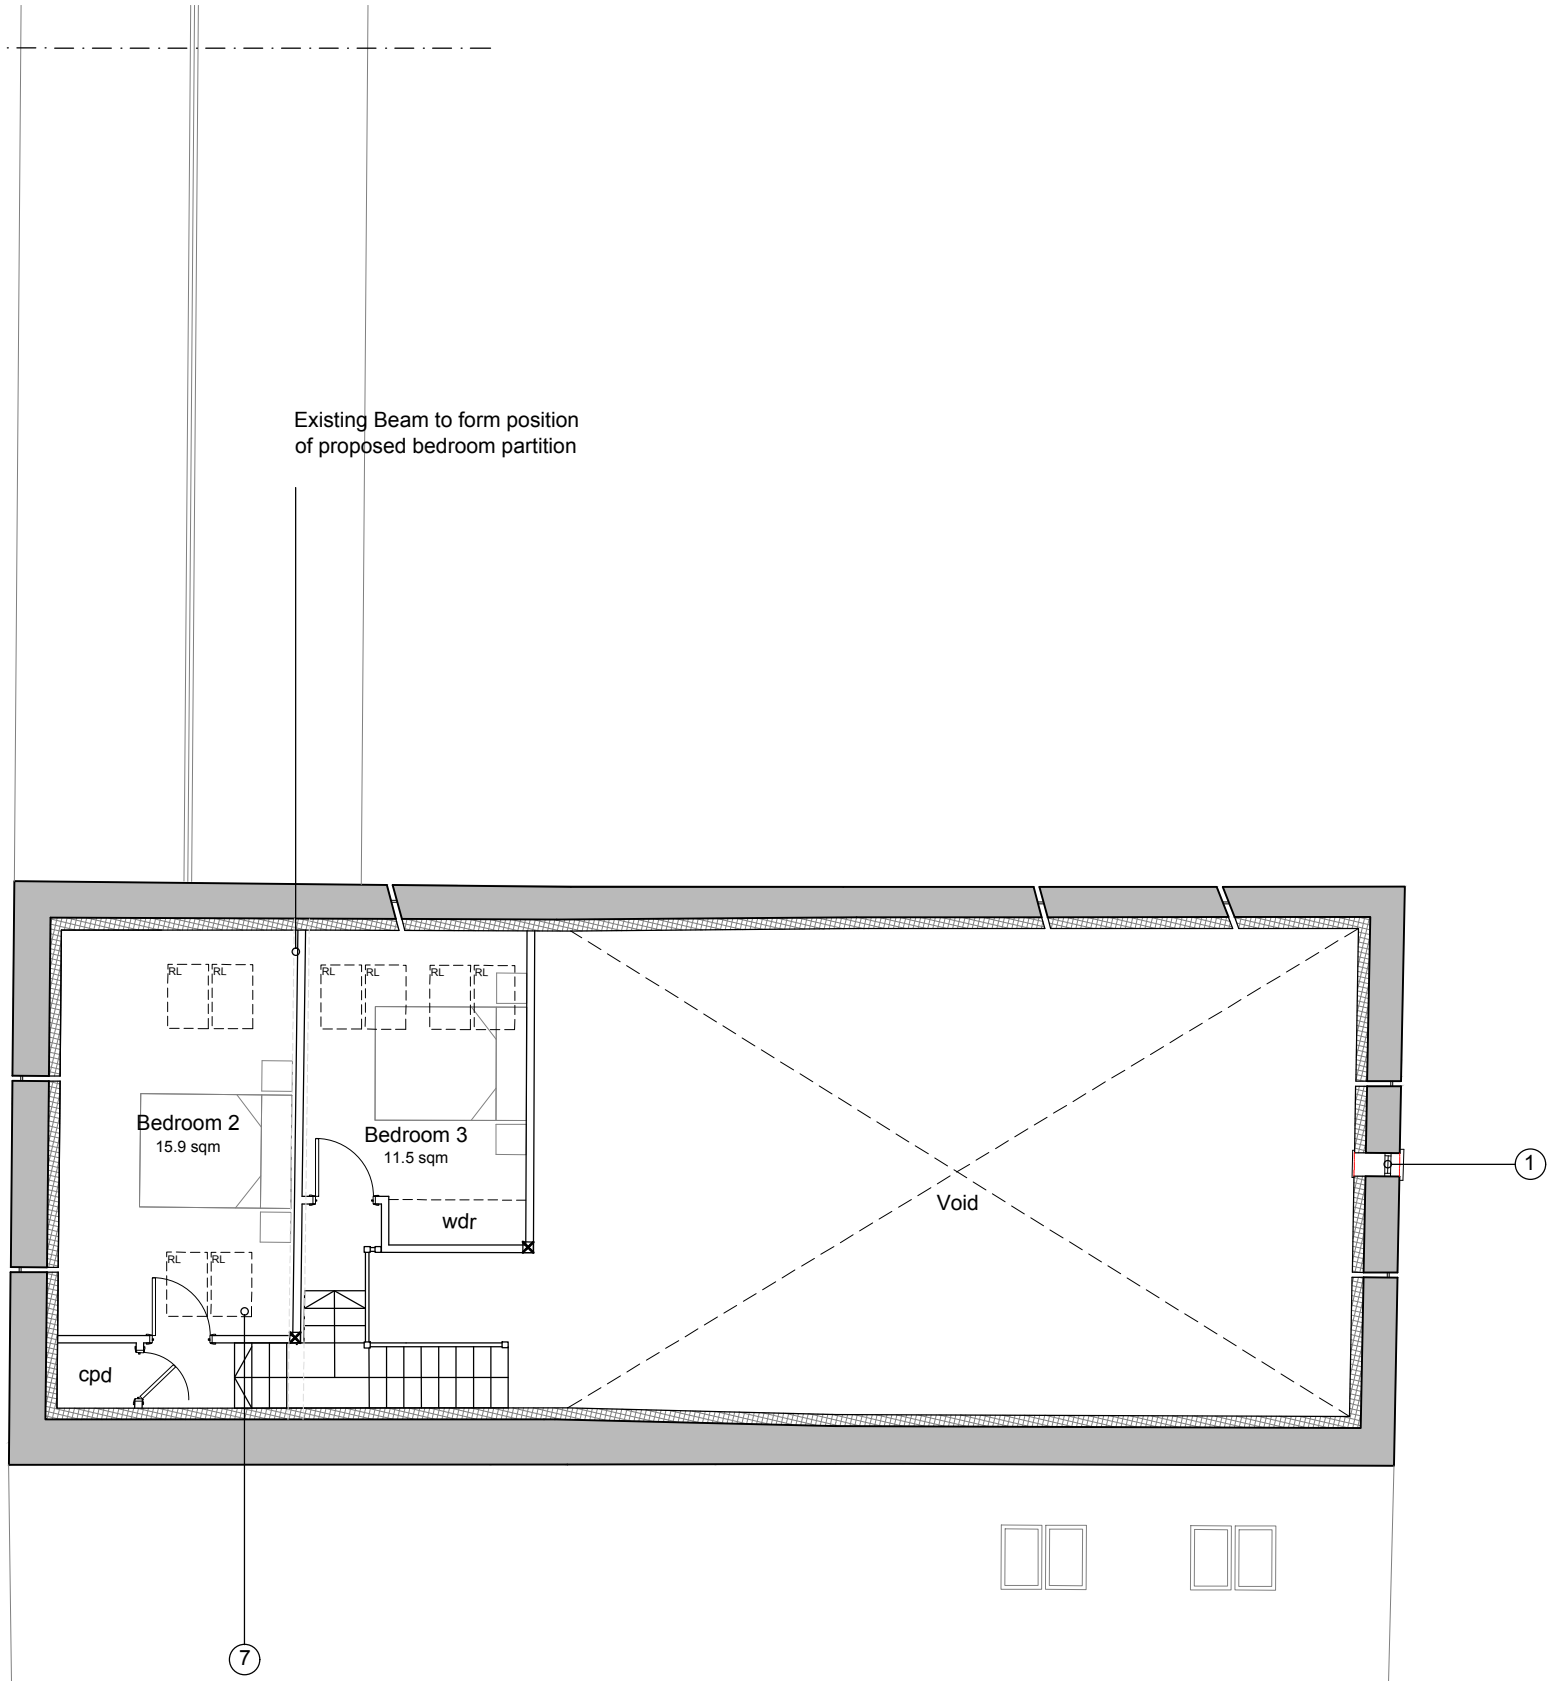

First Floor Plan

CDM 2015 Health & Safety Information

This information relates only to 'Significant Hazards' identified on this drawing and is to be read in conjunction with the Designer's Hazard Register.

E	06.11.19	Window change to bedroom 4	LT	AK
D	25.10.19	Notation revised	LT	AK
C	25.10.19	Updated for Approval	LT	AK
B	16.10.19	Plan option altered	LT	AK
A	19.09.19	Utility updated	LT	AK

Rev	Date	Revision Details	Dr	Ch
-----	------	------------------	----	----




London: 76 Great Suffolk Street
London, SE1 0BL
T 0207 928 2773 E london@eearchitecture.com
Sussex: Brooklyn Chambers, 11 Goring Road
Worthing, West Sussex, BN12 4AP
T 01903 248777 E sussex@eearchitecture.com
Bristol: Westworks, Colston Tower
Colston Street, Bristol, BS1 4XE
T 0117 214 1101 E bristol@ecwestworks.com
ECE Architecture
www.eearchitecture.com

Client's Name
Mr P. Bucknell

Job Title
Stakers Farm, Yapton

Drawing Title
Proposed Plans - Barn 2

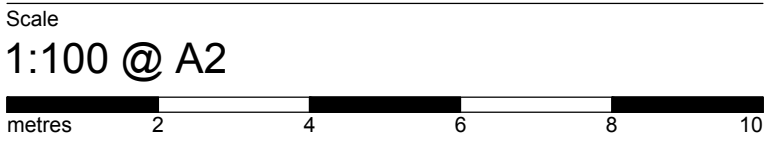

Drawn	Checked	Date
JT	LT	22.08.19

Job No	Drawing No	Rev
6797	6797-PL-011	E

Status
APPROVAL