


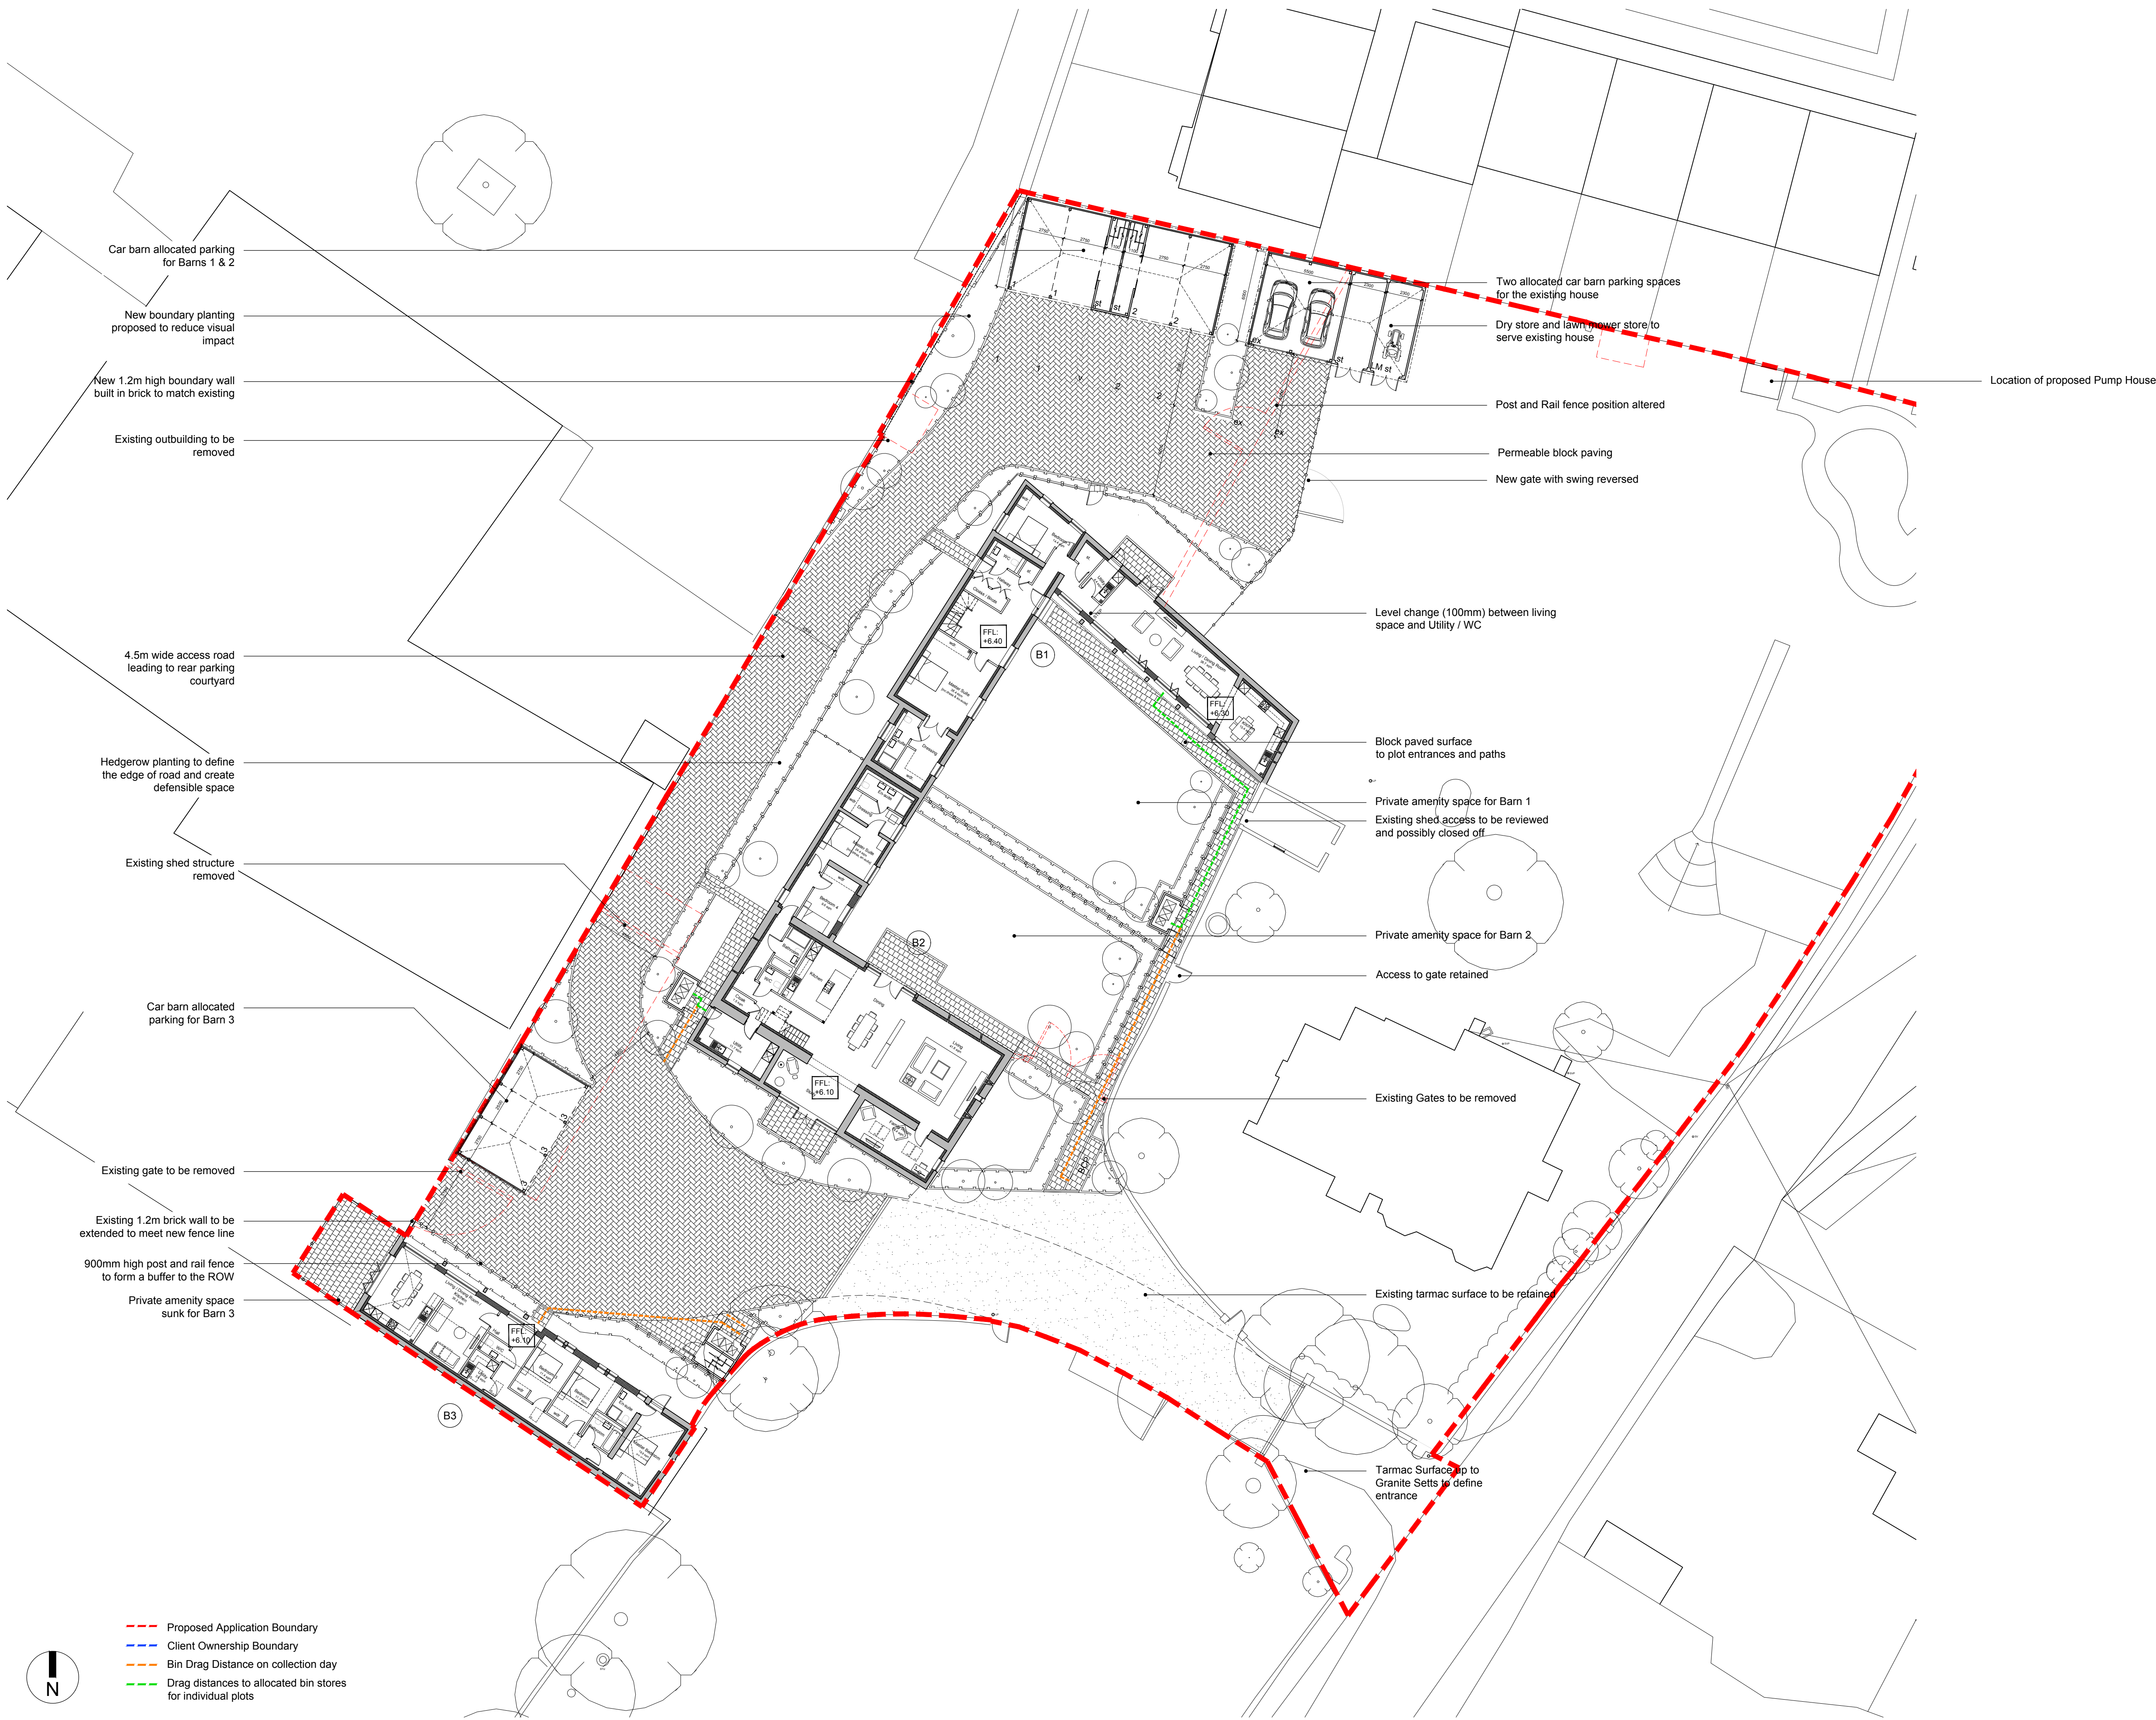

Rev	Date	Revision Details	Dr	Ch
D	25.10.19	Updated for Approval	LT	AK
C	13.09.19	Changes made to client comment	LT	AK
B	19.09.19	Changes made to planners comment	LT	AK
A	13.09.19	Changes made to client comment	LT	AK

ECE Architecture
www.ecearchitecture.com

London: 76 Great Suffolk Street
London, SE1 0BL
T 0207 928 2773 E london@ecearchitecture.com

Sussex: Brooklyn Chambers, 11 Goring Road
Worthing, West Sussex, BN12 4AP
T 01903 248777 E sussex@ecearchitecture.com

Bristol: Westworks, Colston Tower
Colston Street, Bristol, BS1 4XE
T 0117 214 1101 E bristol@ecewestworks.com

Client's Name
Mr P. Bucknell

Job Title
Stakers Farm, Yapton

Drawing Title
Proposed Ground Floor Site Plan

Scale
1:200 @ A1 / 1:400 @ A3

Drawn
JT

Checked
LT

Date
22.08.19

Job No
6797

Drawing No
6797-PL-002

Rev
D

Status
APPROVAL