

CDM 2015 Health & Safety Information

This information relates only to 'Significant Hazards' identified on this drawing and is to be read in conjunction with the Designer's Hazard Register.


Proposed Fence Treatments



Hazel hurdle fencing



Timber post and rail fencing

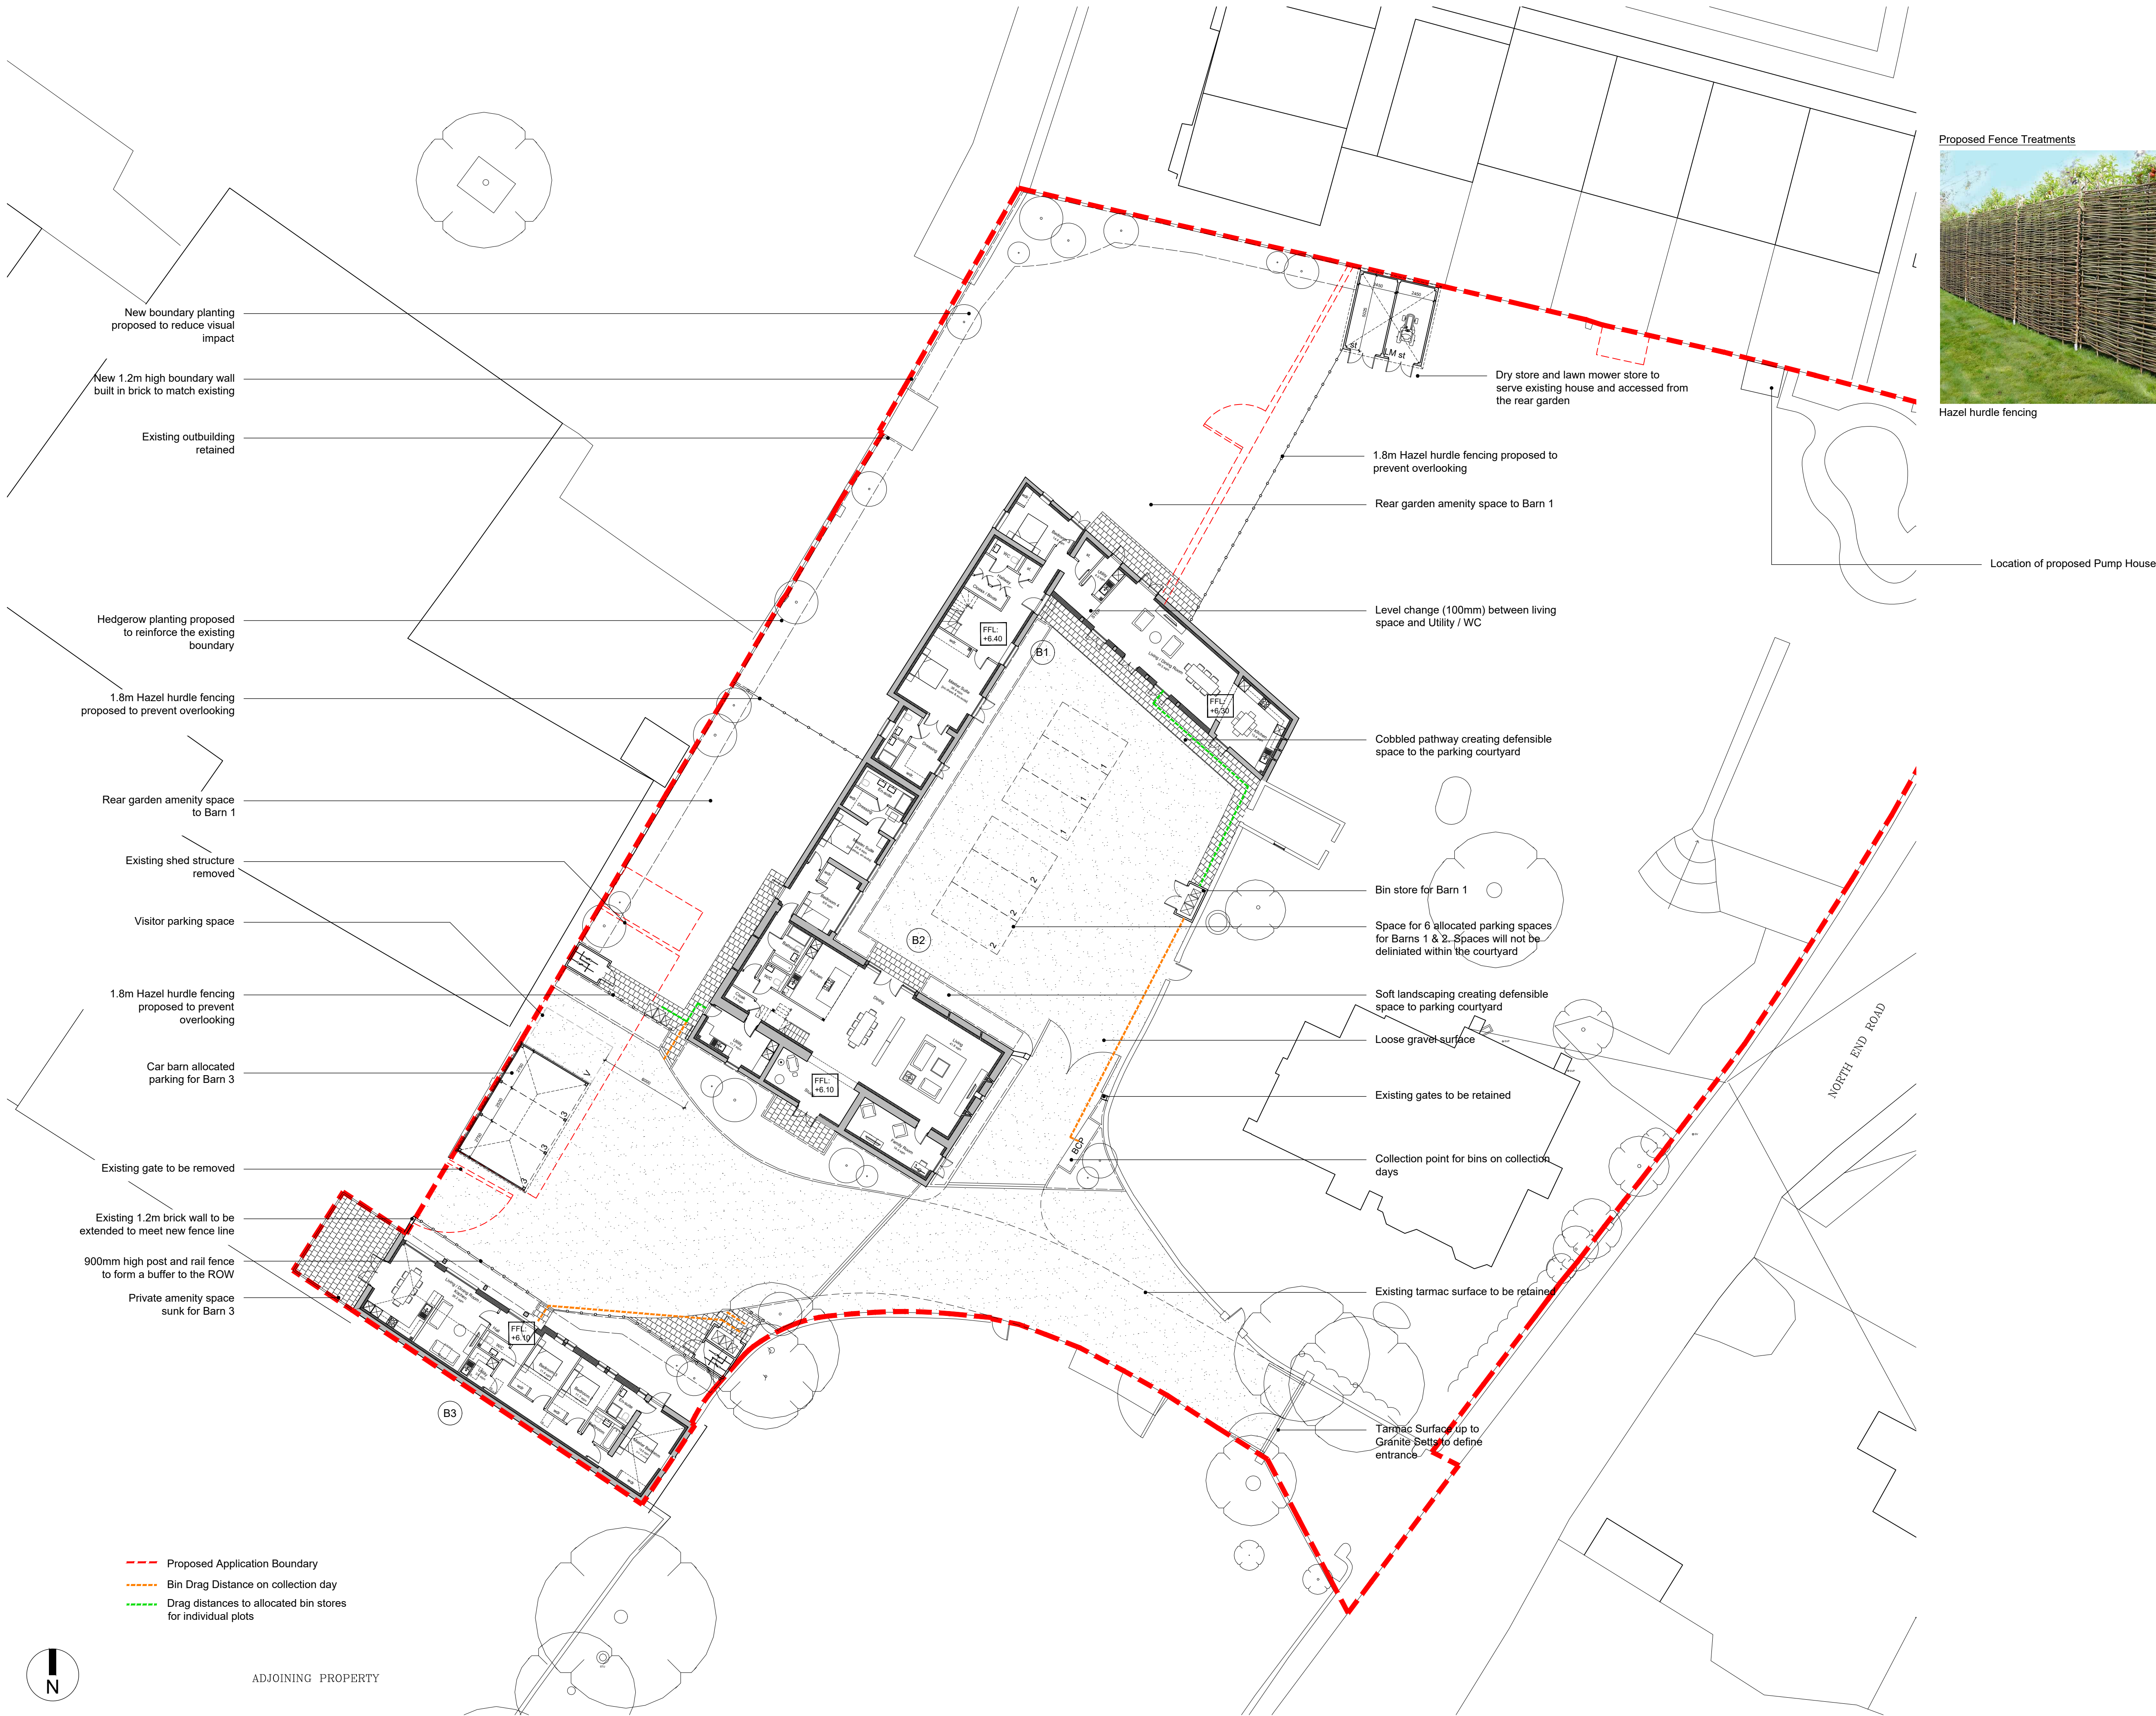

G	23.06.20	Planning amendments	LT	AK
F	22.06.20	Planning amendments	LT	AK
E	02.06.20	Planning amendments	LT	AK
D	25.10.19	Updated for Approval	LT	AK
C	13.09.19	Changes made to client comment	LT	AK
B	19.09.19	Changes made to planners comment	LT	AK
A	13.09.19	Changes made to client comment	LT	AK

Rev	Date	Revision Details	Dr	Ch
-----	------	------------------	----	----



London: 76 Great Suffolk Street
London, SE1 0BL
T 0207 928 2773 E london@ecearchitecture.com
Sussex: Brooklyn Chambers, 11 Goring Road
Worthing, West Sussex, BN12 4AP
T 01903 248777 E sussex@ecearchitecture.com
Bristol: Westworks, Colston Tower
Colston Street, Bristol, BS1 4XE
T 0117 214 1101 E bristol@ecewestworks.com
ECE Architecture
www.ecearchitecture.com

Client's Name
Mr P. Bucknell

Job Title
Stakers Farm, Yapton

Drawing Title
Proposed Ground Floor Site Plan

Scale
1:200 @ A1 / 1:400 @ A3

Drawn
JT

Checked
LT

Date
22.08.19

Job No
6797

Drawing No
6797-PL-002

Rev
G

Status
APPROVAL

CAD Plot date: 23/06/2020 - 15:30:52

6797 - mast.dwg