



CDM 2015 Health & Safety Information


This information relates only to 'Significant Hazards' identified on this drawing and is to be read in conjunction with the Designer's Hazard Register.

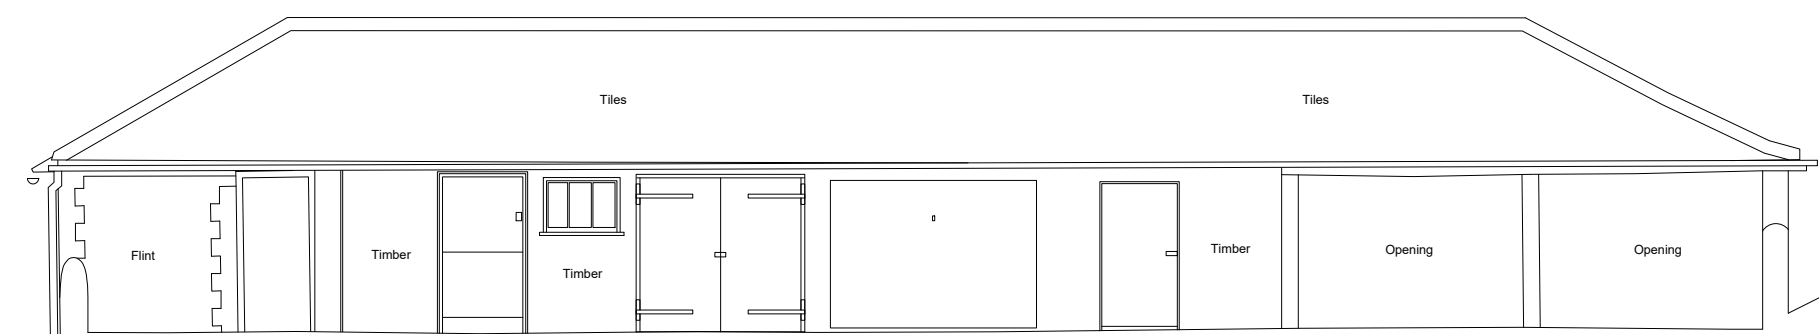


Existing North Elevation (A)

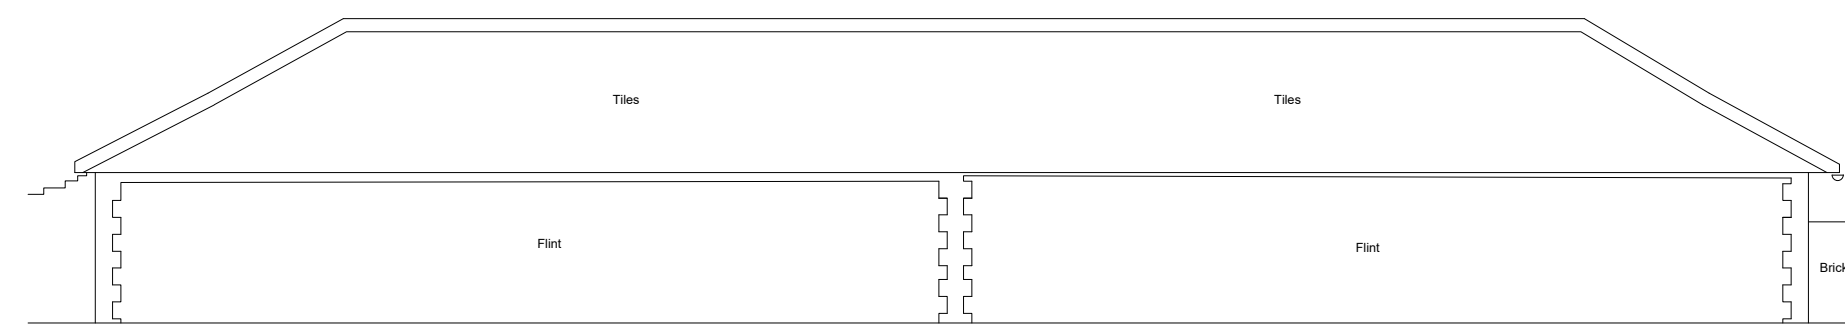


Existing South Elevation (B)

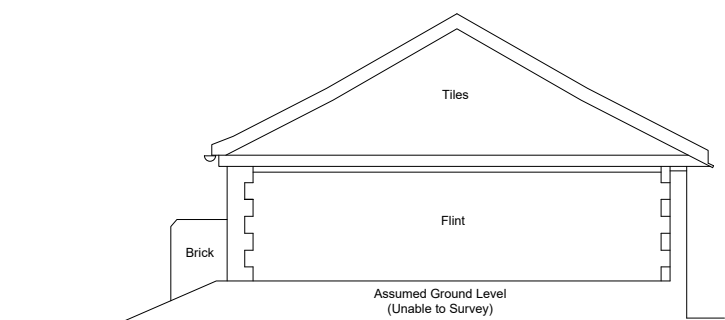


Existing West Elevation (C)

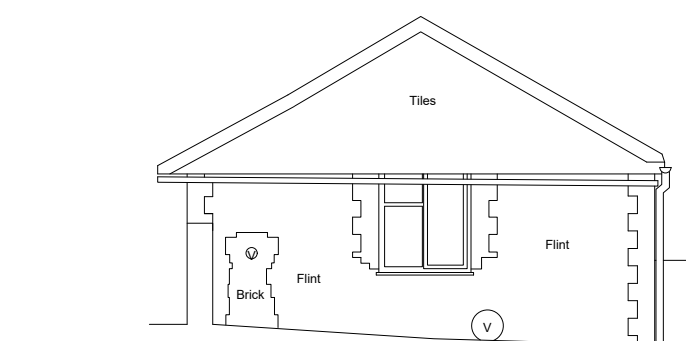


Existing East Elevation (D)

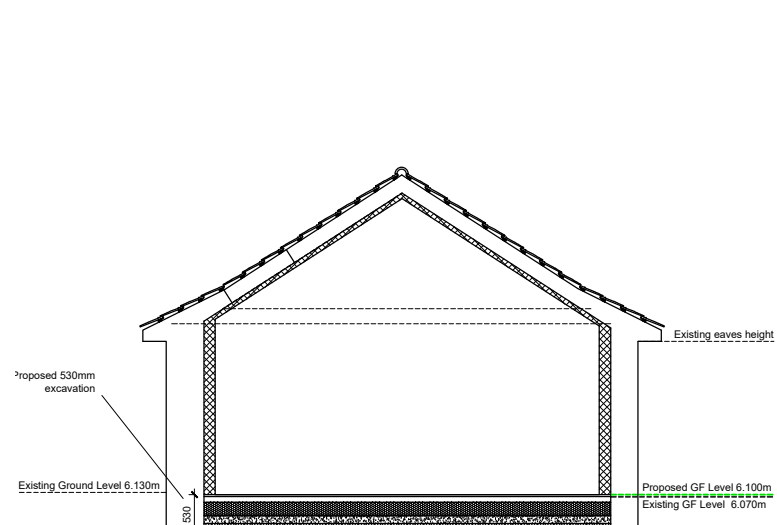

Proposed Section

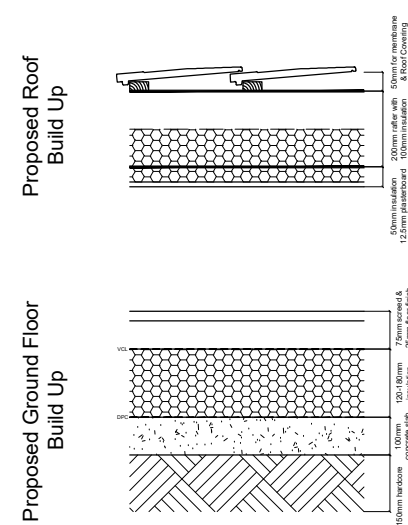


Proposed Build Ups 1:20

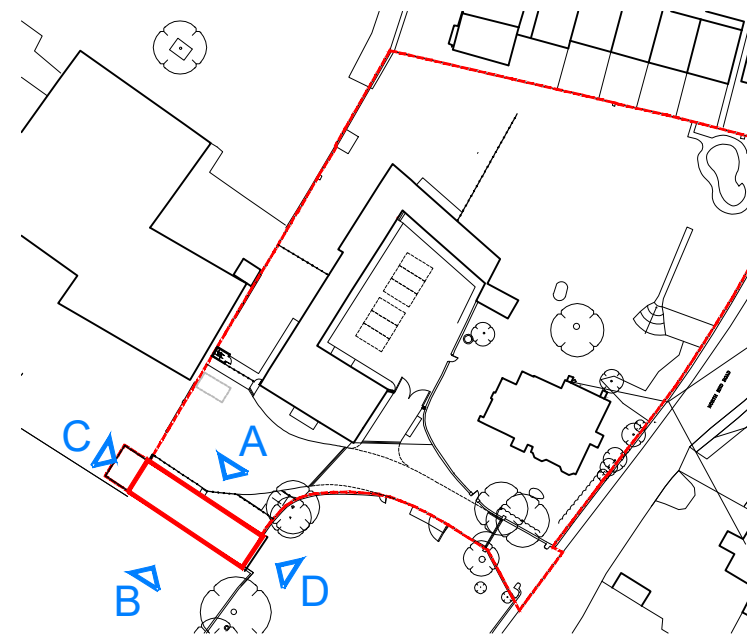


MATERIALS - LEGEND


- 1 New oak framed windows/doors within existing structural opening
- 2 New opening with oak framed window proposed
- 3 New opening with oak framed doors proposed
- 4 New oak framed window and timber clad infill wall within existing structural posts
- 5 Assumed position of existing structural posts. These are to be retained and the positioned checked on site
- 6 New timber rafters and roof realigned. Existing tiles to be retained where possible on Barns 1 & 2. Barn 3 concrete tiles are to be replaced
- 7 New conservation rooflights
- 8 New internal opening
- 9 New timber posts to support floor above
- 10 Existing blocked up opening re-opened and window/doors proposed

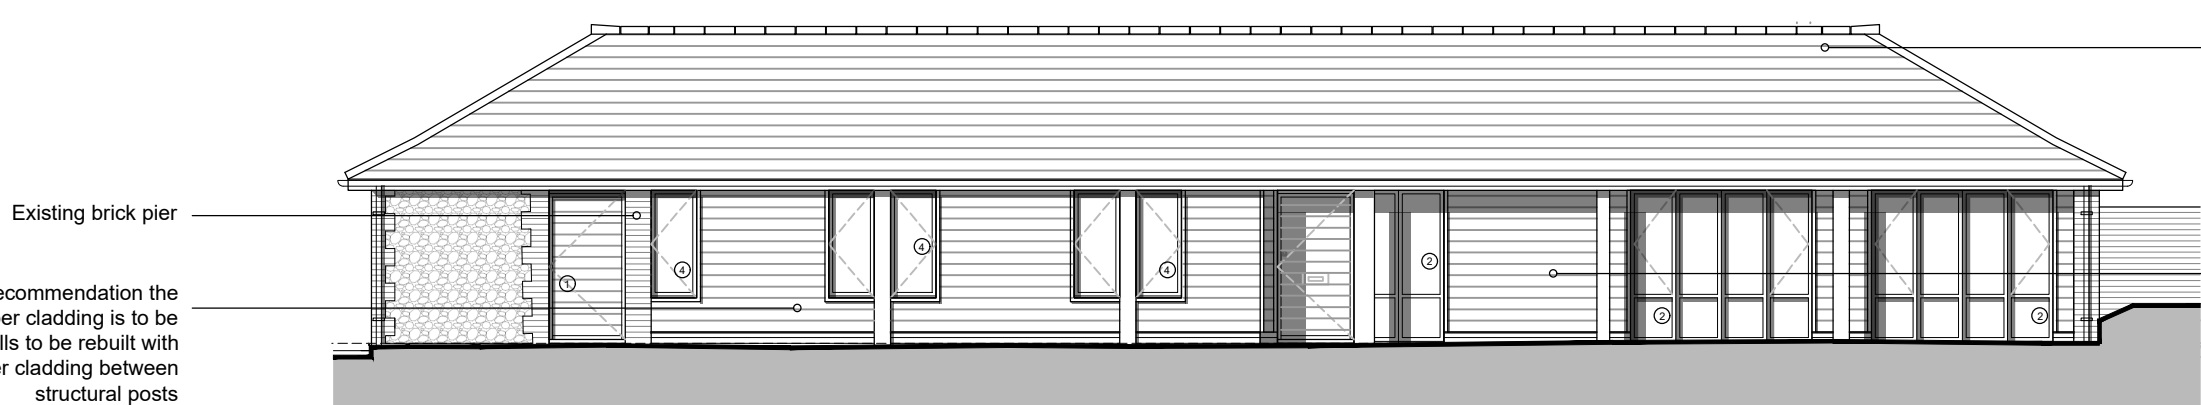


Proposed North Elevation (A)

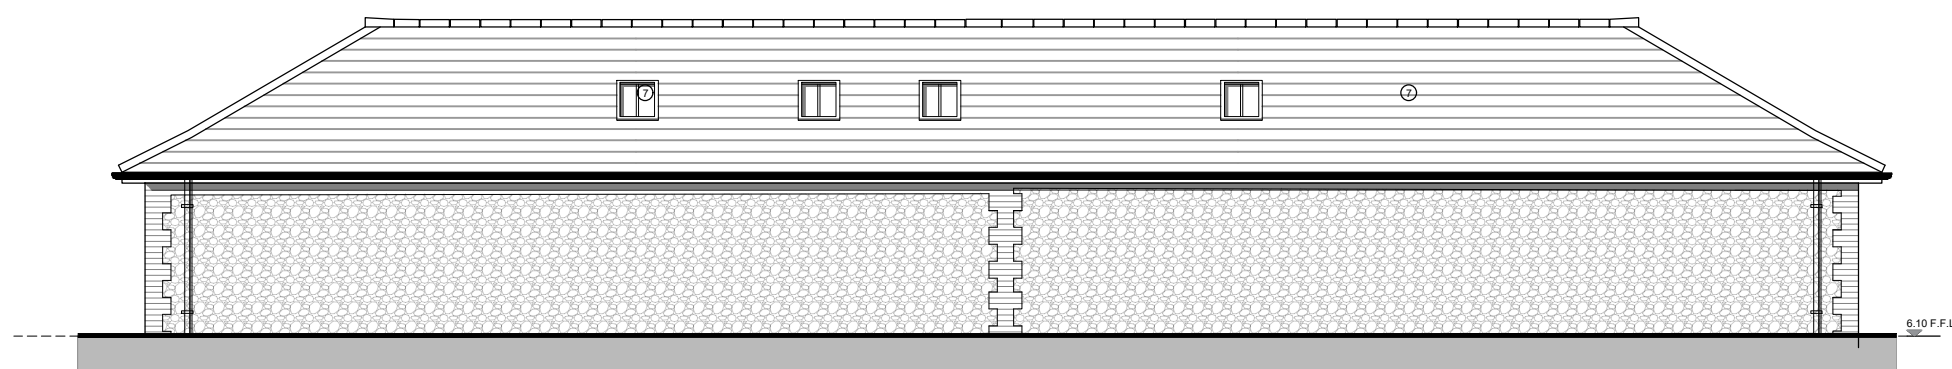

Proposed South Elevation (B)

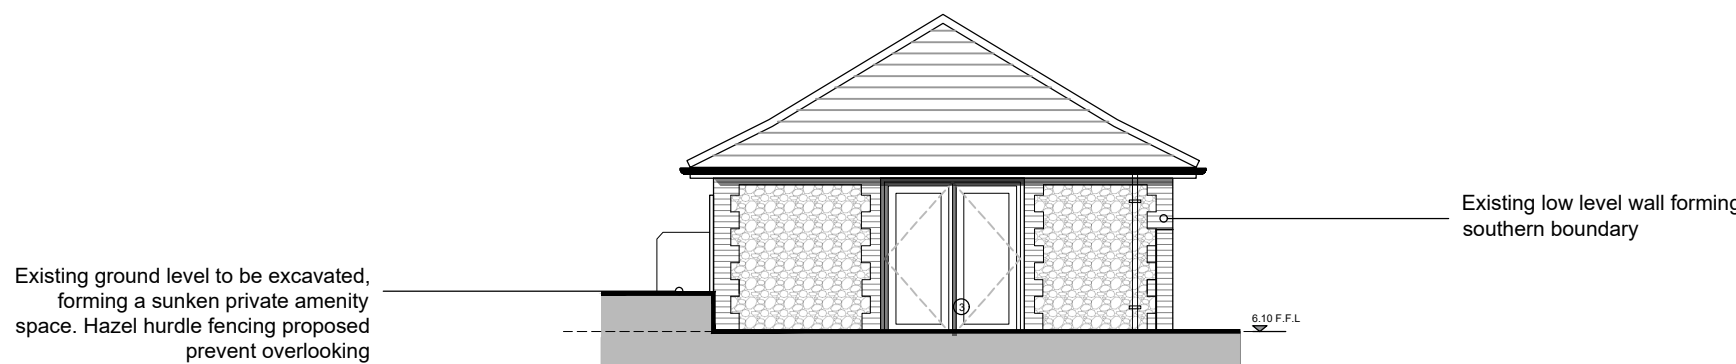

Proposed West Elevation (C)

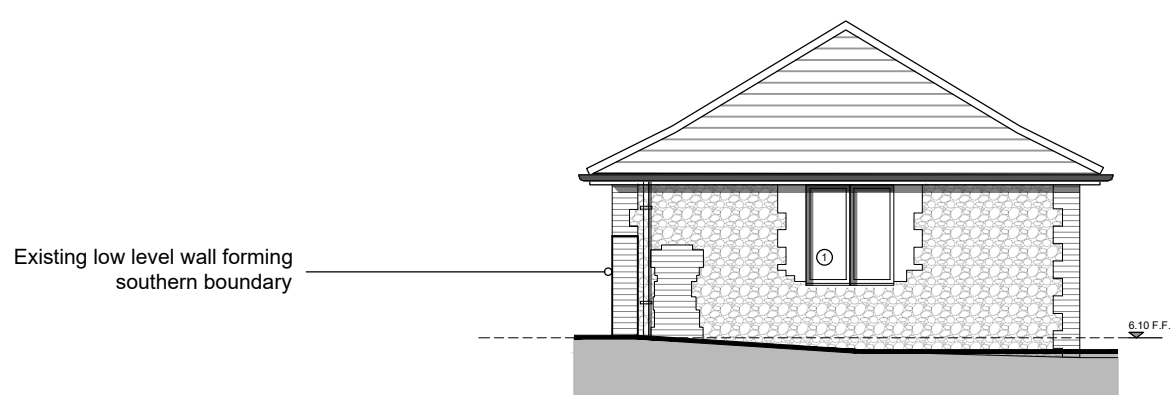

Proposed East Elevation (D)

Client's Name
Mr P. Bucknell

Job Title
Stakers Farm, Yapton

Drawing Title
Existing and Proposed Elevations - Barn 3

Scale
1:100 @ A1 / 1:200 @ A3
metres 2 4 6 8

Drawn
JT
Checked
AK
Date
12.09.19

Job No
6797
Drawing No
6796-PL-022
Rev
F

Status

APPROVAL

F	23.06.20	Planning amendments	LT	AK
E	02.06.20	Planning amendments	LT	AK
D	08.11.19	Annotation revisions	LT	AK
C	06.11.19	Annotation revisions	LT	AK
B	25.10.19	Updated for Approval	LT	AK
A	16.10.19	Elevation altered to comment	LT	AK

Rev	Date	Revision Details	Dr	Ch
-----	------	------------------	----	----

ECE Architecture
www.ecearchitecture.com
London, SE1 0BL
T 0207 928 2773 E london@ecearchitecture.com
Sussex: Brooklyn Chambers, 11 Goring Road
Worthing, West Sussex, BN12 4AP
T 01903 248777 E sussex@ecearchitecture.com
Bristol: Westworks, Colston Tower
Colston Street, Bristol, BS1 4XE
T 0117 214 1101 E bristol@ecwestworks.com