




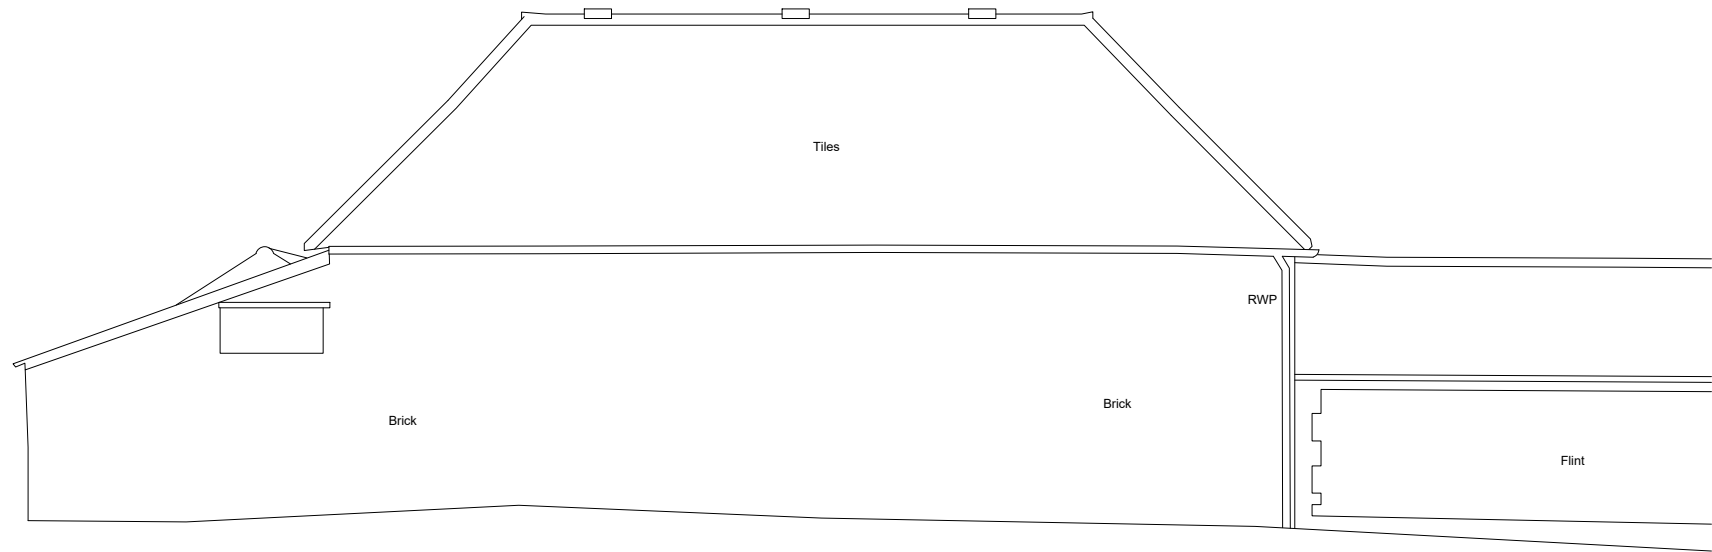


Existing North-West Elevation (A)

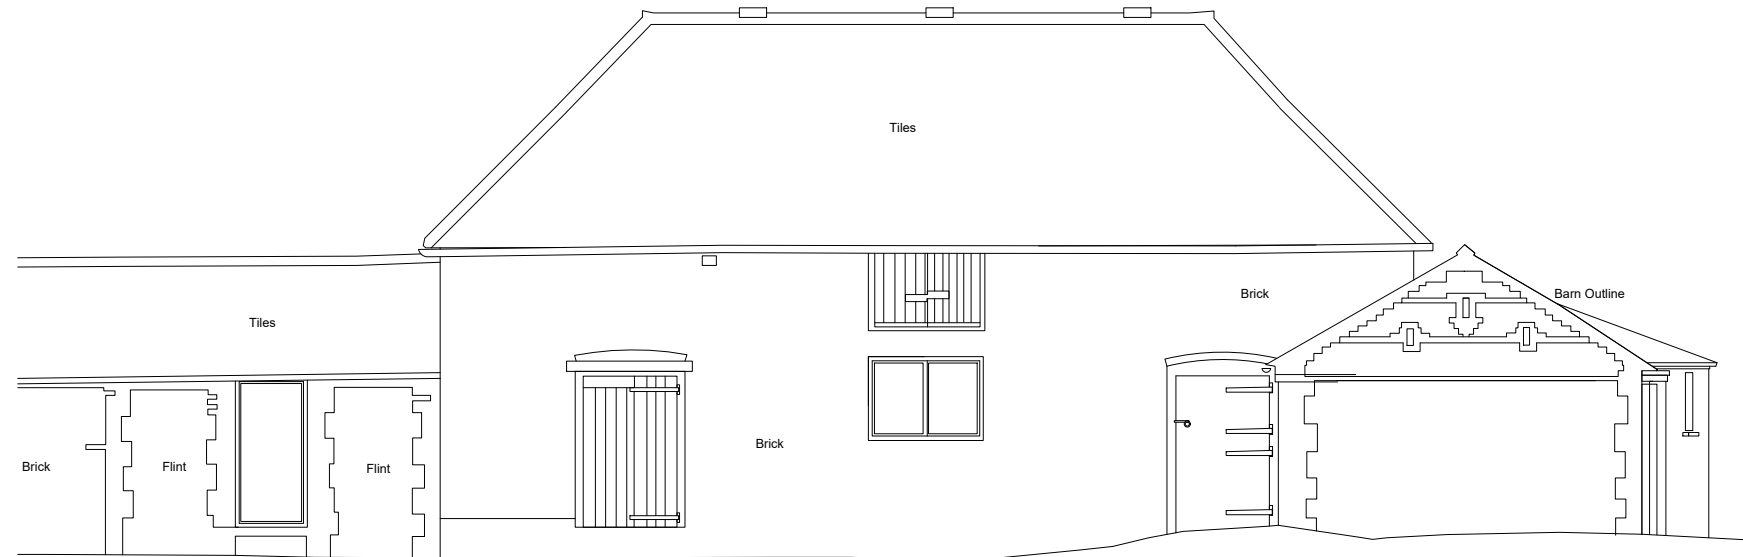


Existing South East Elevation (B)

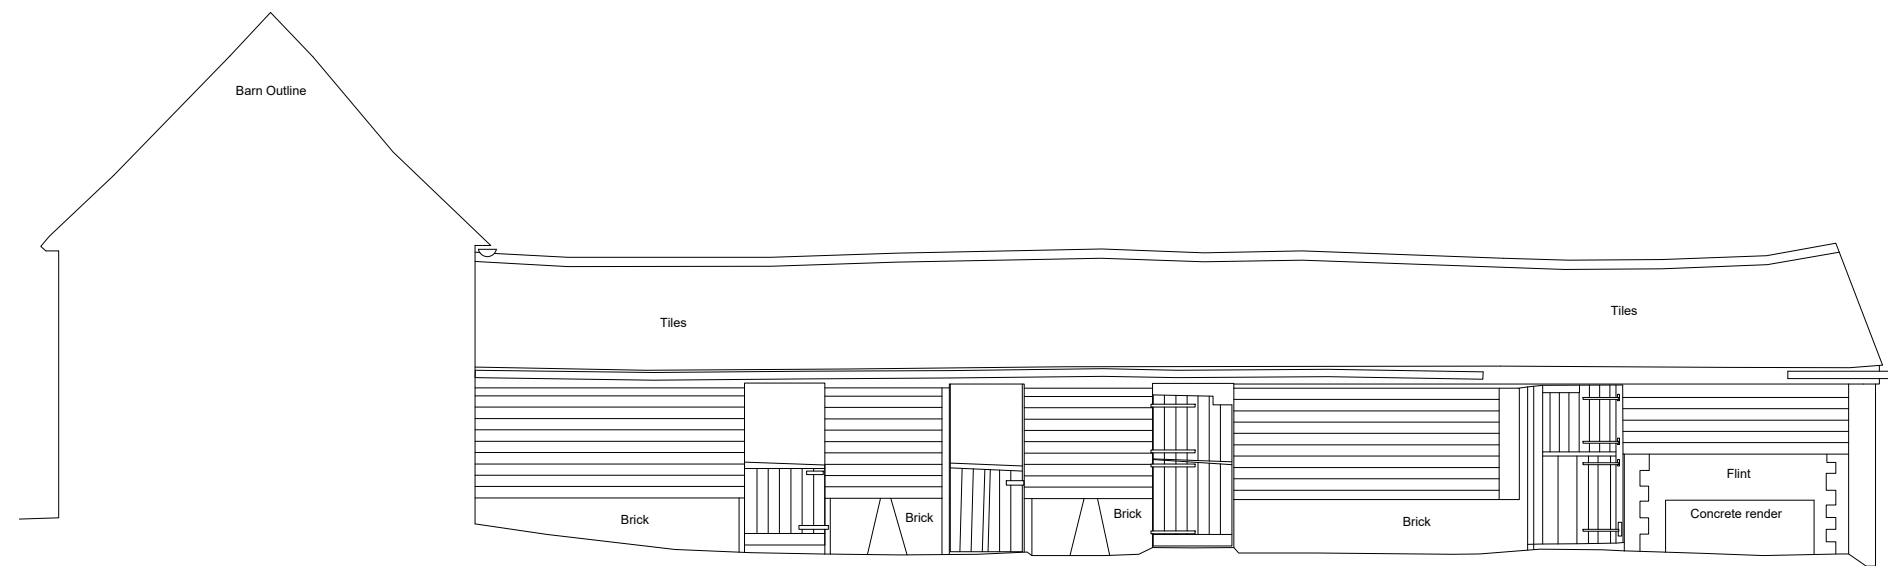


Existing South Elevation (C)

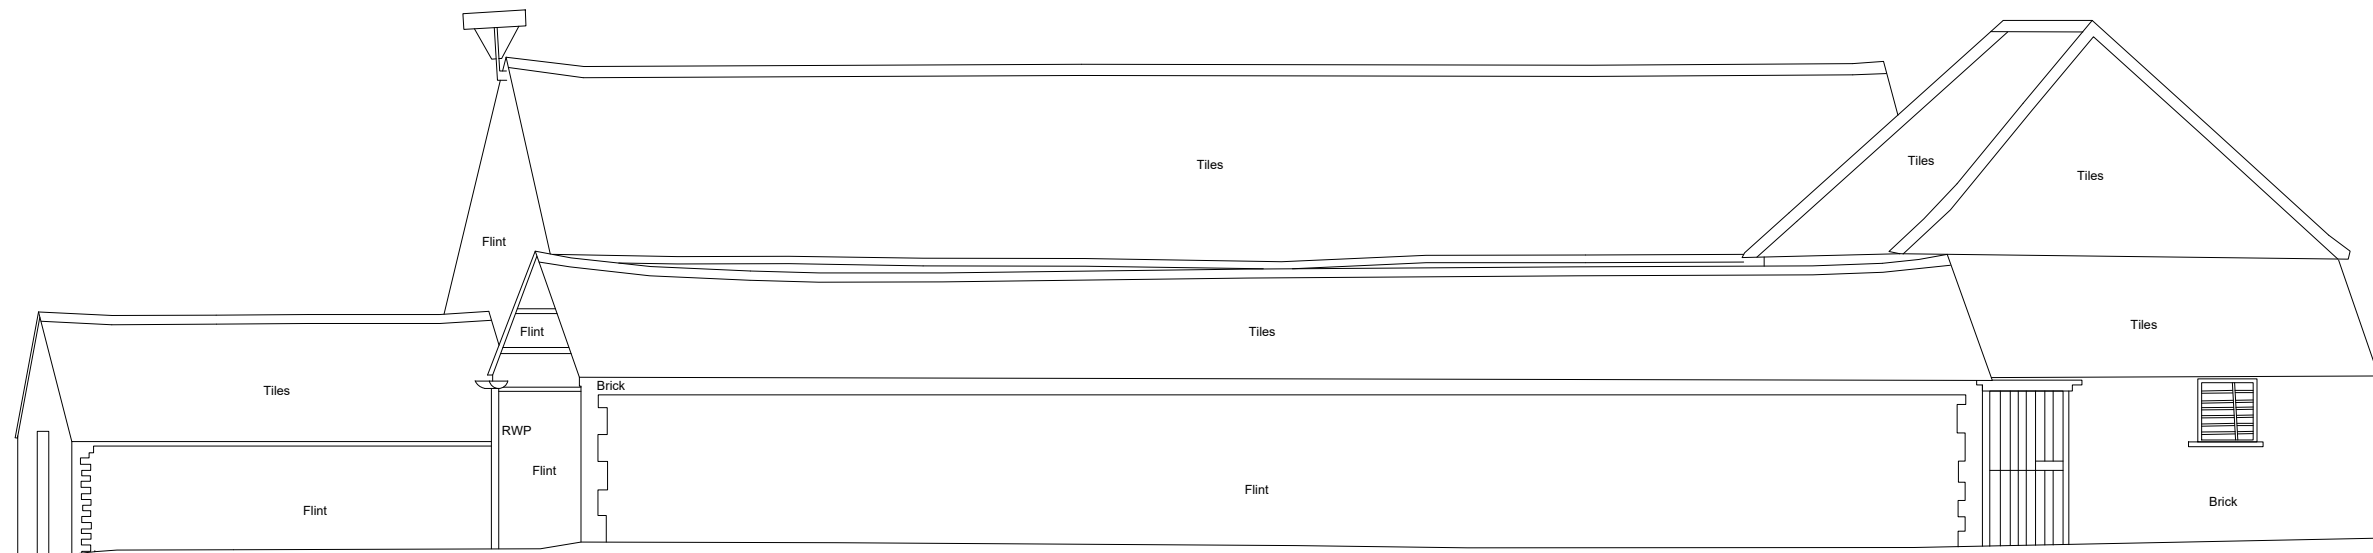


Existing North East Elevation (D)

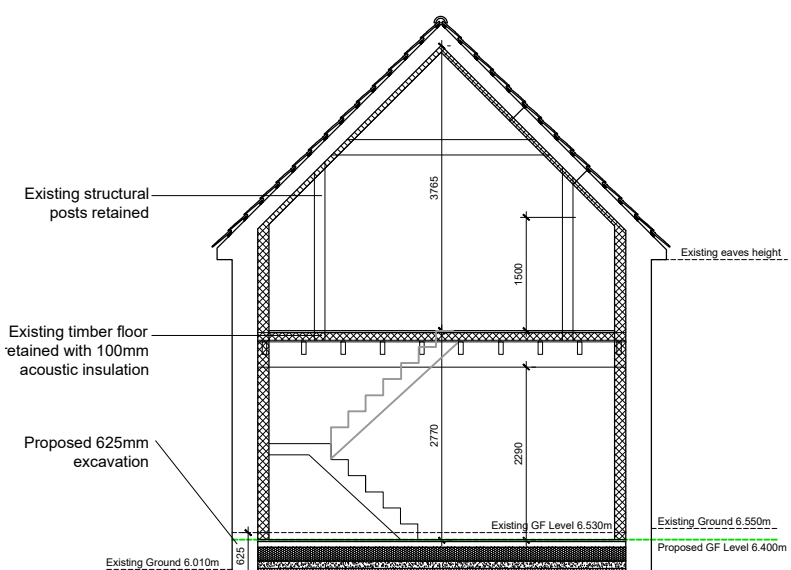

Proposed Section

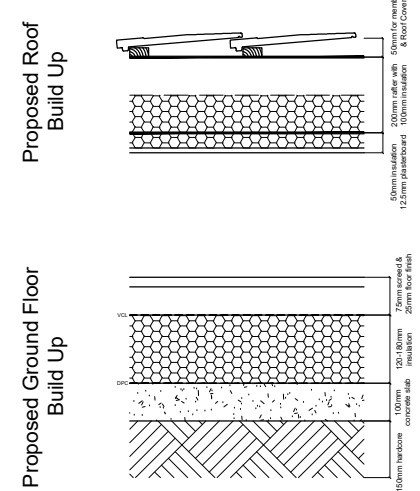


Proposed Build Ups 1:20

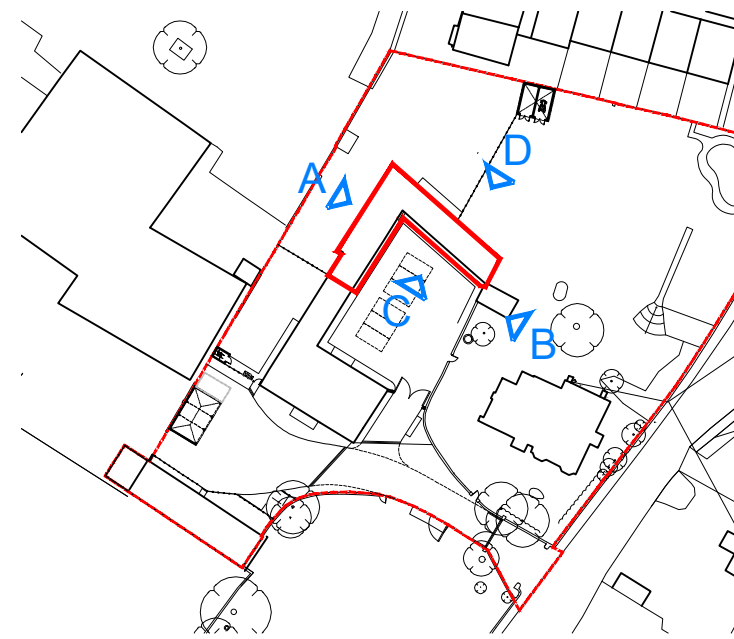

MATERIALS - LEGEND


- 1 New oak framed windows/doors within existing structural opening
- 2 New opening with oak framed window proposed
- 3 New opening with oak framed doors proposed
- 4 New oak framed window and timber clad infill wall within existing structural posts
- 5 Assumed position of existing structural posts. These are to be retained and the positioned checked on site
- 6 New timber rafters and roof realigned. Existing tiles to be retained where possible on Barns 1 & 2. Barn 3 concrete tiles are to be replaced
- 7 New conservation rooflights
- 8 New internal opening
- 9 New timber posts to support floor above
- 10 Existing blocked up opening re-opened and window/doors proposed

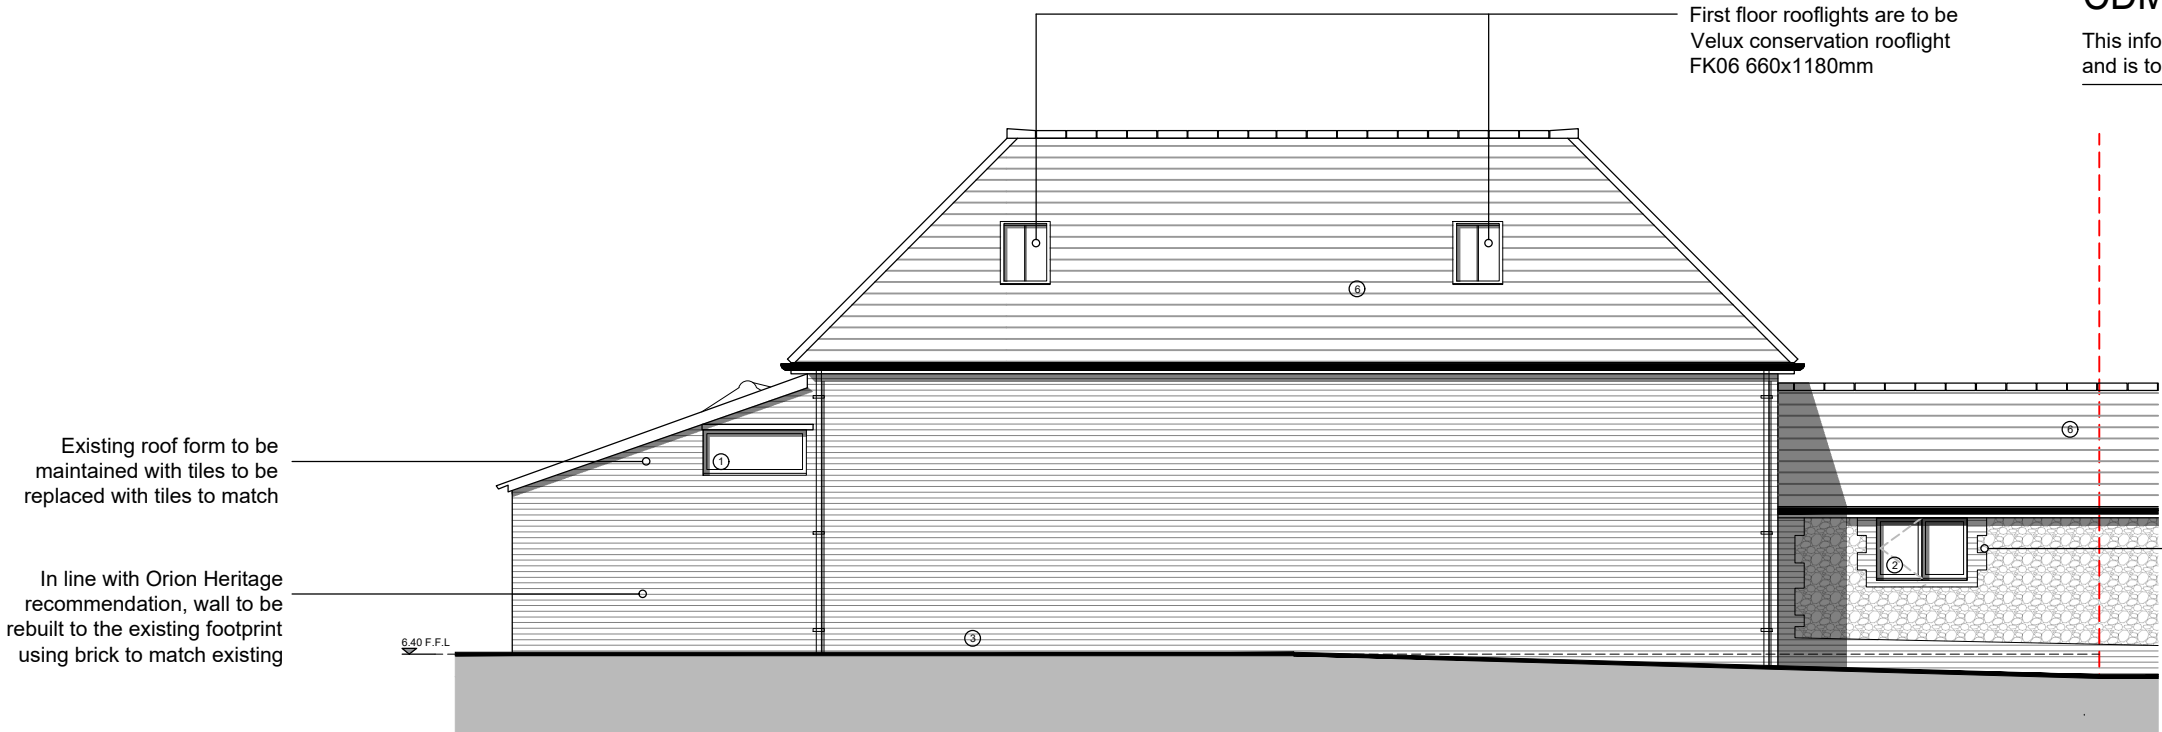


Proposed North-West Elevation (A)



Proposed South East Elevation (B)

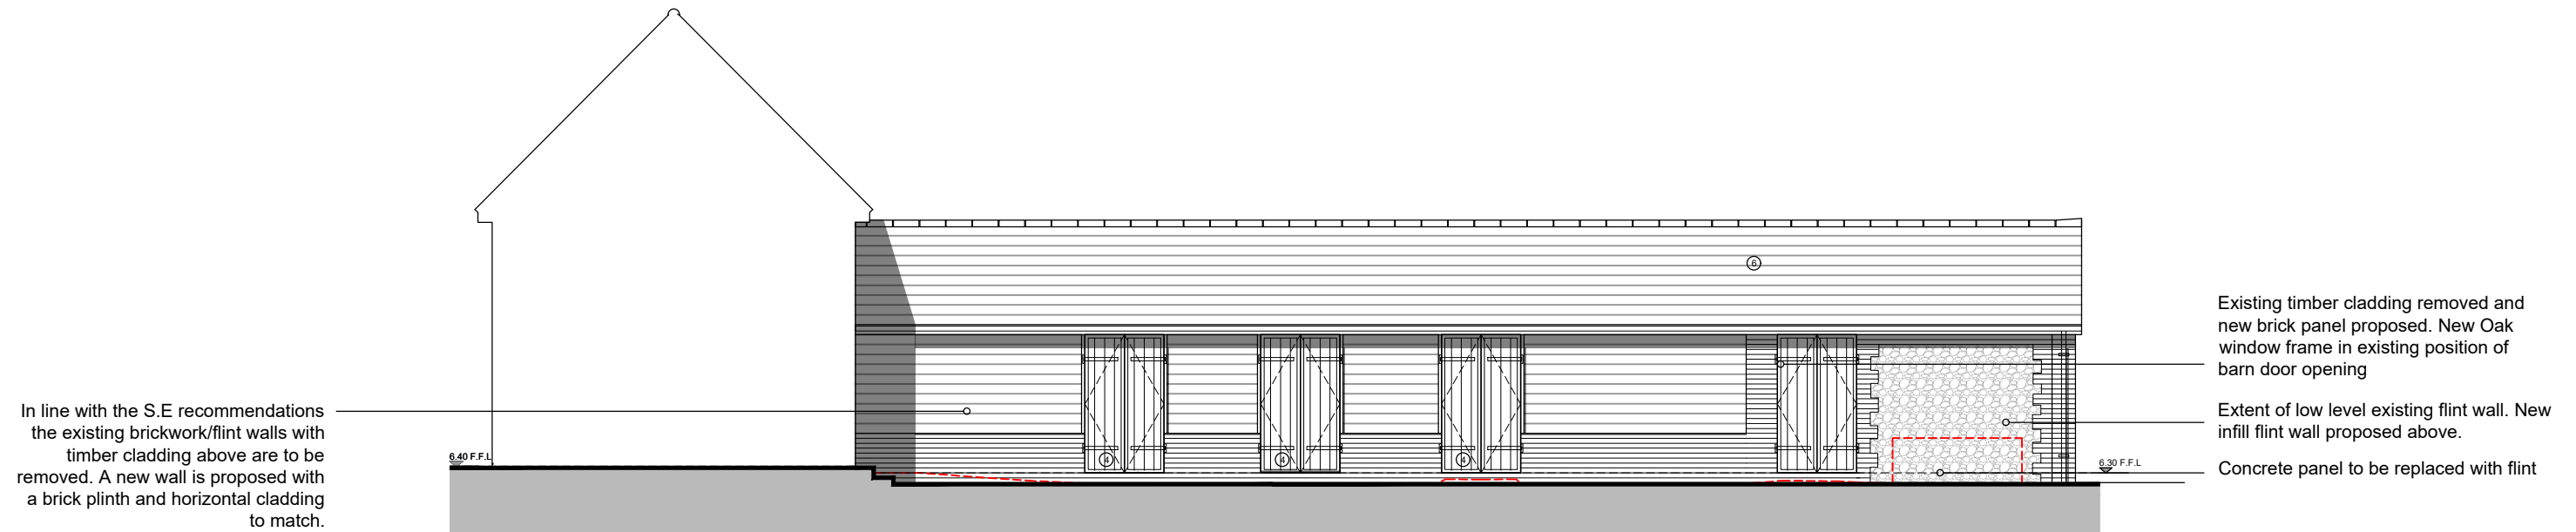

Proposed South Elevation (C)

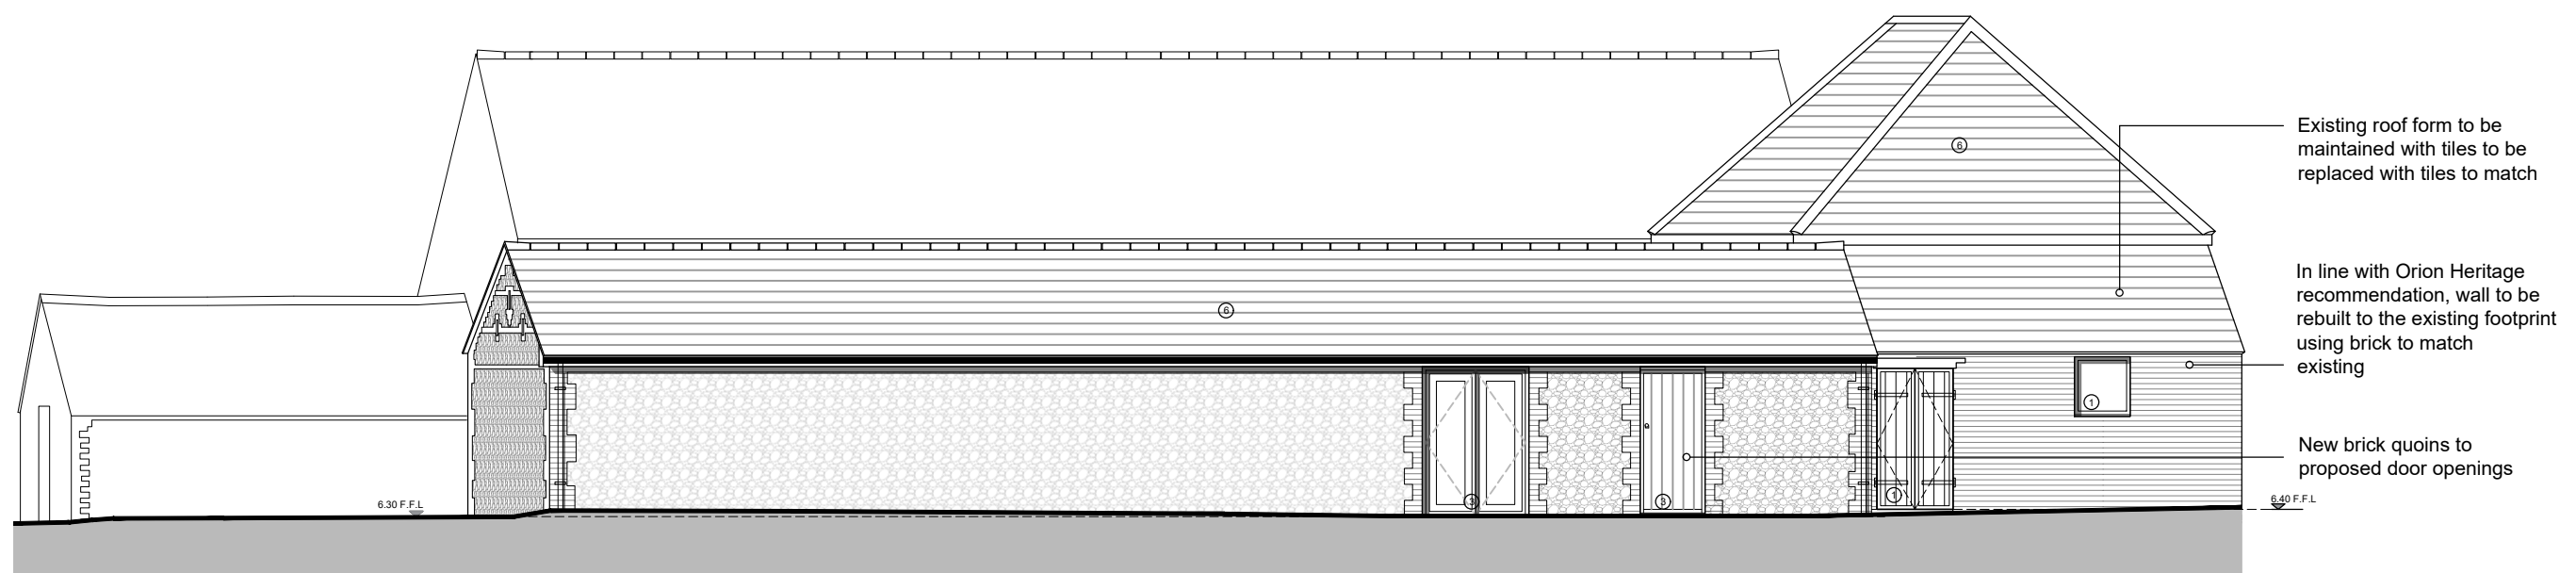

Proposed North East Elevation (D)

Client's Name
Mr P. Bucknell

Job Title
Stakers Farm, Yapton

Drawing Title
Existing and Proposed Elevations - Barn 1

Scale
1:100 @ A1 / 1:200 @ A3

Drawn
JT

Checked
AK

Date
12.09.19

Job No
6797

Drawing No
6797-PL-020

Rev
F

Status

APPROVAL

F	23.06.20	Planning amendments	LT	AK
E	22.06.20	Planning amendments	LT	AK
D	15.06.20	Planning amendments to Barn 1	LT	AK
C	02.06.20	Planning amendments	LT	AK
B	06.11.19	Annotation revisions	LT	AK
A	25.10.19	Updated for Approval	LT	AK

Rev	Date	Revision Details	Dr	Ch
-----	------	------------------	----	----

London: 76 Great Suffolk Street London, SE1 0BL
T 0207 928 2773 E london@ecearchitecture.com
Sussex: Brooklyn Chambers, 11 Goring Road Worthing, West Sussex, BN12 4AP
T 01903 248777 E sussex@ecearchitecture.com
Bristol: Westworks, Colston Tower Colston Street, Bristol, BS1 4XE
T 0117 214 1101 E bristol@ecwestworks.com
ECE Architecture
www.ecearchitecture.com

CAD Plot date: 24/09/2020 - 16:35:48

6797 - mast.dwg