
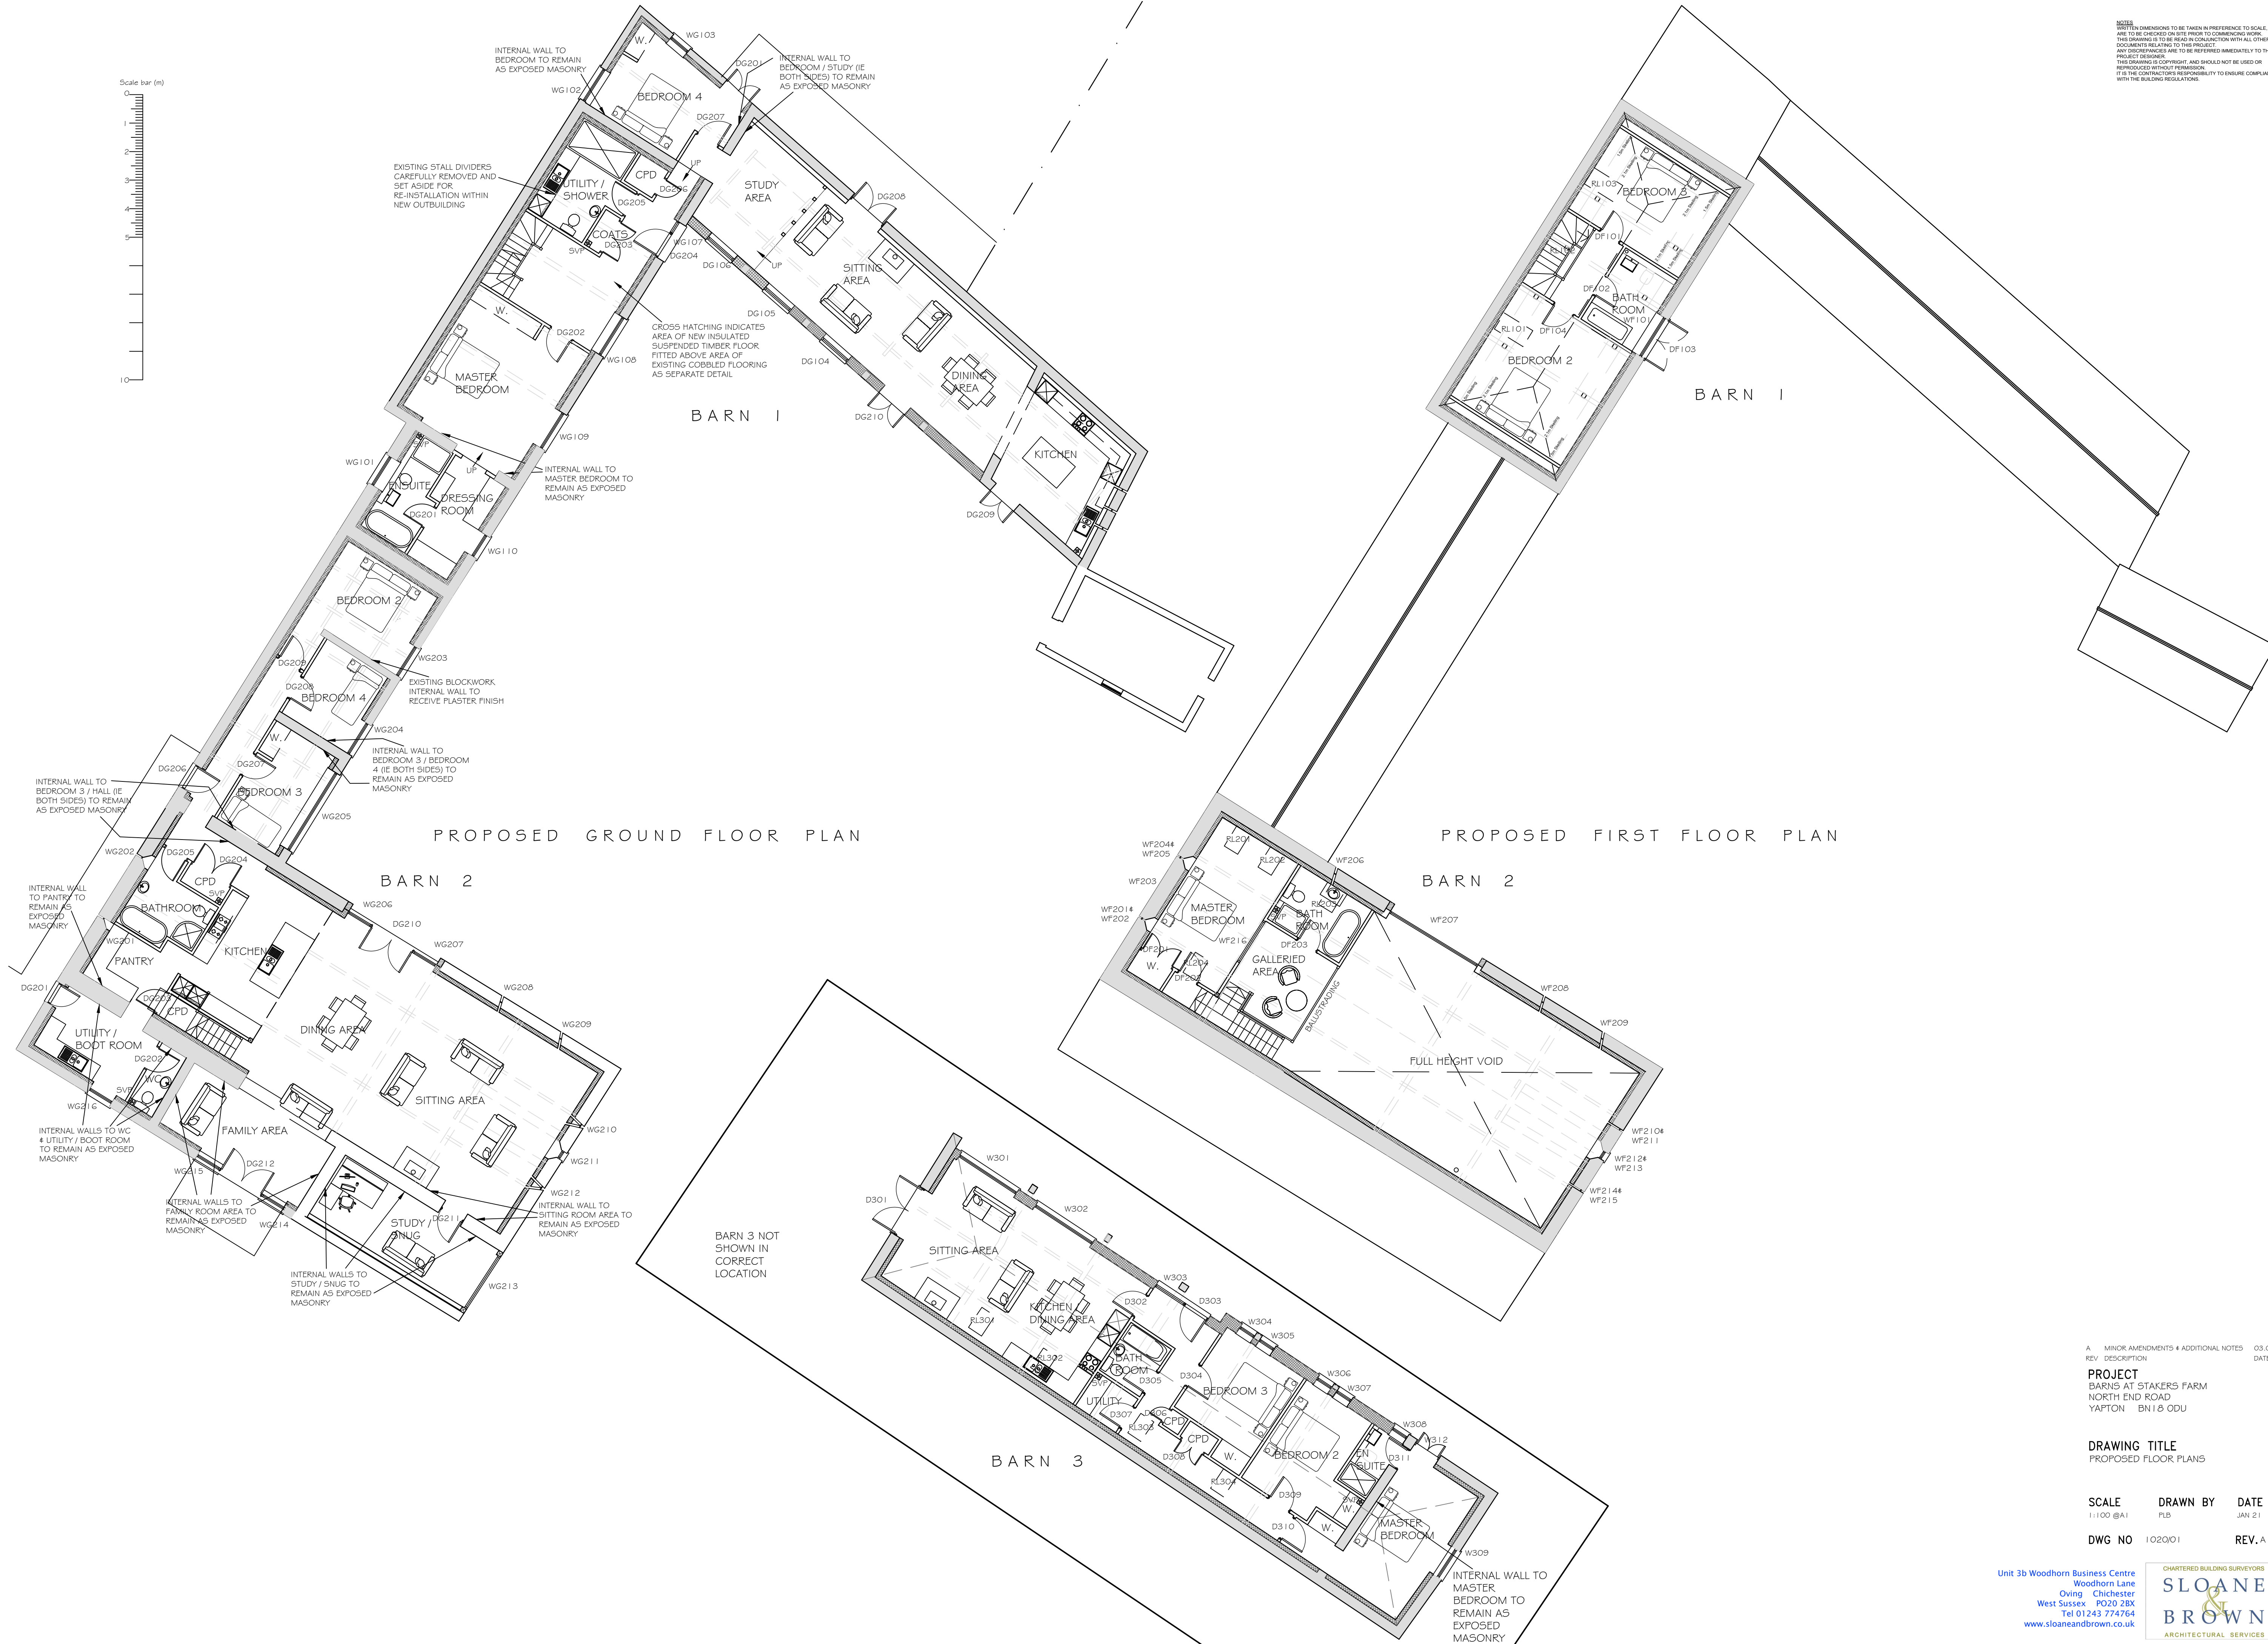


NOTES
WRITTEN DIMENSIONS TO BE TAKEN IN PREFERENCE TO SCALE.
THIS DRAWING IS TO BE READ IN CONJUNCTION WITH ALL OTHER
DOCUMENTS RELATING TO THIS PROJECT.
ANY DISCREPANCIES ARE TO BE REFERRED IMMEDIATELY TO THE
PROJECT DESIGNER.
THIS DRAWING IS COPYRIGHT AND SHOULD NOT BE USED OR
REPRODUCED WITHOUT PERMISSION.
IT IS THE CONTRACTOR'S RESPONSIBILITY TO ENSURE COMPLIANCE
WITH THE BUILDING REGULATIONS.

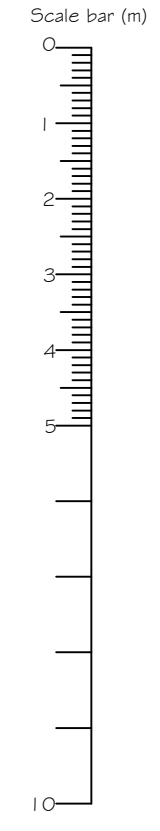

A	MINOR AMENDMENTS & ADDITIONAL NOTES	03	C
REV	DESCRIPTION		DATE

PROJECT
BARN 3 AT STAKERS FARM
NORTH END ROAD
YAPTON BN18 0DU

DRAWING TITLE
PROPOSED FLOOR PLANS

SCALE 1:100 @A1
DRAWN BY PLB
DATE JAN 21

DWG NO 102001
REV. A