




NOTES:
WRITTEN DIMENSIONS TO BE TAKEN IN PREFERENCE TO SCALE.
ALL DIMENSIONS ARE TO BE CHECKED ON SITE PRIOR TO COMMENCING WORK.
THIS DRAWING IS TO BE READ IN CONJUNCTION WITH ALL OTHER
DOCUMENTS RELATING TO THIS PROJECT.
ANY DISCREPANCIES ARE TO BE REFERRED IMMEDIATELY TO THE
PROJECT DESIGNER.
THIS DRAWING IS COPYRIGHT AND SHOULD NOT BE USED OR
REPRODUCED WITHOUT PERMISSION.
IT IS THE CONTRACTOR'S RESPONSIBILITY TO ENSURE COMPLIANCE
WITH THE BUILDING REGULATIONS.

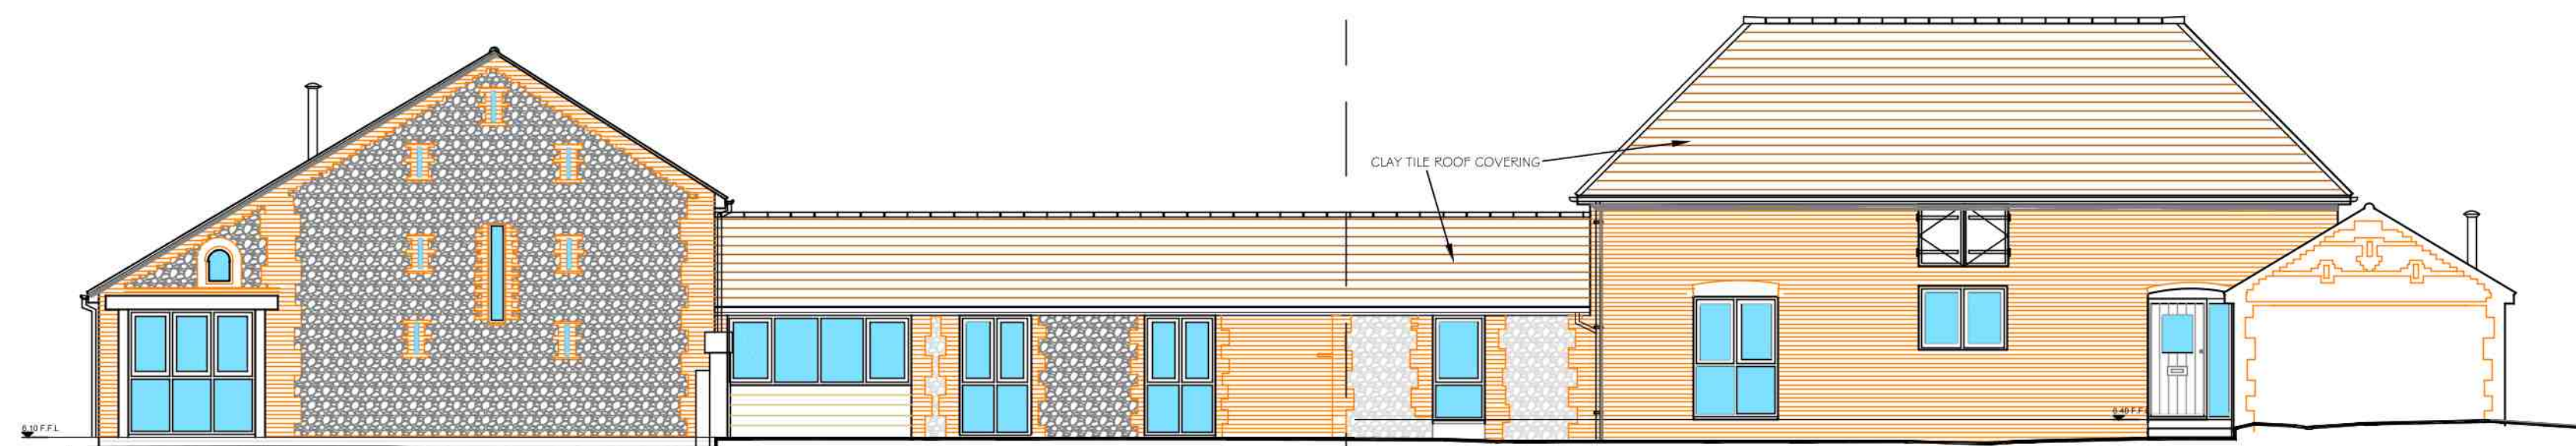


BARNS 1&2 PROPOSED SOUTH EAST ELEVATION

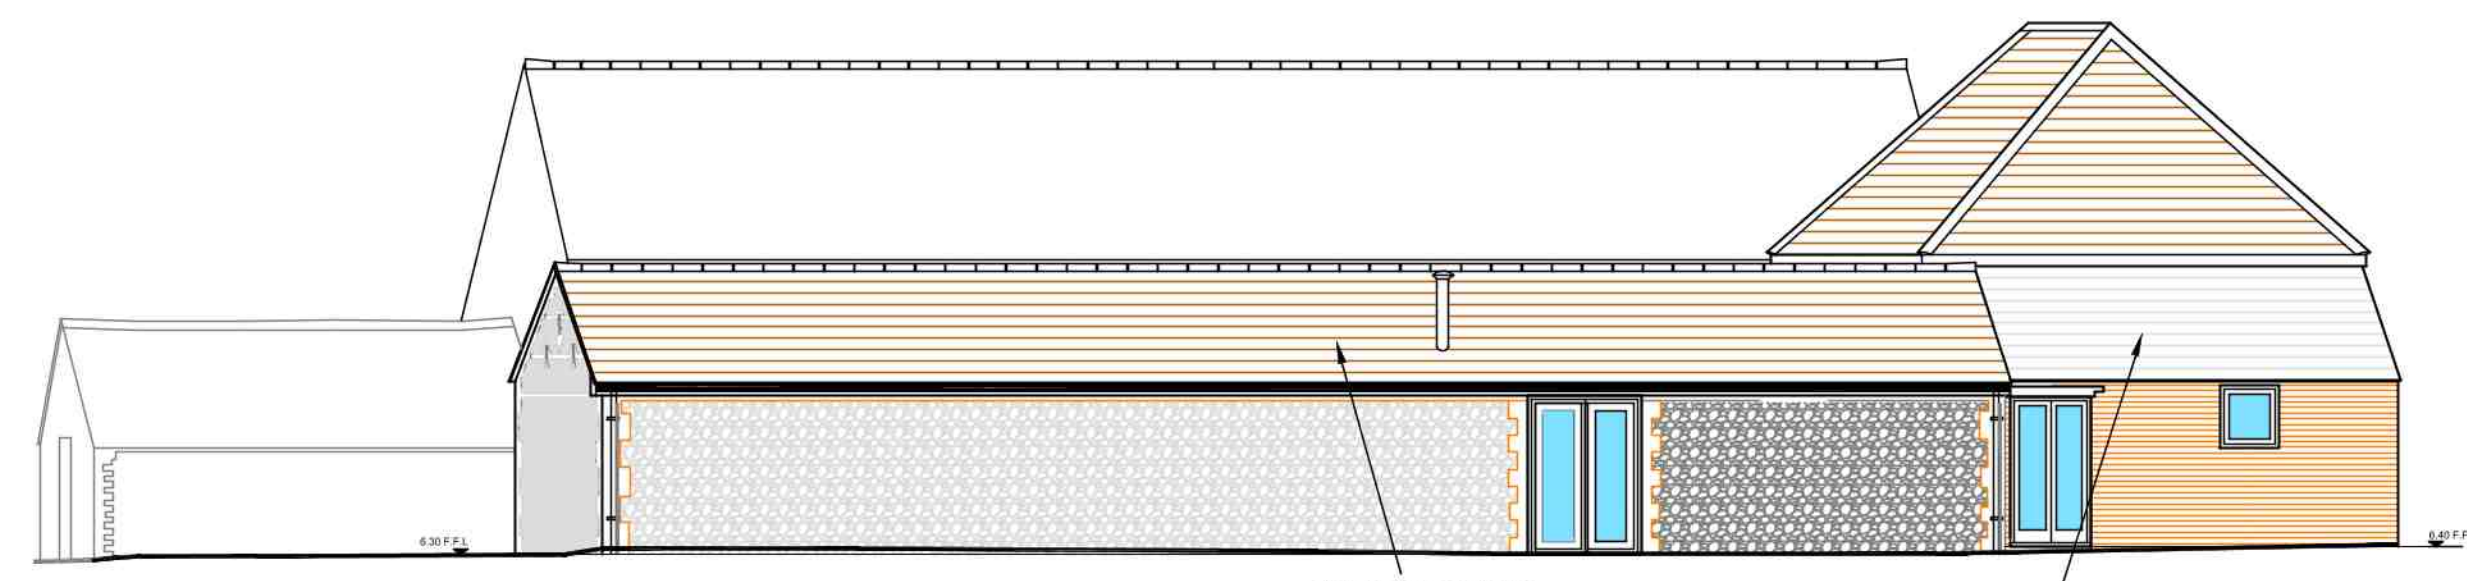


BARN 1 PROPOSED NORTH EAST ELEVATION

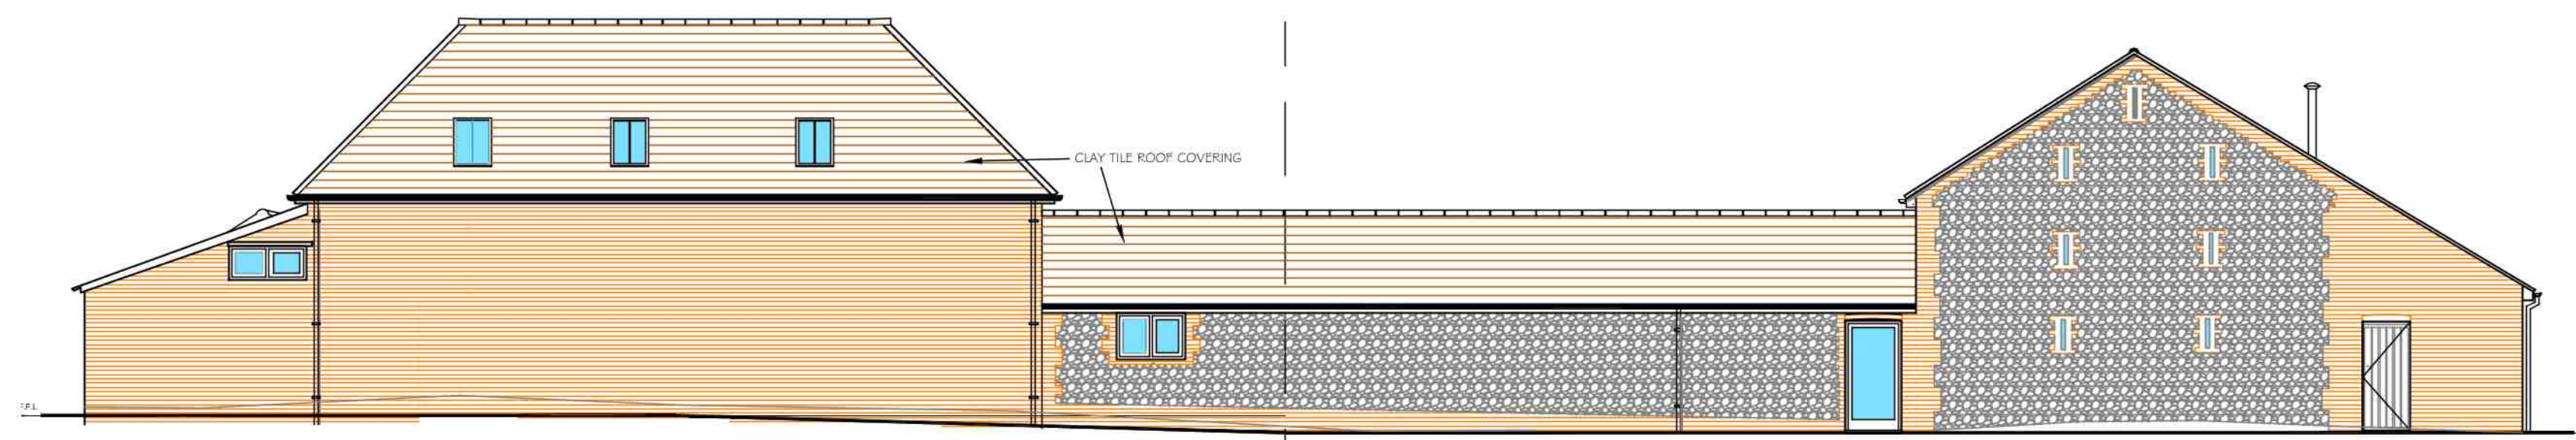

BARNS 1&2 PROPOSED NORTH WEST ELEVATION

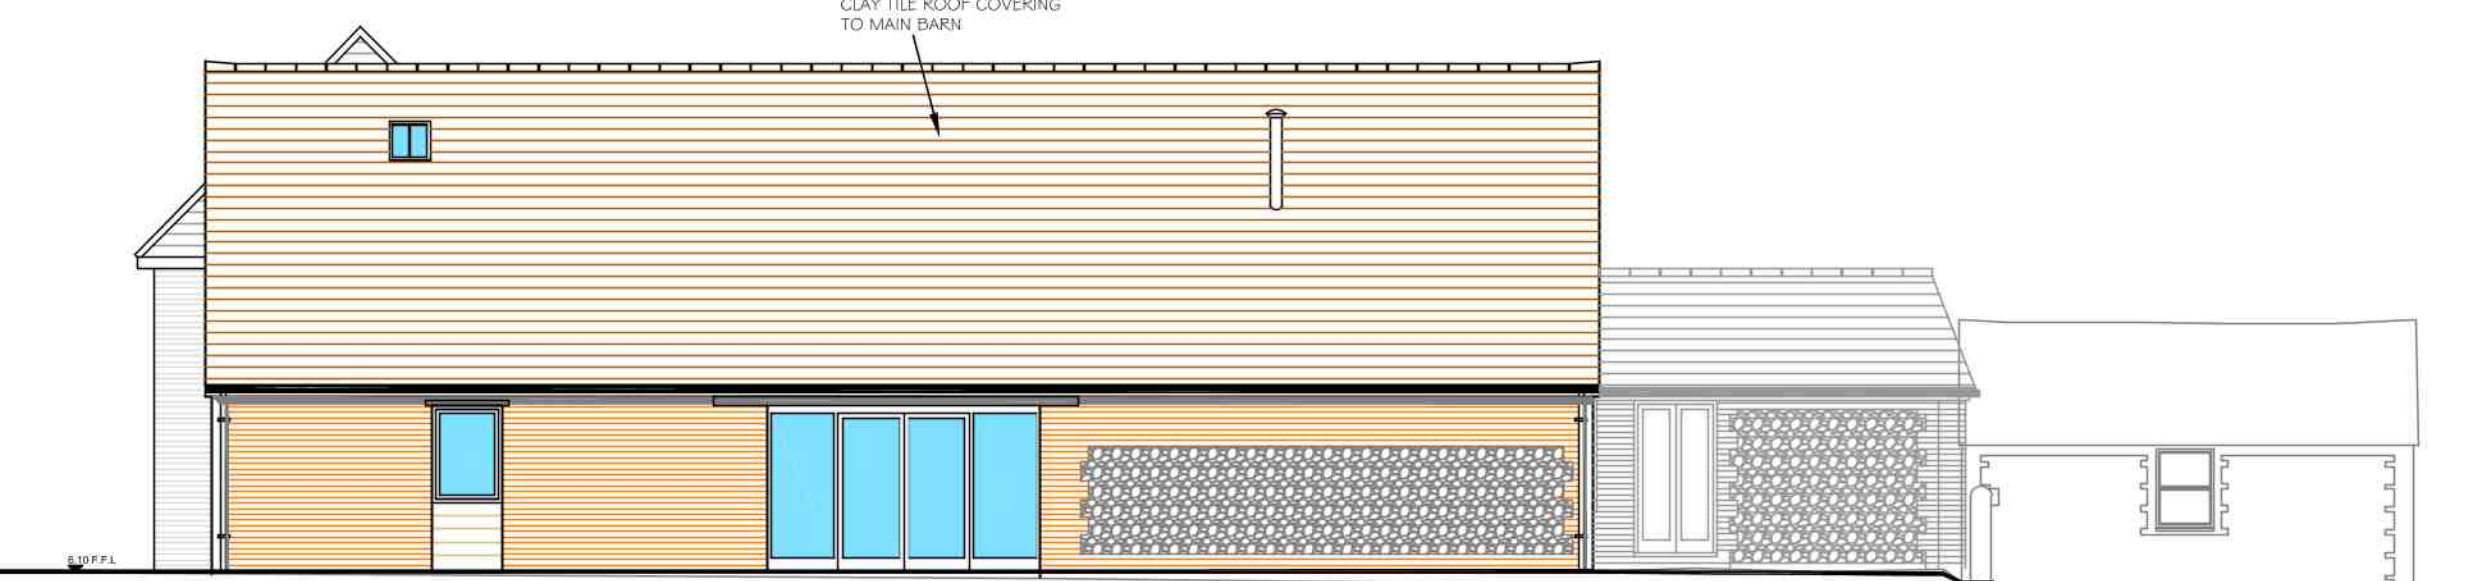


BARN 2 PROPOSED SOUTH WEST ELEVATION

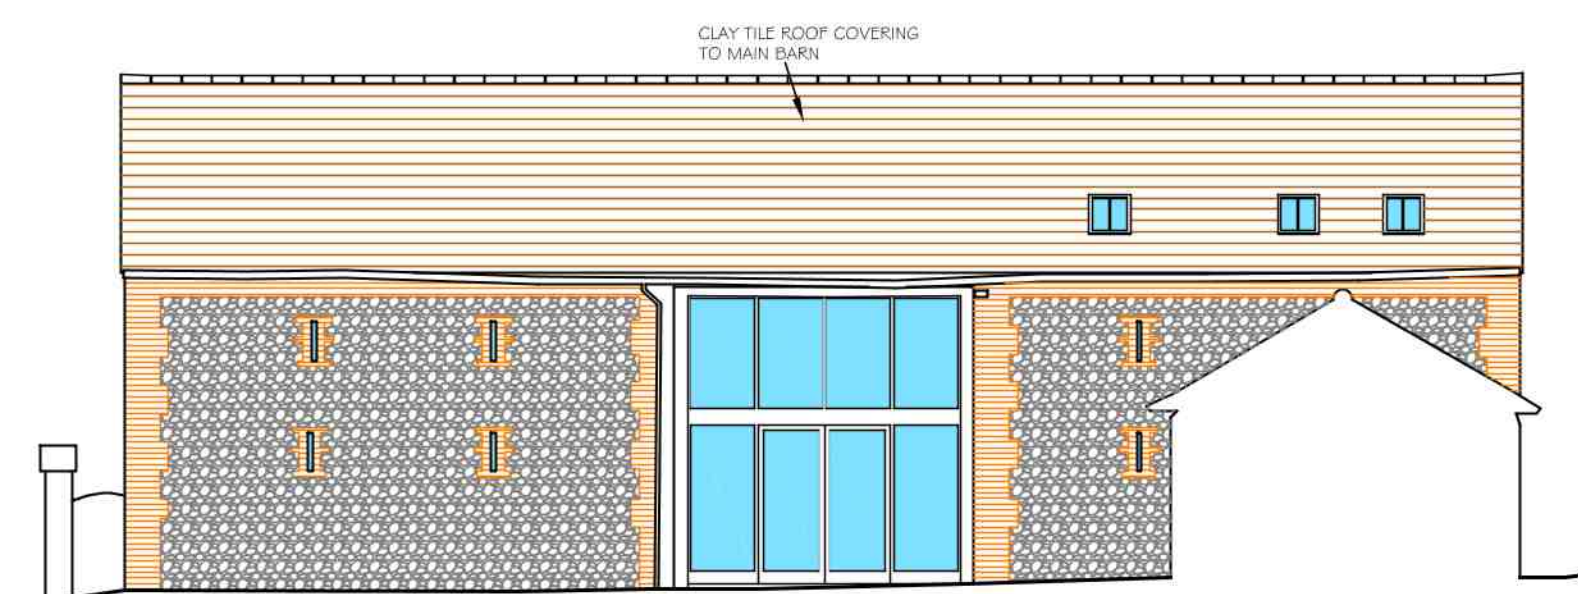


BARN 2
PROPOSED NORTH EAST COURTYARD ELEVATION




BARN 1
PROPOSED SOUTH WEST COURTYARD ELEVATION

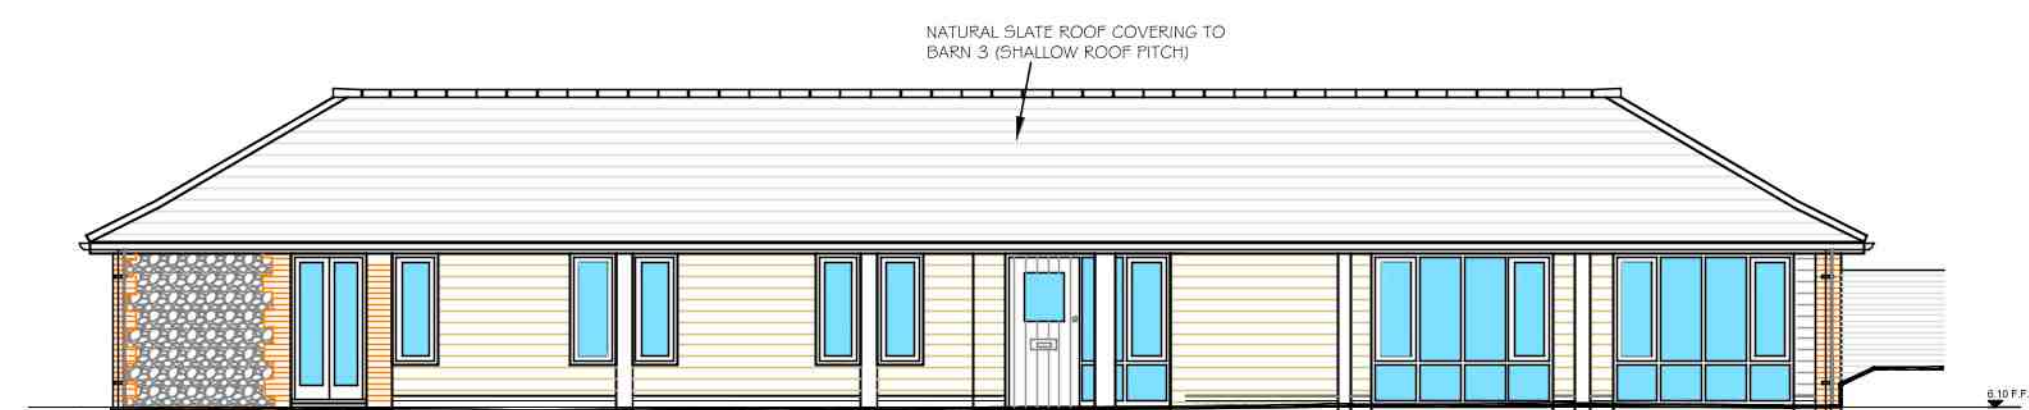


BARN 3 PROPOSED
FRONT (NORTH EAST) ELEVATION

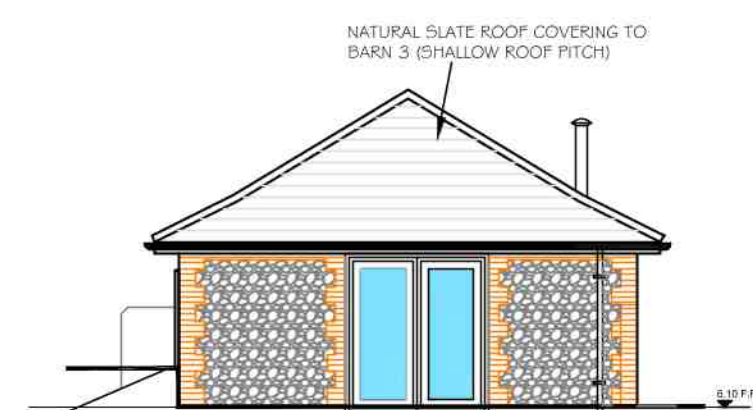


BARN 3 PROPOSED
SIDE (NORTH WEST)
ELEVATION

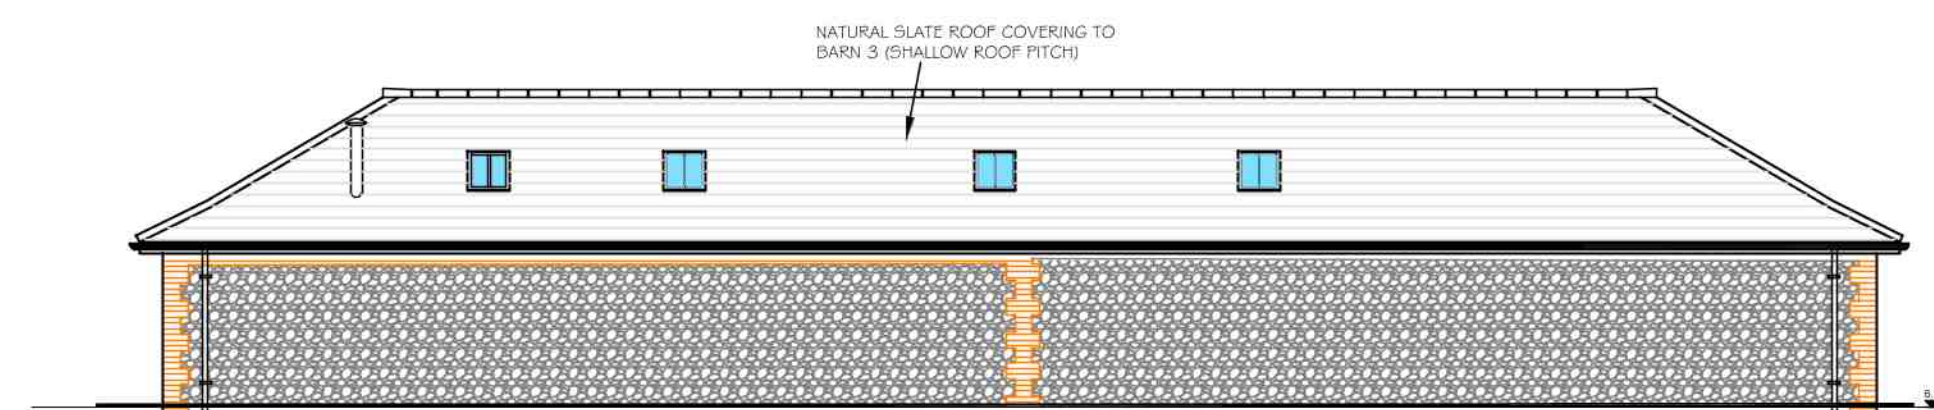

BARN 3 PROPOSED
REAR (SOUTH WEST) ELEVATION

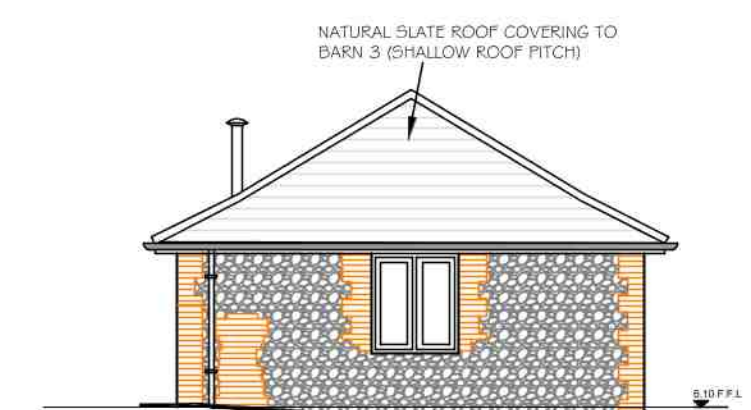

BARN 3 PROPOSED
SIDE (SOUTH EAST)
ELEVATION

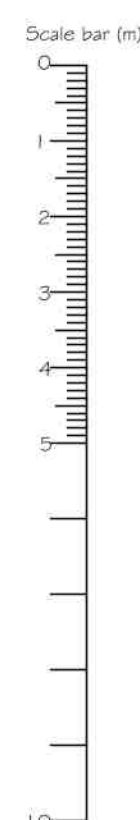

A: MINOR AMENDMENT TO EXTERNAL MATERIALS
REV: DESCRIPTION
DATE: 09.03.21

PROJECT
BARN 3 AT STAKERS FARM
NORTH END ROAD
YAPTON BN1 8 ODU

DRAWING TITLE
PROPOSED ELEVATIONS

SCALE: 1:100 @ A1
DRAWN BY: FLB
DATE: MAR 21
DWG NO: 1020106
REV: A

Unit 3b Woodhorn Business Centre
Woodhorn Lane
Oving, Chichester
West Sussex PO20 2BX
Tel 01243 774764
www.sloaneandbrown.co.uk

CHARTERED BUILDING SURVEYORS
SLOANE
&
BROWN
ARCHITECTURAL SERVICES