


Please Note:
There was no or limited access to some areas
This drawing was prepared from a measured survey and not a
point cloud or laser survey; therefore all dimensions should be
verified on site prior to commencement of fabrication and
construction works.
Some variations, where not critical for the works proposed in
connection with this project, have been simplified.

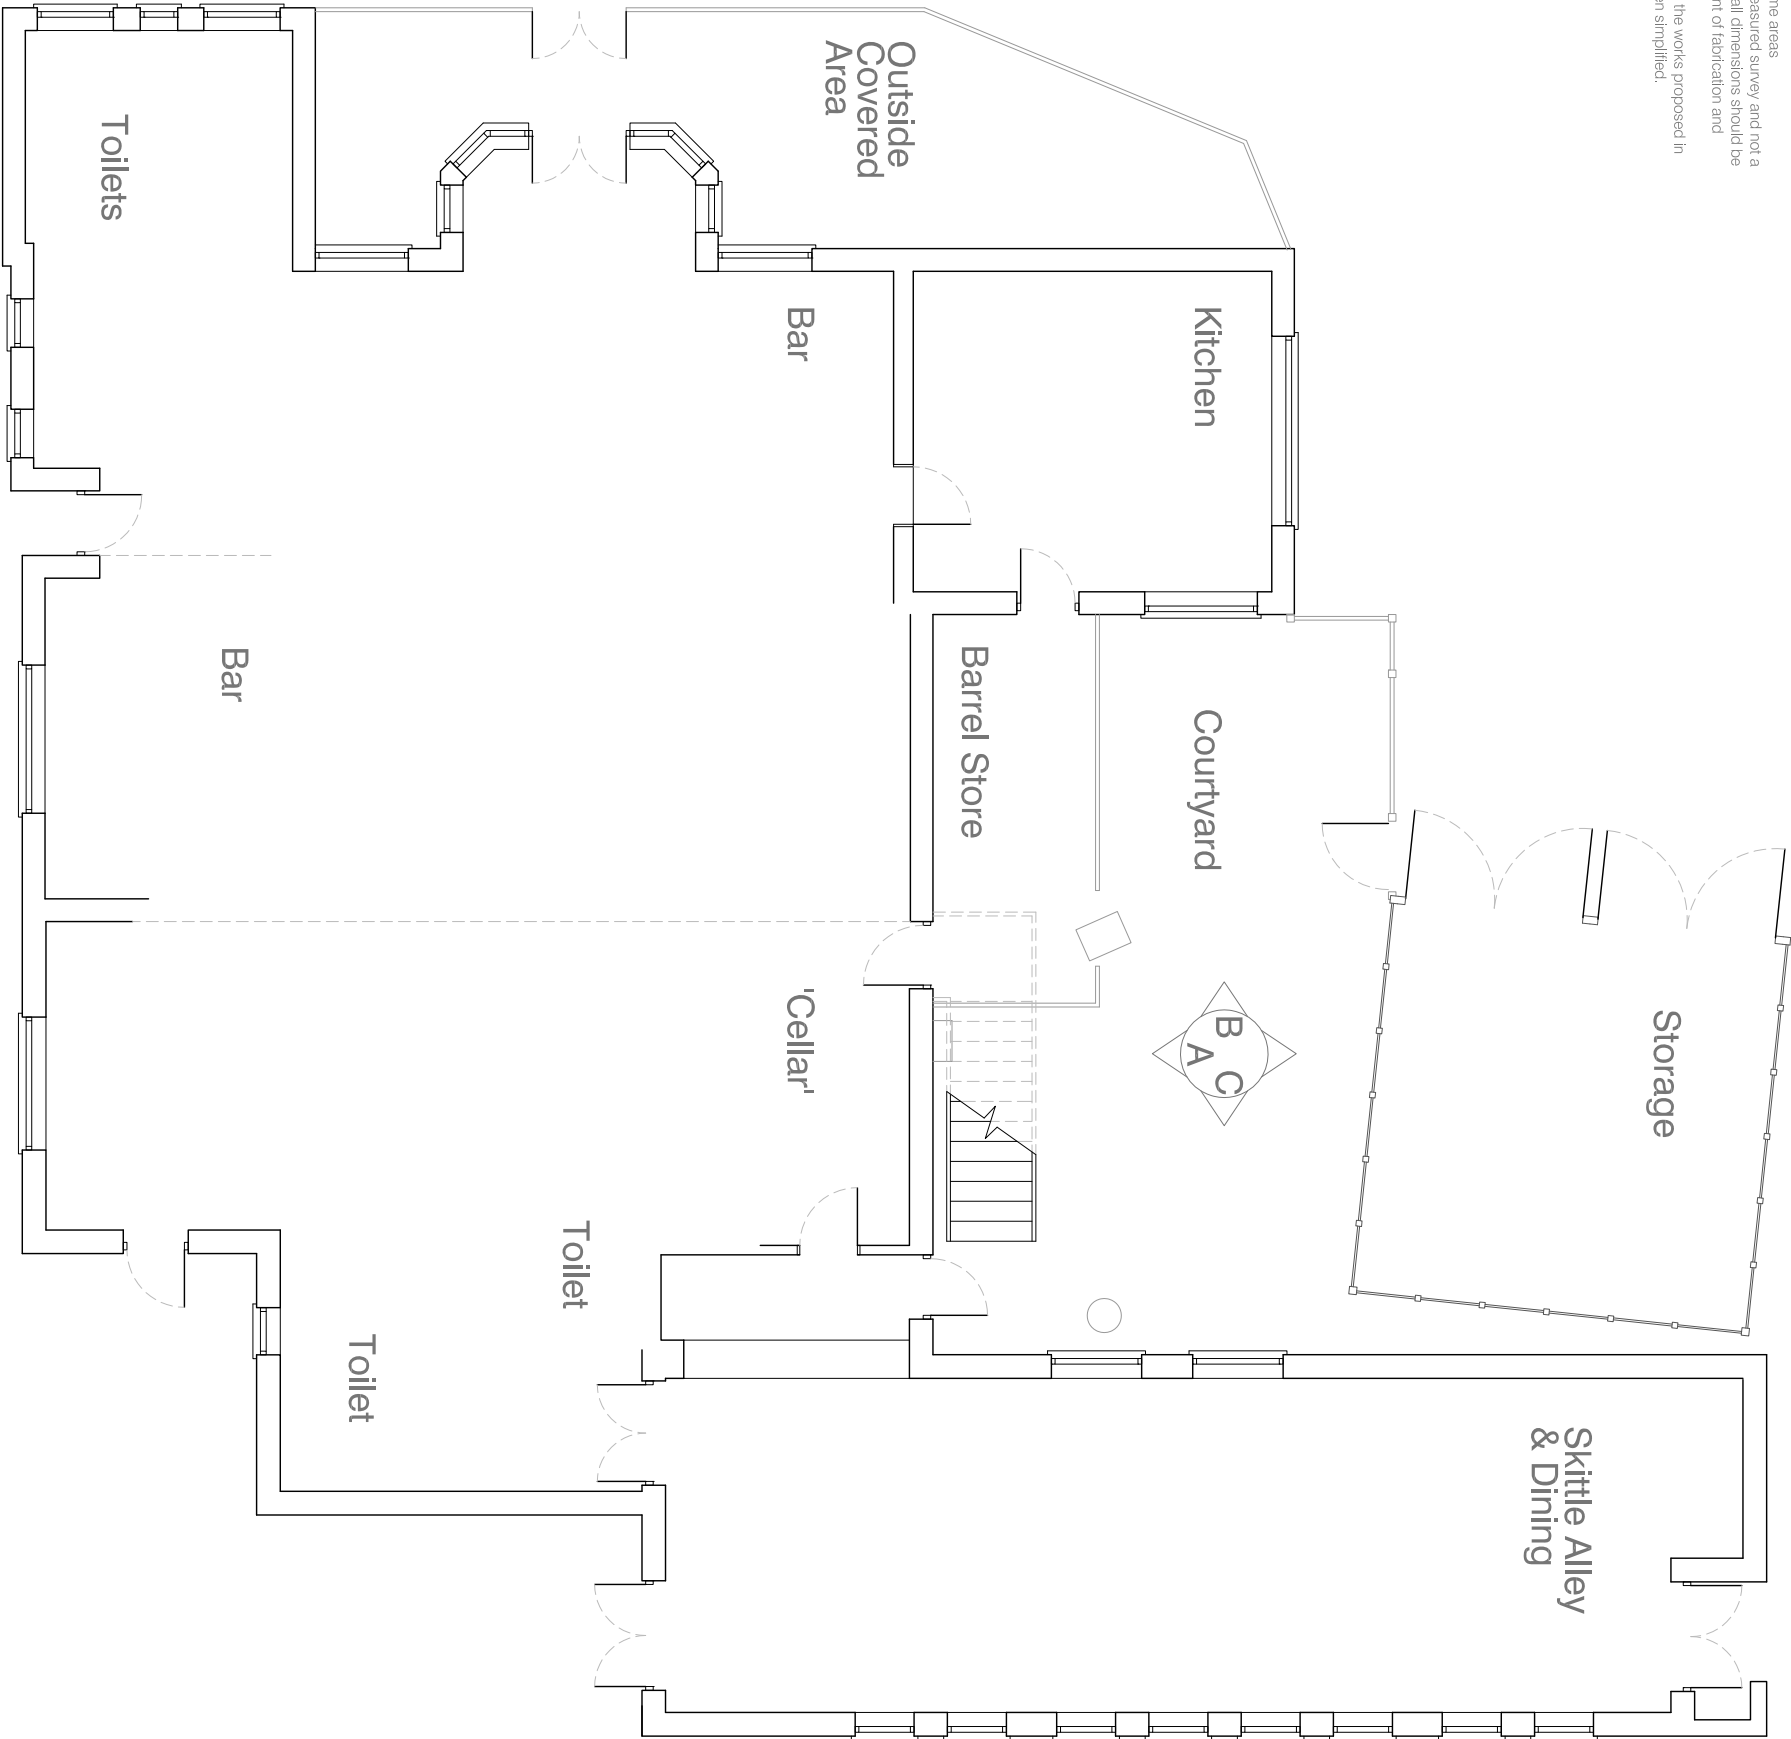

Ground Floor Plan: Scale 1:100

0m 5.0m

notes

Permission is granted to scale from this drawing for the purpose of Local Authority Planning Approval only. In all other cases DO NOT scale from this drawing. Please contact this office for any additional information required.

Contractors, Sub-Contractors and Suppliers are to check all relevant dimensions, levels and details of the site and any existing buildings before commencing any shop drawings or building work. Any discrepancies should be reported to this office.

This drawing must be read in conjunction with all related drawings and documents relevant to this project, including those prepared by appointed consultants, specialists and sub-contractors etc.

This drawing is the copyright of **RDV a Design**.

revisions	
A revisions and additions	10/10/2018
B minor additions	30/01/2019

RDV a Design

9 Oak End | Arundel | West Sussex
Tel: 01903 884013

project
The Maypole Inn
Maypole Lane, Yapton
West Sussex

drawing
Ground Floor Plan
As Existing

scale	date	
1:100 @ A3	September 2018	
job no	drawing no	rev
18135	00.02	B