



The Maypole Inn, Maypole Lane, Yapton, West Sussex, BN18 0DP

Prepared by **RDV a Design** for Mrs S Smith and Mr I Smith


Please Note:
There was no of limited access to some areas
This drawing was prepared from a measured survey and not a point cloud or laser survey; therefore all dimensions should be verified on site prior to commencement of fabrication and construction works.
Some variations, where not critical for the works proposed in connection with this project, have been simplified.

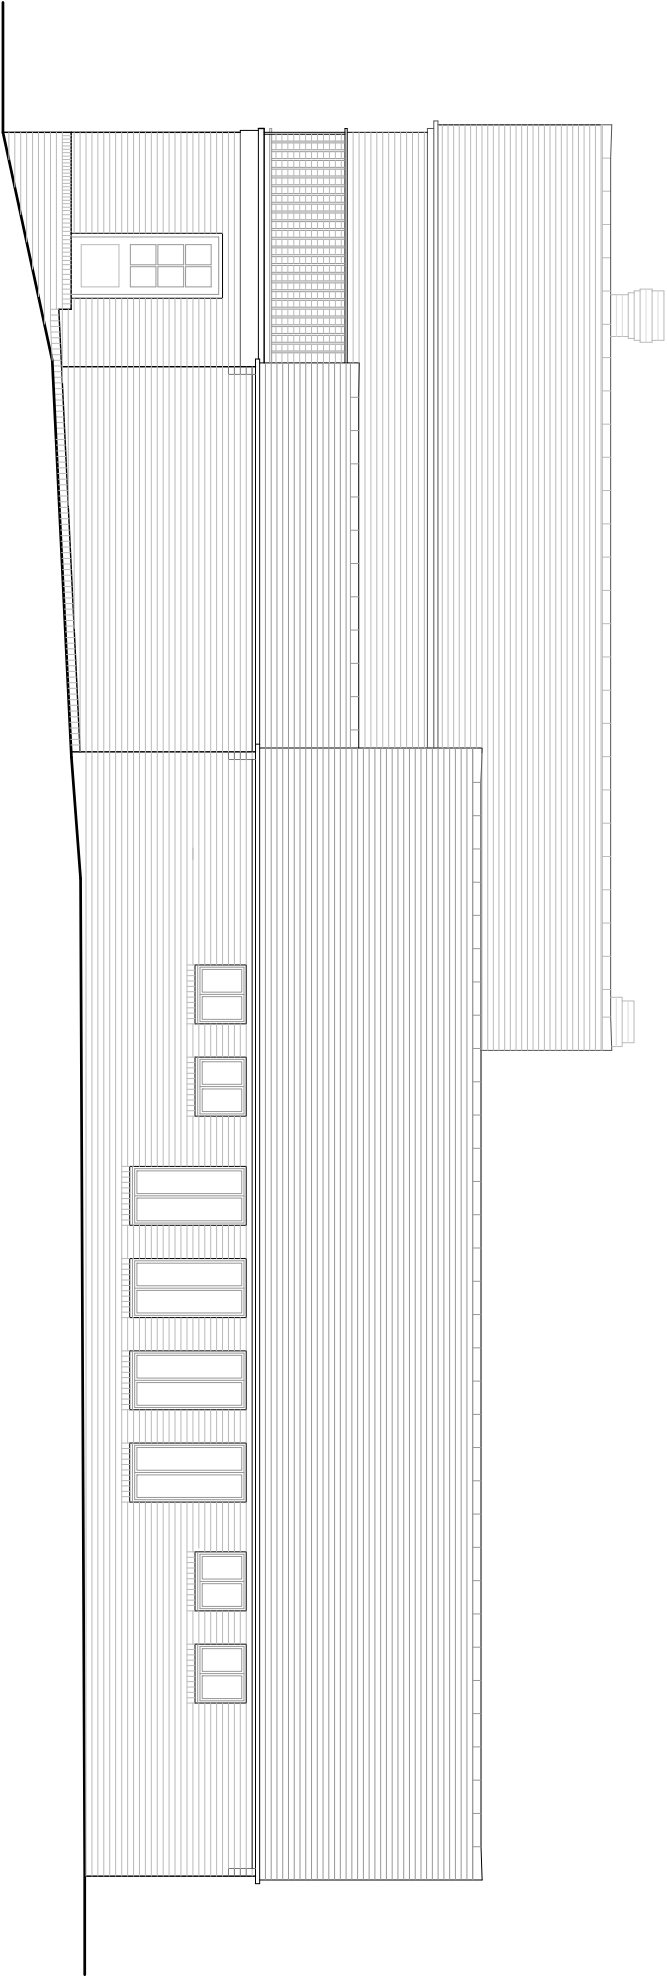

North Elevation: Scale 1:100

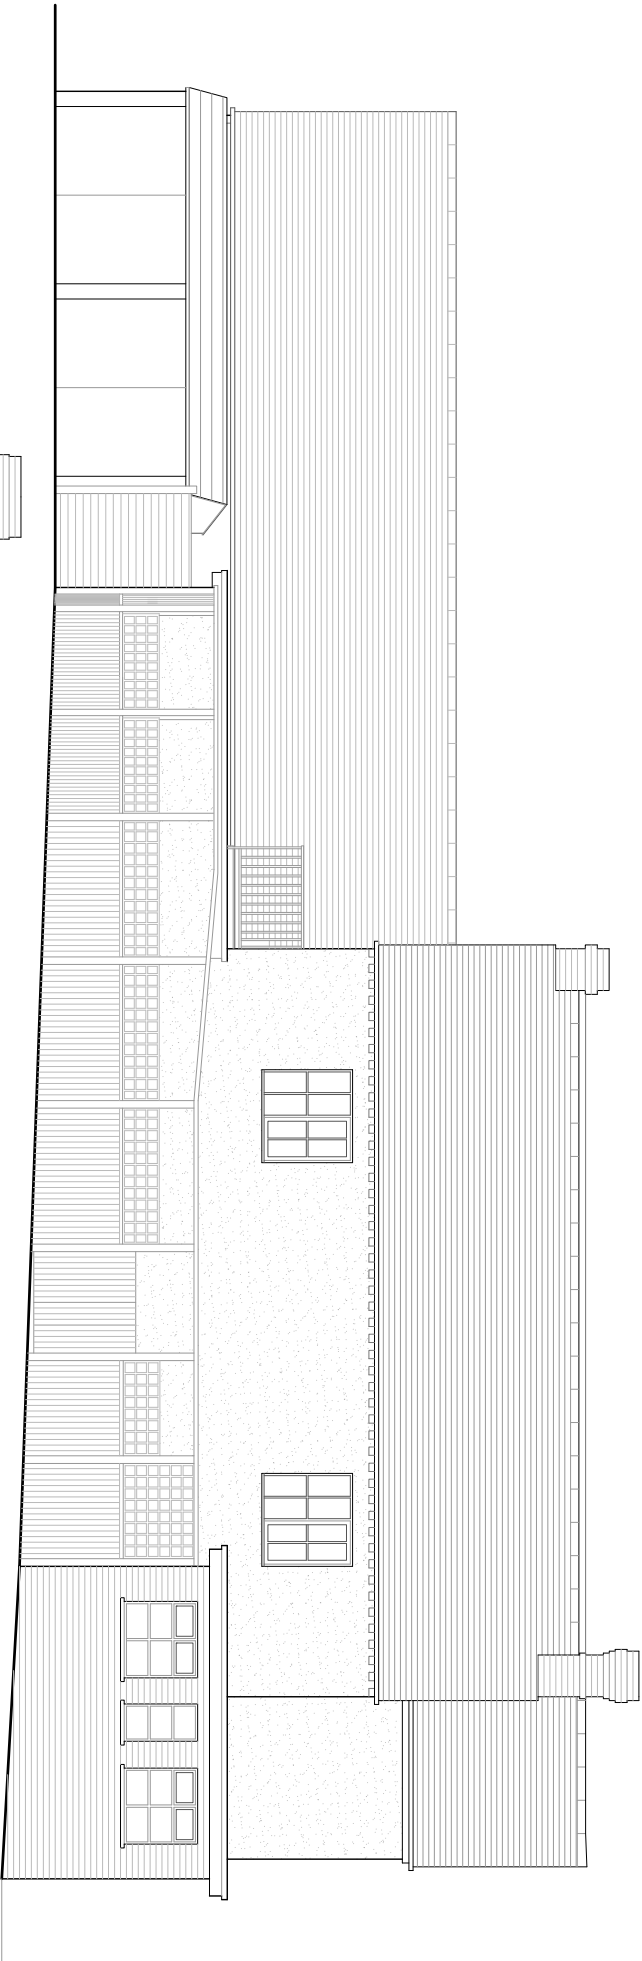

South Elevation: Scale 1:100

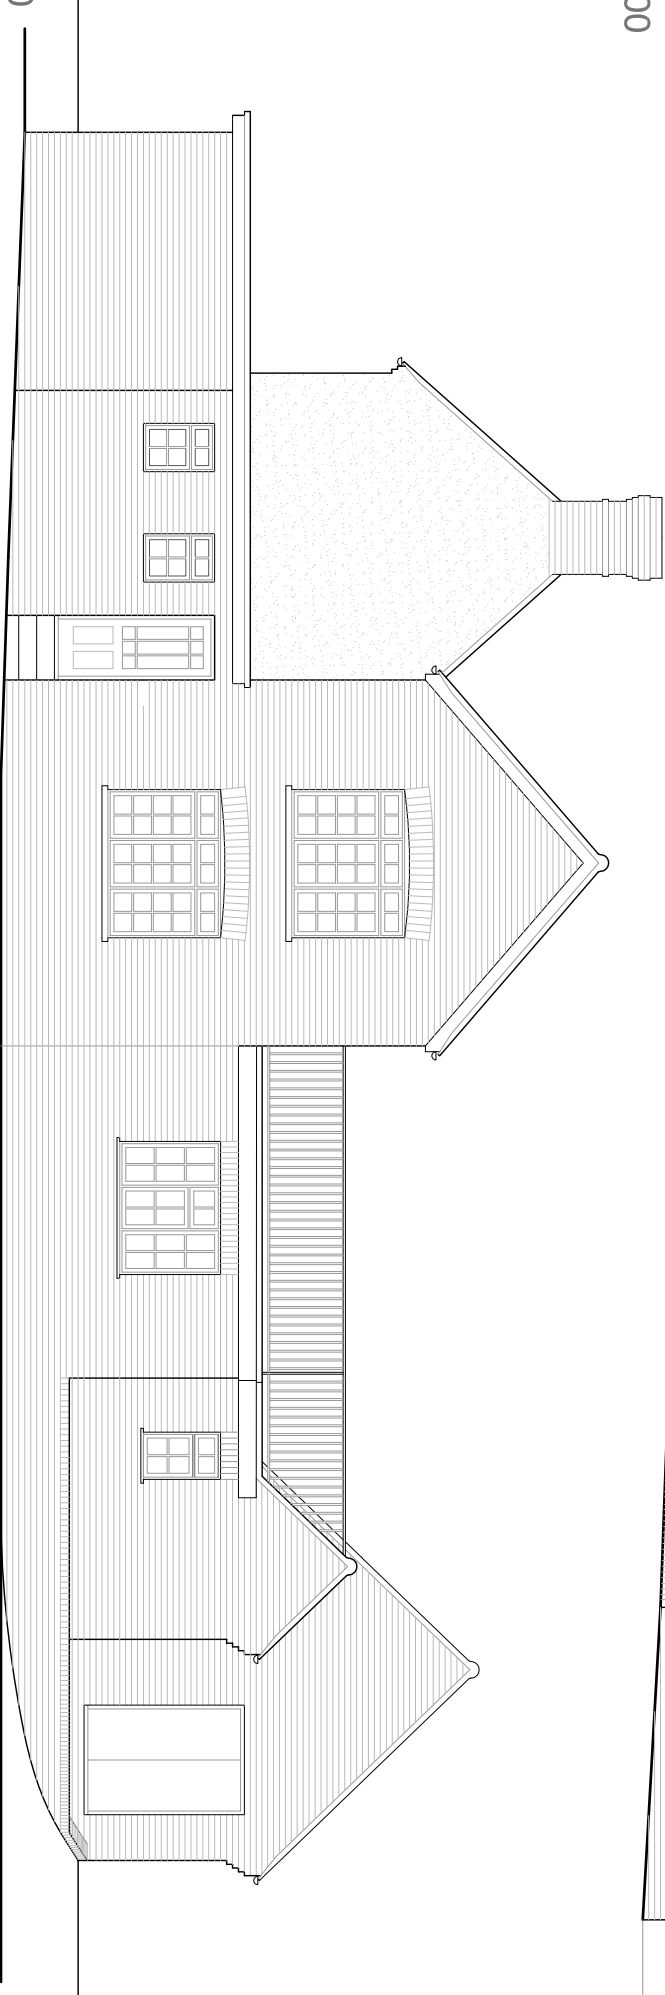

East Elevation: Scale 1:100



notes

Permission is granted to scale from this drawing for the purpose of Local Authority Planning Approval only. In all other cases DO NOT scale from this drawing. Please contact this office for any additional information required.

Contractors, Sub-Contractors and Suppliers are to check all relevant dimensions, levels and details of the site and any existing buildings before commencing any shop drawings or building work. Any discrepancies should be reported to this office.

This drawing must be read in conjunction with all related drawings and documents relevant to this project, including those prepared by appointed consultants, specialists and sub-consultants etc.

This drawing is the copyright of **RDV a Design**.

revisions

A	minor revisions	10/10/2018
B	minor additions	30/01/2019

RDV a Design

9 Oak End | Arundel | West Sussex
Tel: 01903 884013

project
The Maypole Inn
Maypole Lane, Yapton
West Sussex

drawing
Elevations
As Existing
Sheet One of Two

scale		date
1:100	@ A3	September 2018
job no	drawing no	rev
18135	00.03	B