




Please Note:
There was no or limited access to some areas
This drawing was prepared from a measured survey and not a point cloud or laser survey; therefore all dimensions should be verified on site prior to commencement of fabrication and construction works.
Some variations, where not critical for the works proposed in connection with this project, have been simplified.

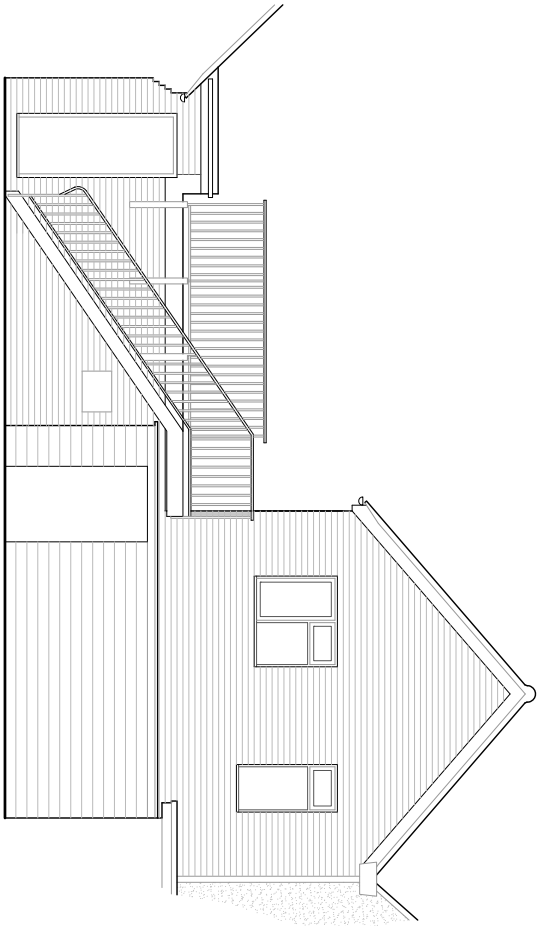


West Courtyard Elevation A: Scale 1:100

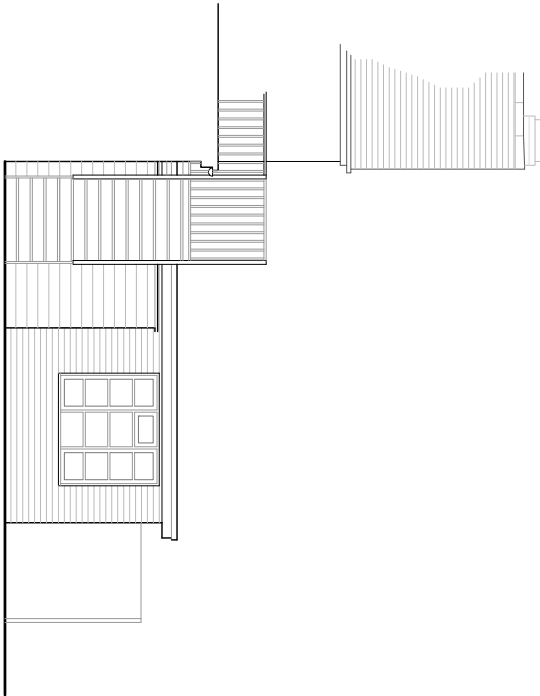

North Courtyard Elevation B: Scale 1:100

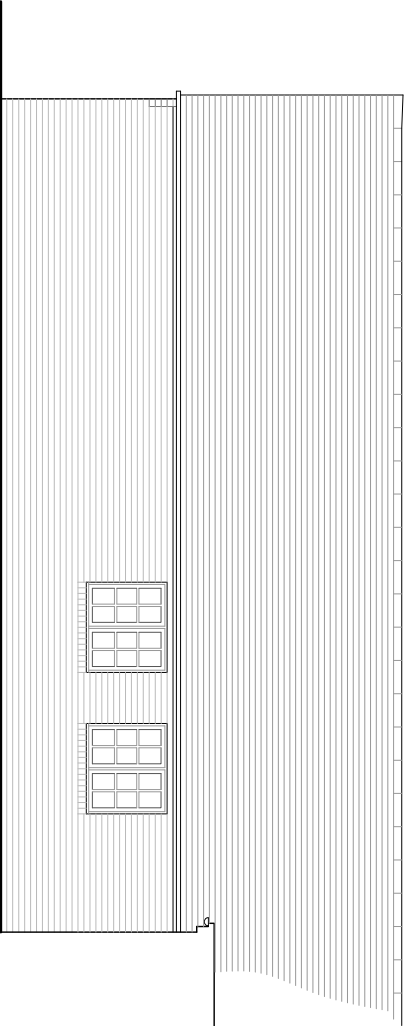

South Courtyard Elevation C: Scale 1:100

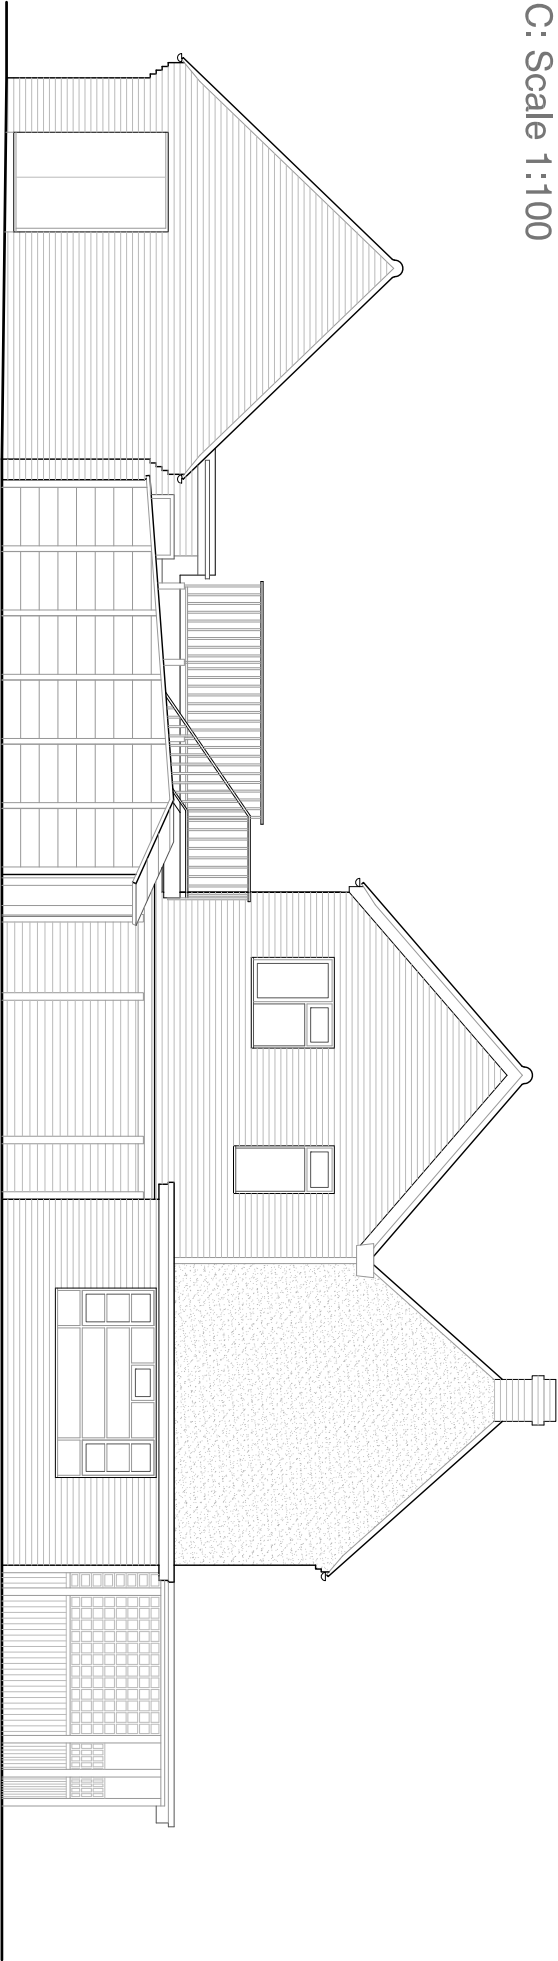

West Elevation: Scale 1:100



notes

Permission is granted to scale from this drawing for the purpose of Local Authority Planning Approval only. In all other cases DO NOT scale from this drawing. Please contact this office for any additional information required.

Contractors, Sub-Contractors and Suppliers are to check all relevant dimensions, levels and details of the site and any existing buildings before commencing any shop drawings or building work. Any discrepancies should be reported to this office.

This drawing must be read in conjunction with all related drawings and documents relevant to this project, including those prepared by appointed consultants, specialists and sub-contractors etc.

This drawing is the copyright of **RDV a Design**.

revisions	
A minor revisions	10/10/2018
B minor additions	30/01/2019

RDV a Design

9 Oak End | Arundel | West Sussex
Tel: 01903 884013

project	The Maypole Inn		
	Maypole Lane, Yapton		
	West Sussex		

drawing

Elevations

As Existing

Sheet Two of Two

scale		date
1:100	@ A3	September 2018
job no	drawing no	rev
18135	00.04	B