




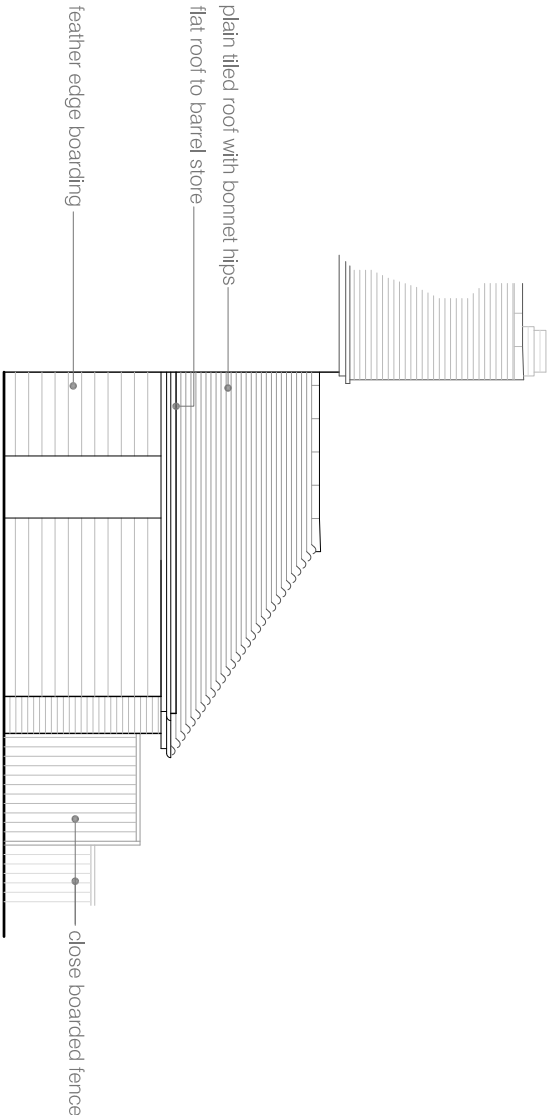

North Courtyard Elevation B: Scale 1:100

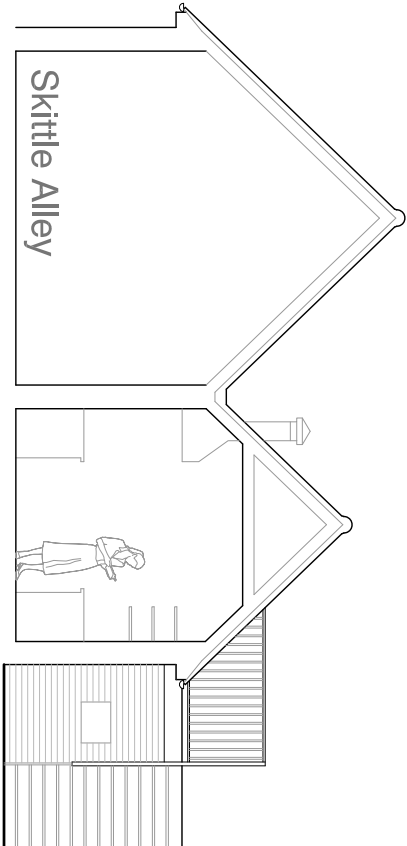

Cross Section A-A: Scale 1:100

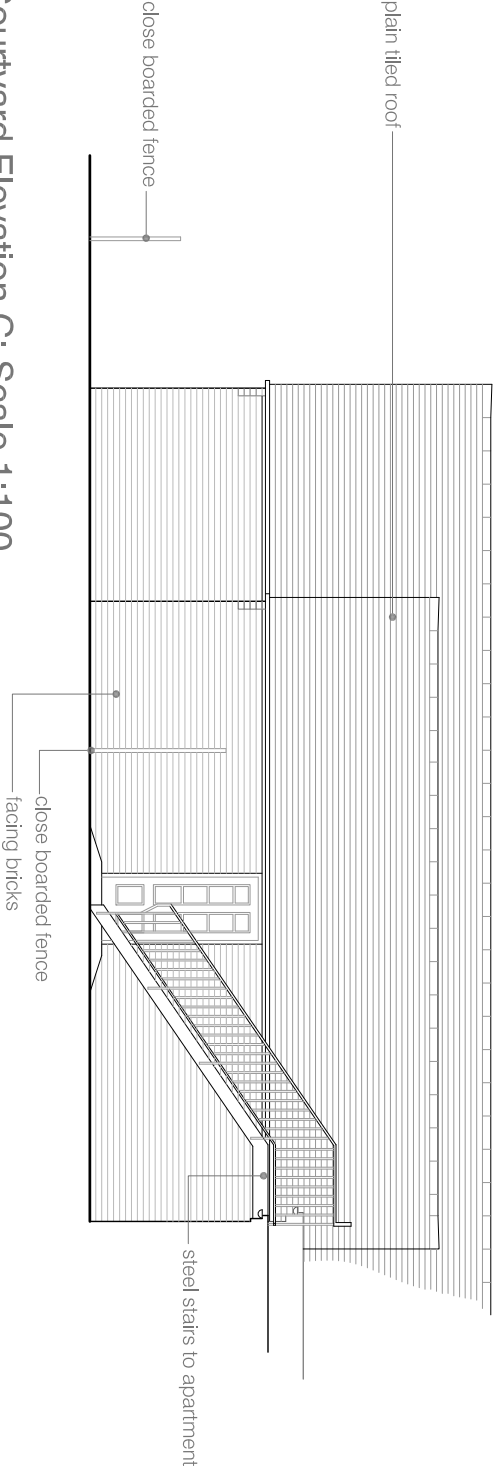

South Courtyard Elevation C: Scale 1:100



West Elevation: Scale 1:100

