



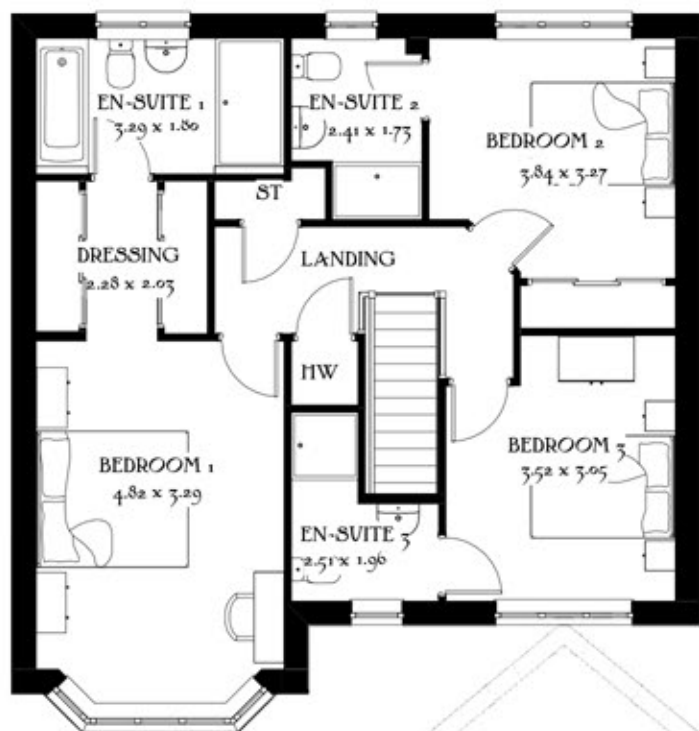

First Floor

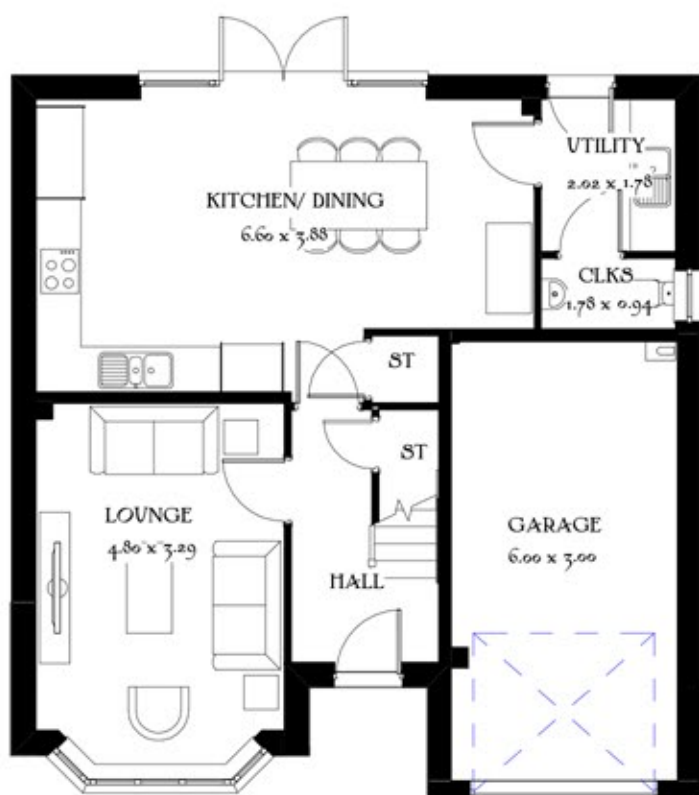


Ground Floor

Job No. Drg No. Rev.
 A965 19 ~
 Scale 1:100 @ A3
 0m 1m 2m 3m 4m 5m



Front Elevation

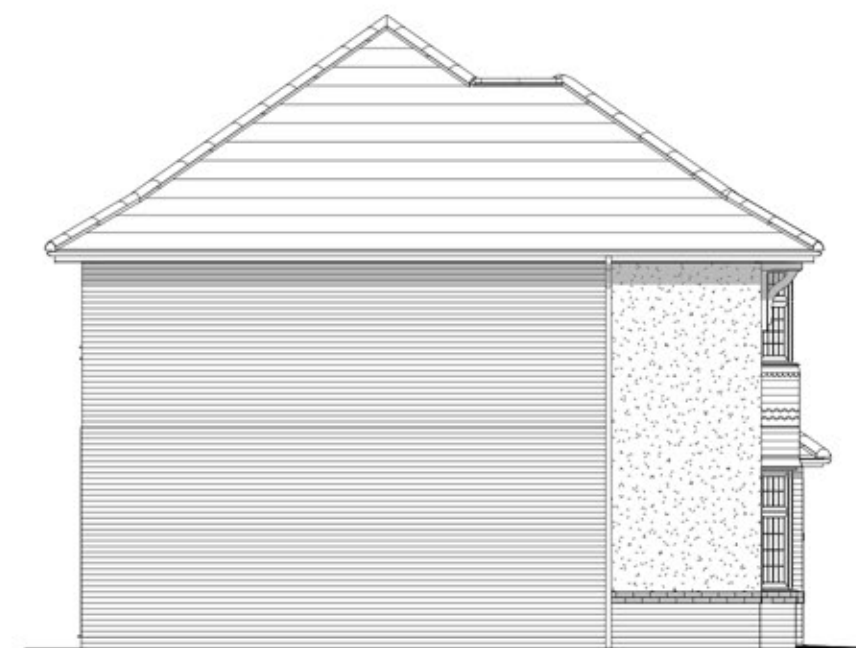

Side Elevation



Rear Elevation



Side Elevation

Oxford Lifestyle

Heritage Collection
 F Series

1318 ft² 122.44 m²
 Elevation Code: A1
 Date: Apr 2021
 EF_OXFOQ_DM.5

