




First Floor



Front Elevation



Side Elevation

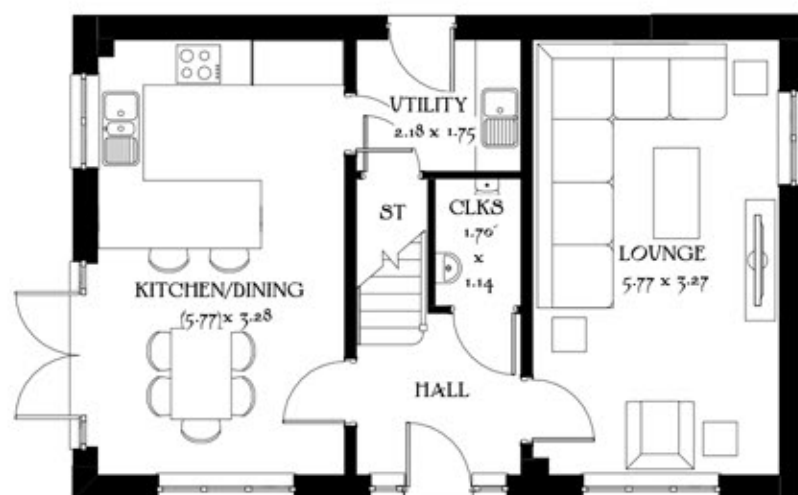

Ground Floor



Rear Elevation



Side Elevation

Job No. Drg No. Rev.
A965 18 ~

Scale 1:100 @_A3

0m 1m 2m 3m 4m 5m

Amberley

Heritage Collection
F Series

1137 ft² 105.65 m²
Elevation Code: A1
Date: May 2019
EF_AMBY_DM.8
Rev: A

