


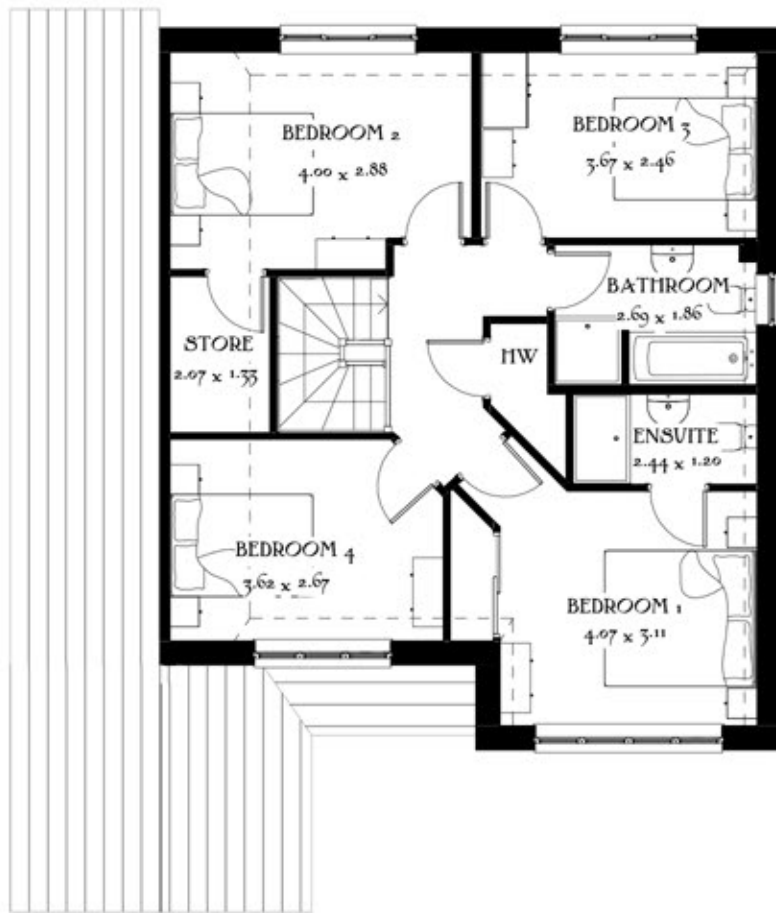

First Floor



Front Elevation




Side Elevation



Rear Elevation



Side Elevation

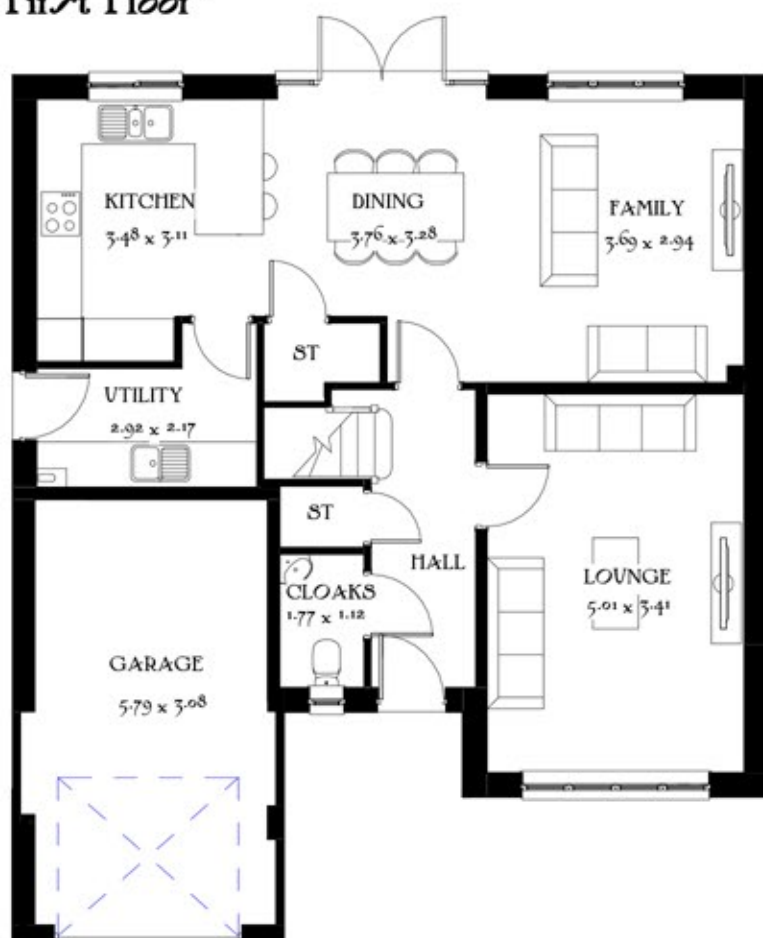

Ground Floor

Job No. Drg No. Rev.

A965 22 ~

Scale 1:100 @_A3

0m 1m 2m 3m 4m 5m

Chester

Heritage Collection

F Series

1450 ft² 134.68 m²

Elevation Code: B1

Date: Jan 2021

EF_CHTR_DM.1

