


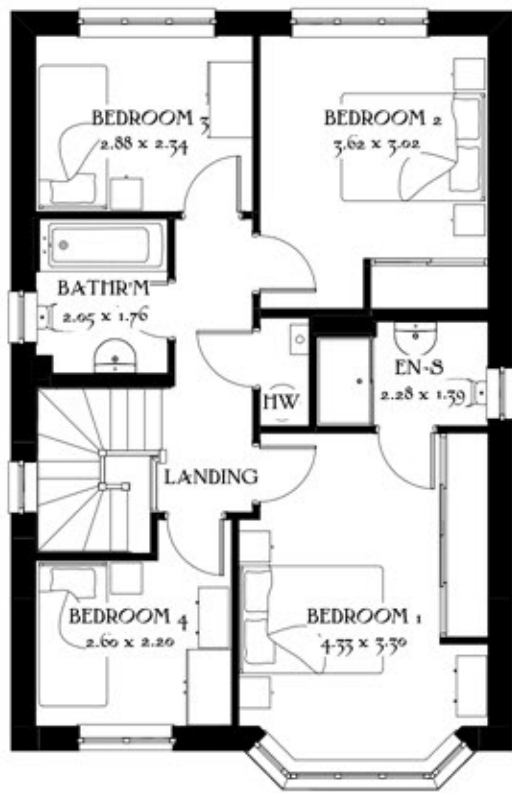


First Floor



Front Elevation



Side Elevation

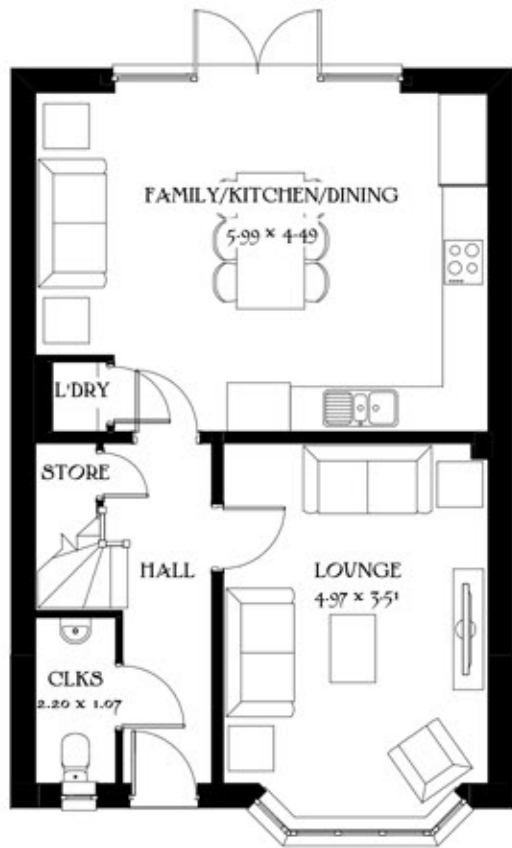

Ground Floor



Rear Elevation



Side Elevation

Job No. Drg No. Rev.
 A965 21 ~
 Scale 1:100 @_A3
 0m 1m 2m 3m 4m 5m

Stratford
 Heritage Collection
 F Series

1218 ft² 113.19 m²
 Elevation Code: B1
 Date: May 2019
 EF_STRA_DM.8
 Rev: B

