


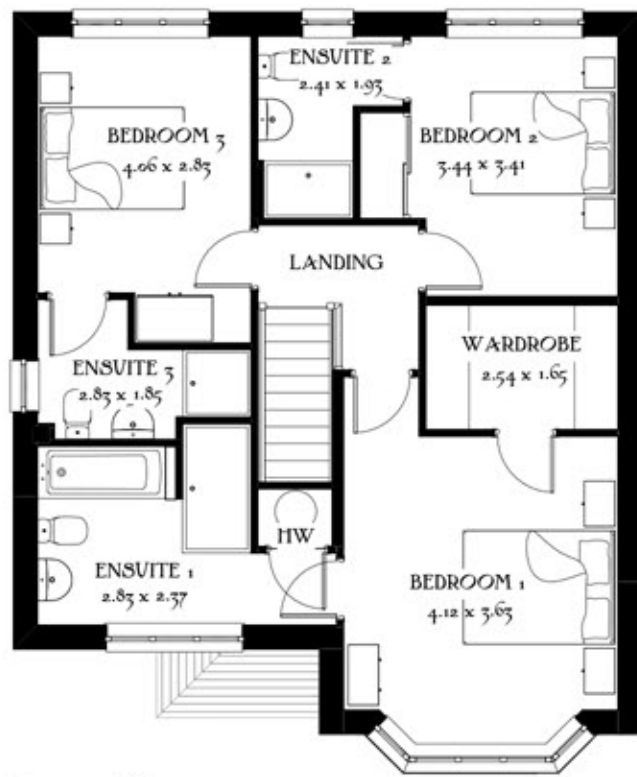


First Floor



Front Elevation




Side Elevation

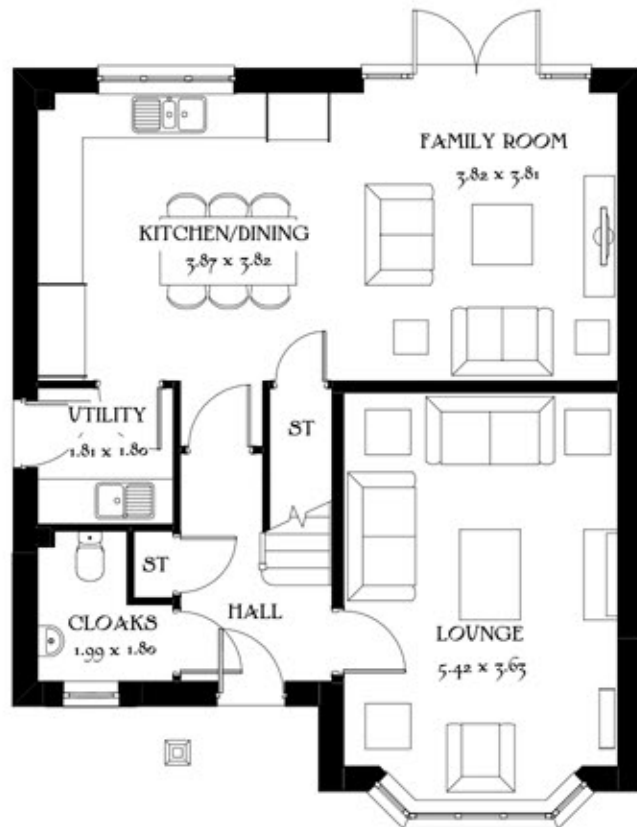

Ground Floor



Rear Elevation

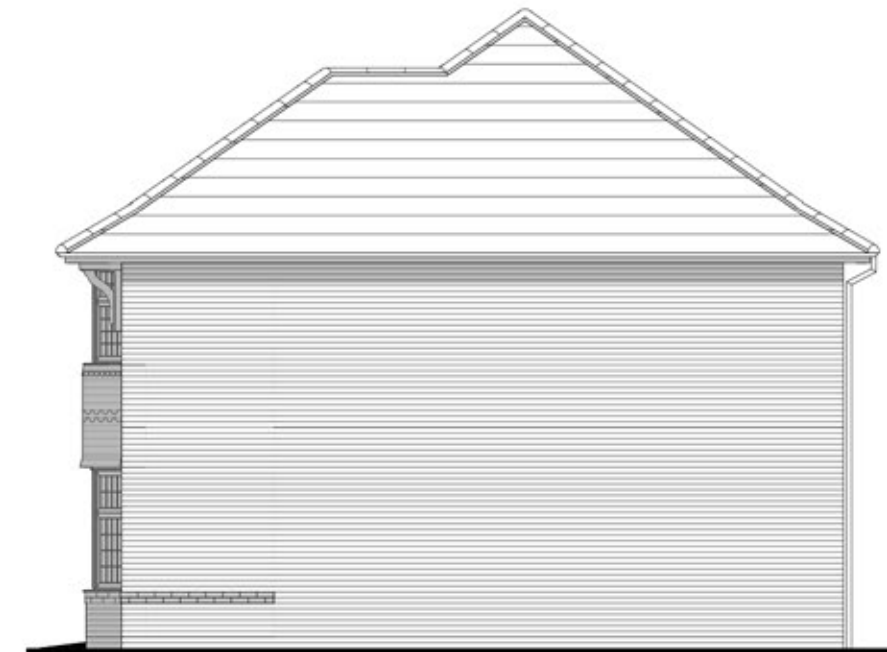

Side Elevation

Job No. **A965** Drg No. **20** Rev. **~**

Scale 1:100 @_A3

0m 1m 2m 3m 4m 5m

Leamington
Lifestyle

Heritage Collection
F Series

1417 ft² 131.63 m²
Elevation Code: B1
Date: July 2019
EF_LEAMQ_DM.2
Rev: A

