




Front Elevation



Side Elevation

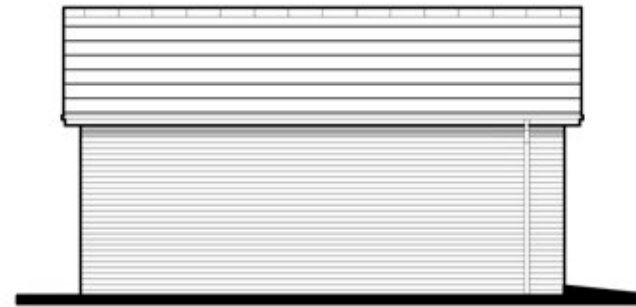

Rear Elevation



Side Elevation



Ground Floor

# Single Garage

Heritage Collection  
"2017 Edition"

EF Series Brick (B1)  
220sqft 20.45m<sup>2</sup>  
DATE: April 2018  
REV: -

EF\_GAR\_SGS2

Drawing scale 1:100 @ A3



Job No.    Drg No.    Rev.  
A965       29       ~

Scale 1:100 @ A3  
0    1    2    3    4    5 (m)