
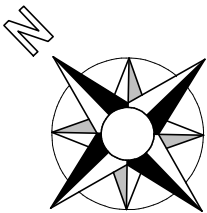
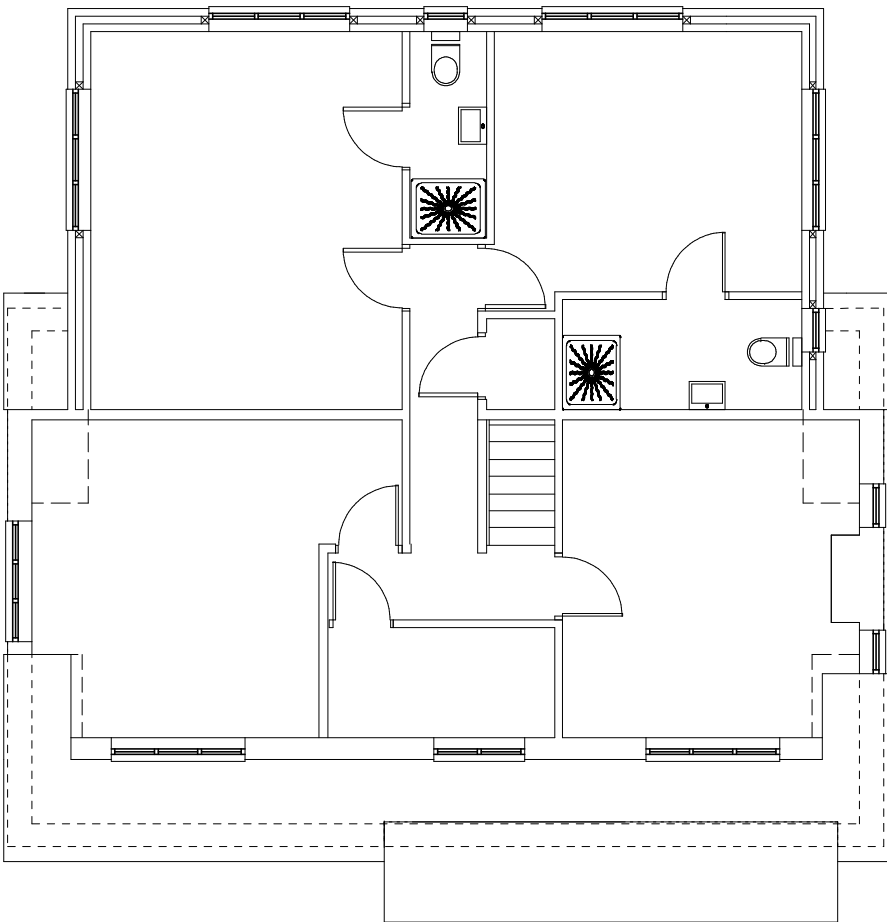




FIRST FLOOR PLAN OF PLANNING APPROVED
GARAGE AND EXISTING DWELLING

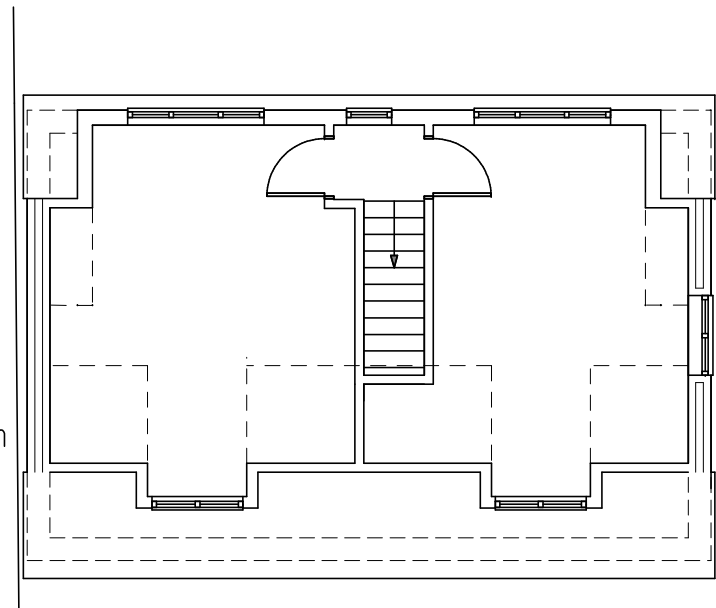

PLANNING APPROVAL REF:-
Y/37/18/HH dated 07.09.2018

All dimensions must be checked on site
and not taken or scaled from this drawing

FIRST FLOOR PLAN OF PROPOSED ANNEX
AND EXISTING DWELLING

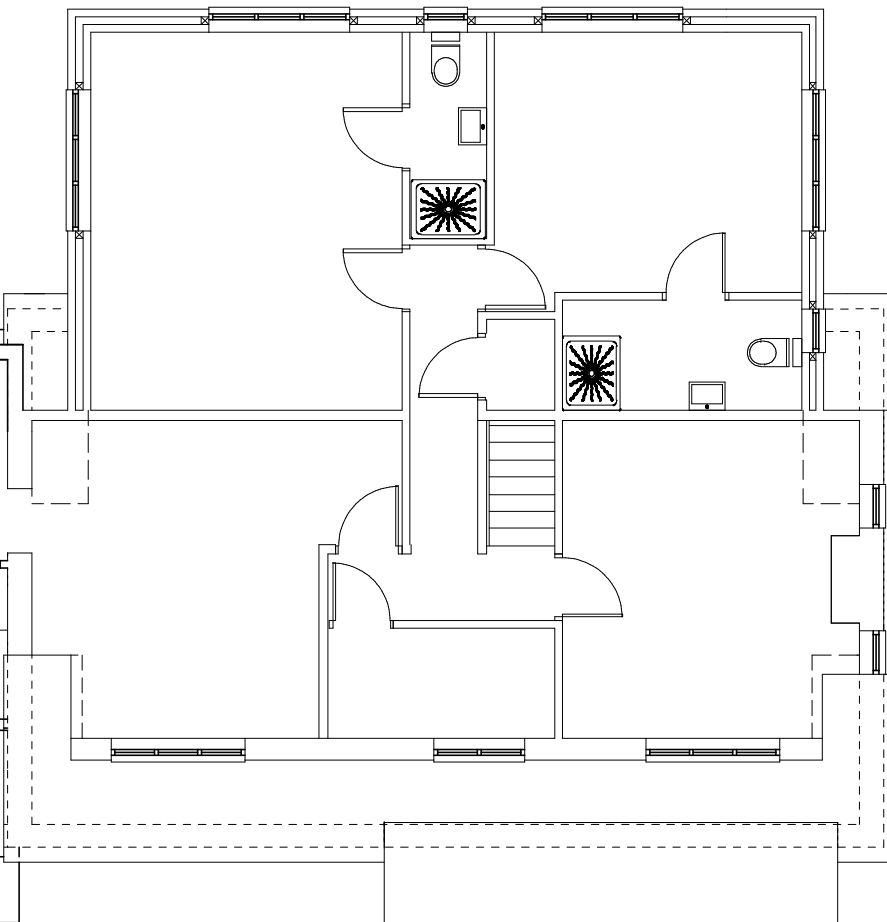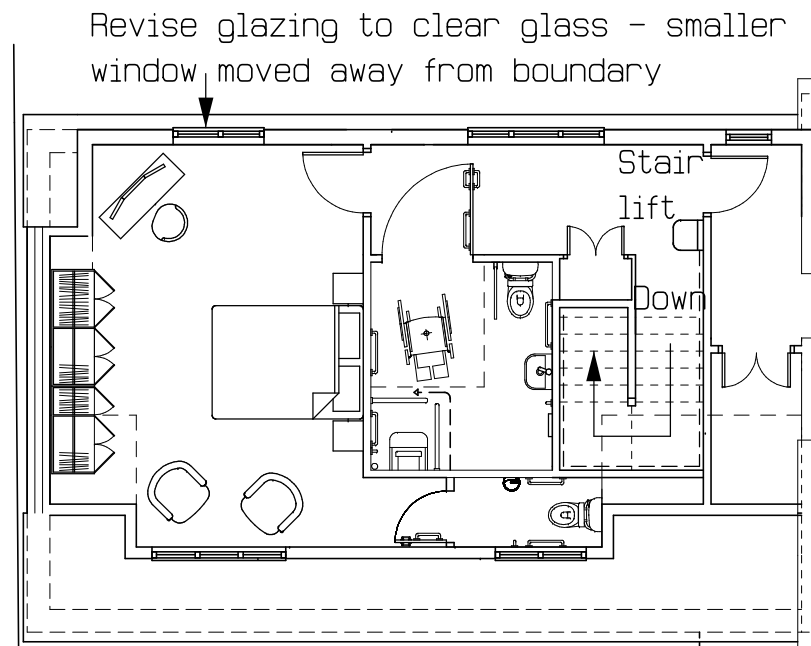

Combined dormer to match existing house
but lower window cill of approx 900 - 1000mm

Title
EXISTING & PROPOSED JOINT FIRST FLOOR PLAN

Project
PROPOSED CHANGE OF COMDITIONS OF APPROVED
DETACHED GARAGE / WORKSHOP / STORAGE OVER
TO PROVIDE A TWO PERSON GRANNY ANNEX (FOR
THE DISABLED) PLUS INFILL ROOF / ASSOCIATED
DORMERS TO FORM SINGLE DWELLING
@ MAYFIELD YAPTON ROAD
BARNHAM PO22 0BJ

Client
D & R Pallister

Drawn by R Hollands (GROVE DESIGN UK)
Date November 2019
Scale 1 : 100 @ A3
Drawing No 19-11-GD-233-13A
Amendments (A) Descript amends