




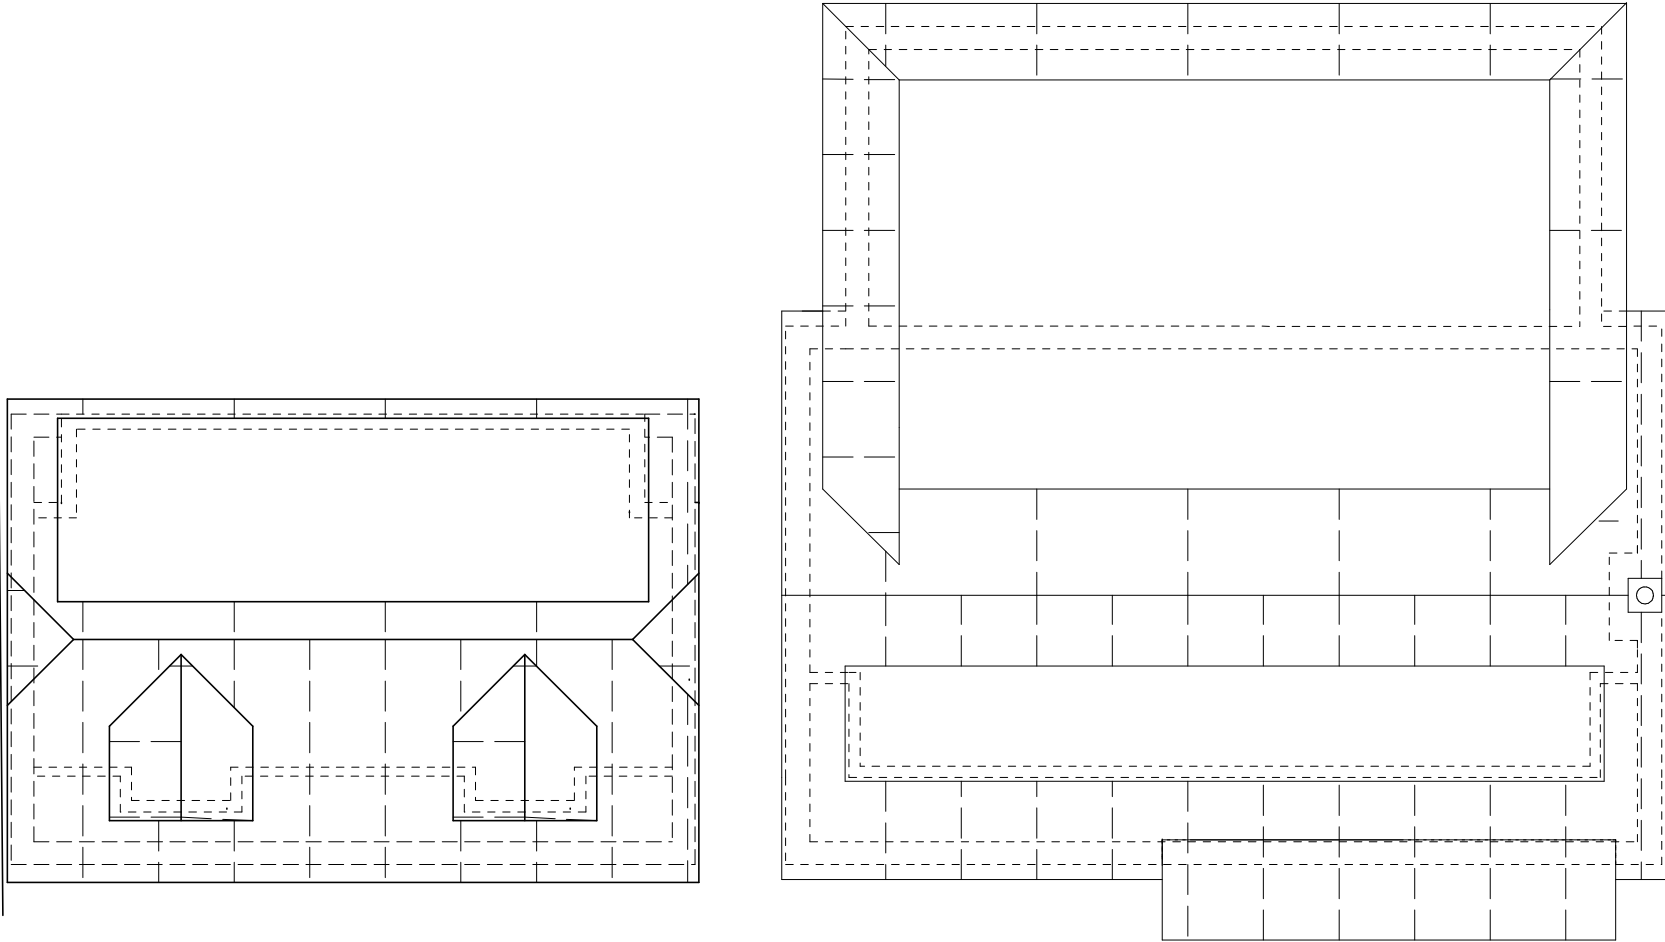

EXISTING PLANNING APPROVED ROOF PLAN

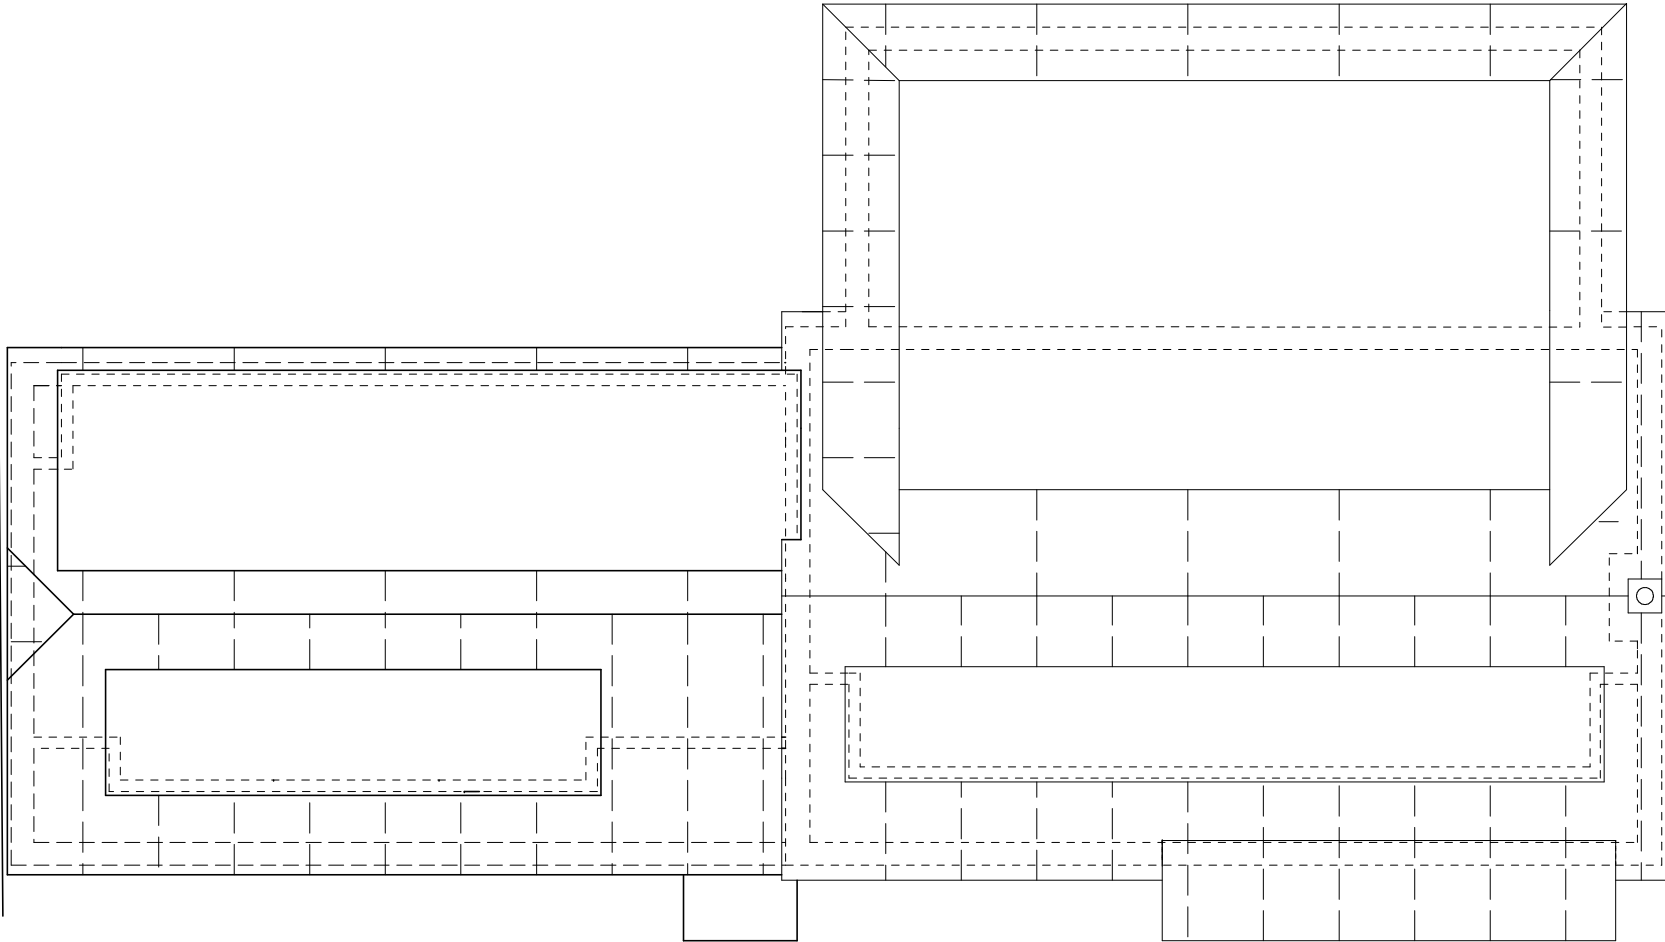

PROPOSED JOINT ROOF PLAN

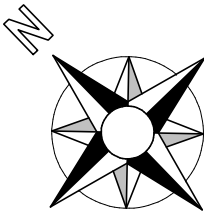

PLANNING APPROVAL REF :-
Y/37/18/HH dated 07.09.2018

All dimensions must be checked on site
and not taken or scaled from this drawing

Title
EXISTING & PROPOSED JOINT ROOF PLANS

Project
PROPOSED CHANGE OF CONDITIONS OF APPROVED
DETACHED GARAGE / WORKSHOP / STORAGE OVER
TO PROVIDE A TWO PERSON GRANNY ANNEX (FOR
THE DISABLED) PLUS INFILL ROOF / ASSOCIATED
DORMERS TO FORM SINGLE DWELLING
@ MAYFIELD YAPTON ROAD
BARNHAM PO22 0BJ

Client
D & R Pallister

Drawn by R Hollands (GROVE DESIGN UK)
Date November 2019
Scale 1 : 100 @ A3
Drawing No 19-11-GD-233-16A
Amendments (A) Descript amends