



All work to comply with building regulations and planning consent.
Workmanship and materials to comply with British standards and code of practice.
Scaled dimensions are approximate, take exact dimensions from site.
This drawing was prepared for local authority approval and not as a working drawing.
LOCAL AUTHORITY MAY SCALE THE DRAWING
Any deviation from the drawing to be agreed with the local authority.
Any queries to be agreed prior to construction.
See separate details for Structural engineers calculations.



REAR ELEVATION 1:50 AT A1

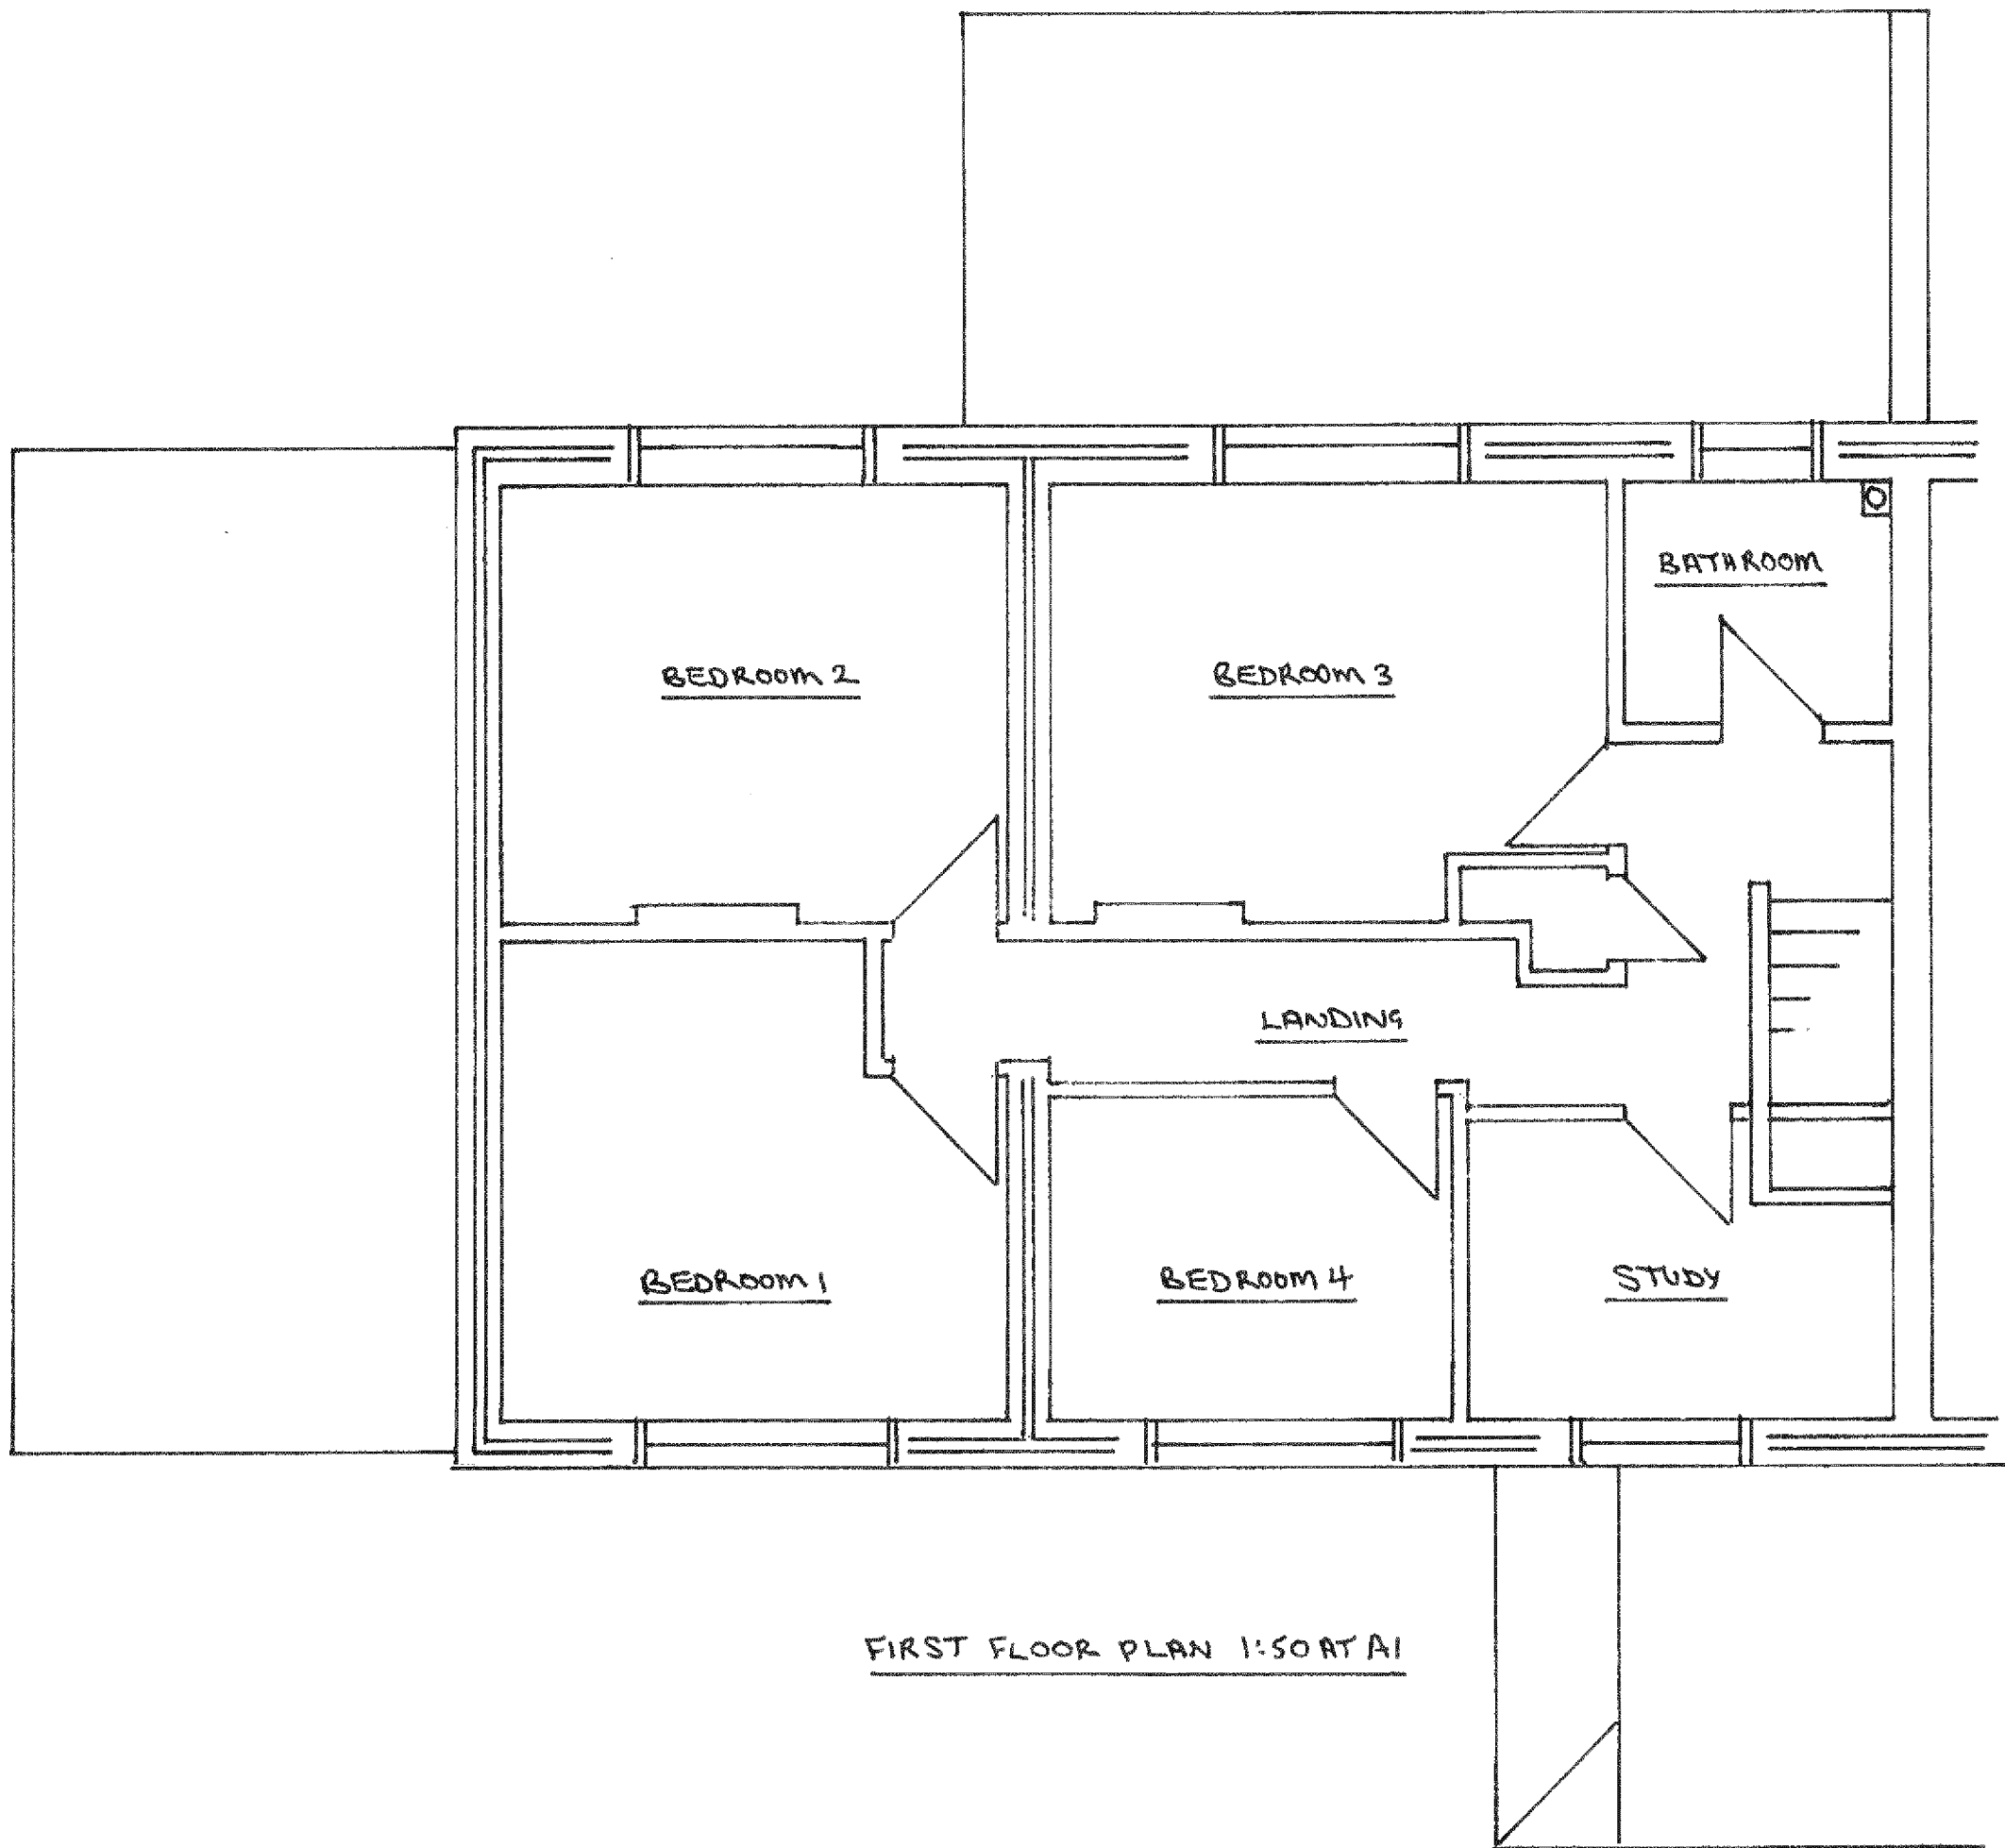

FIRST FLOOR PLAN 1:50 AT A1

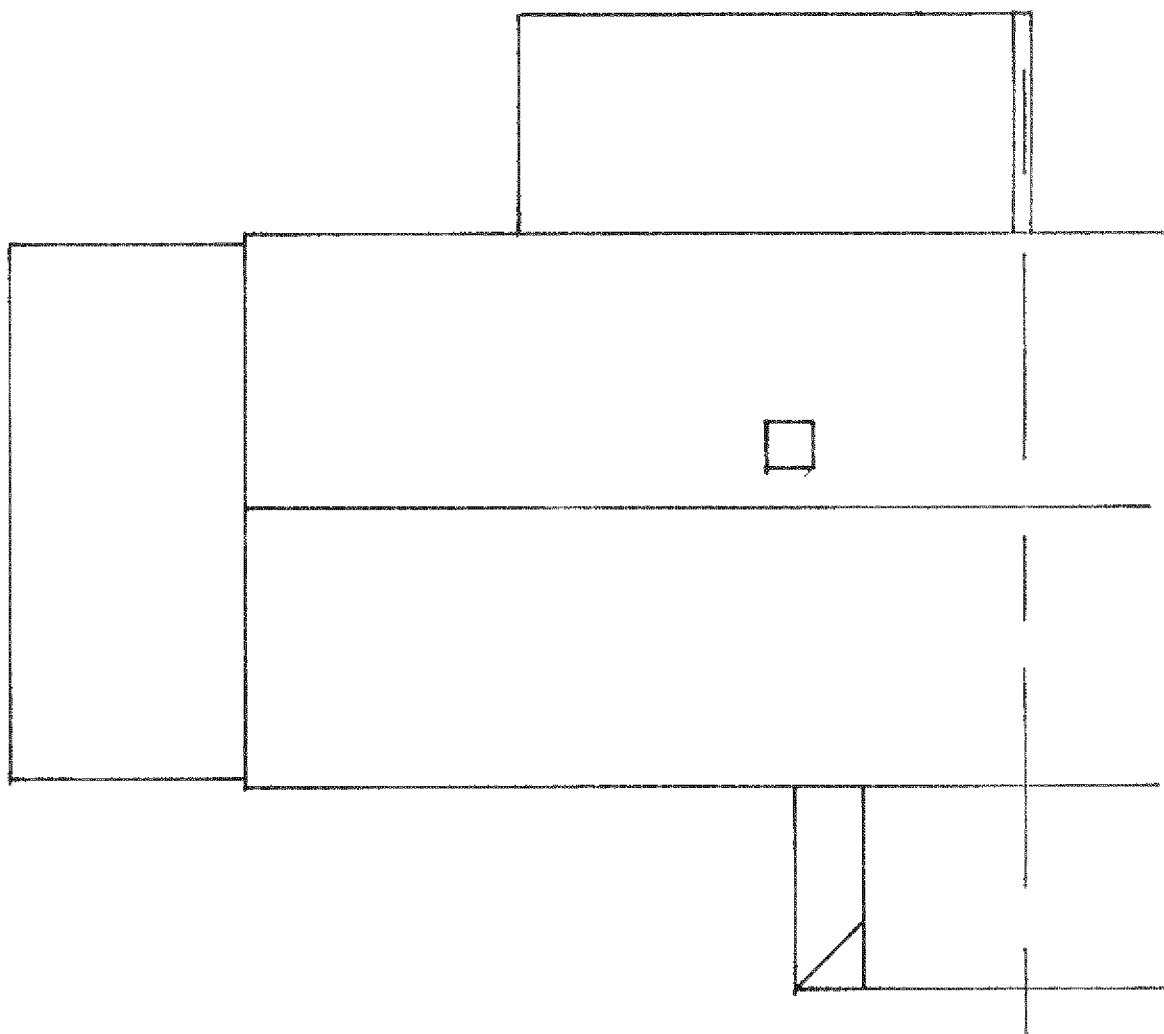

ROOF PLAN 1:100 AT A1



Tony Standing Designs					
Drawing for Domestic Extensions					
Title	EXISTING HOUSE AT				
	68 LOVEYS ROAD, YAPTON				
Client	MR. J. GADD				
Drawn By:	TS	Drawing Revision	C767-1	Scale	AS SHOWN
Date	DEC. 14				
Mr A J G Standing 39 Hills Road, Steyning BN44 3QG					