



All work to comply with building regulations and planning consent.
Workmanship and materials to comply with British standards and code of practice.
Scaled dimensions are approximate, take exact dimensions from site.
This drawing was prepared for local authority approval and not as a working drawing.
LOCAL AUTHORITY MAY SCALE THE DRAWING
Any deviation from the drawing to be agreed with the local authority.
Any queries to be agreed prior to construction.
See separate details for Structural engineers calculations.




FRONT ELEVATION 1:50 AT A1

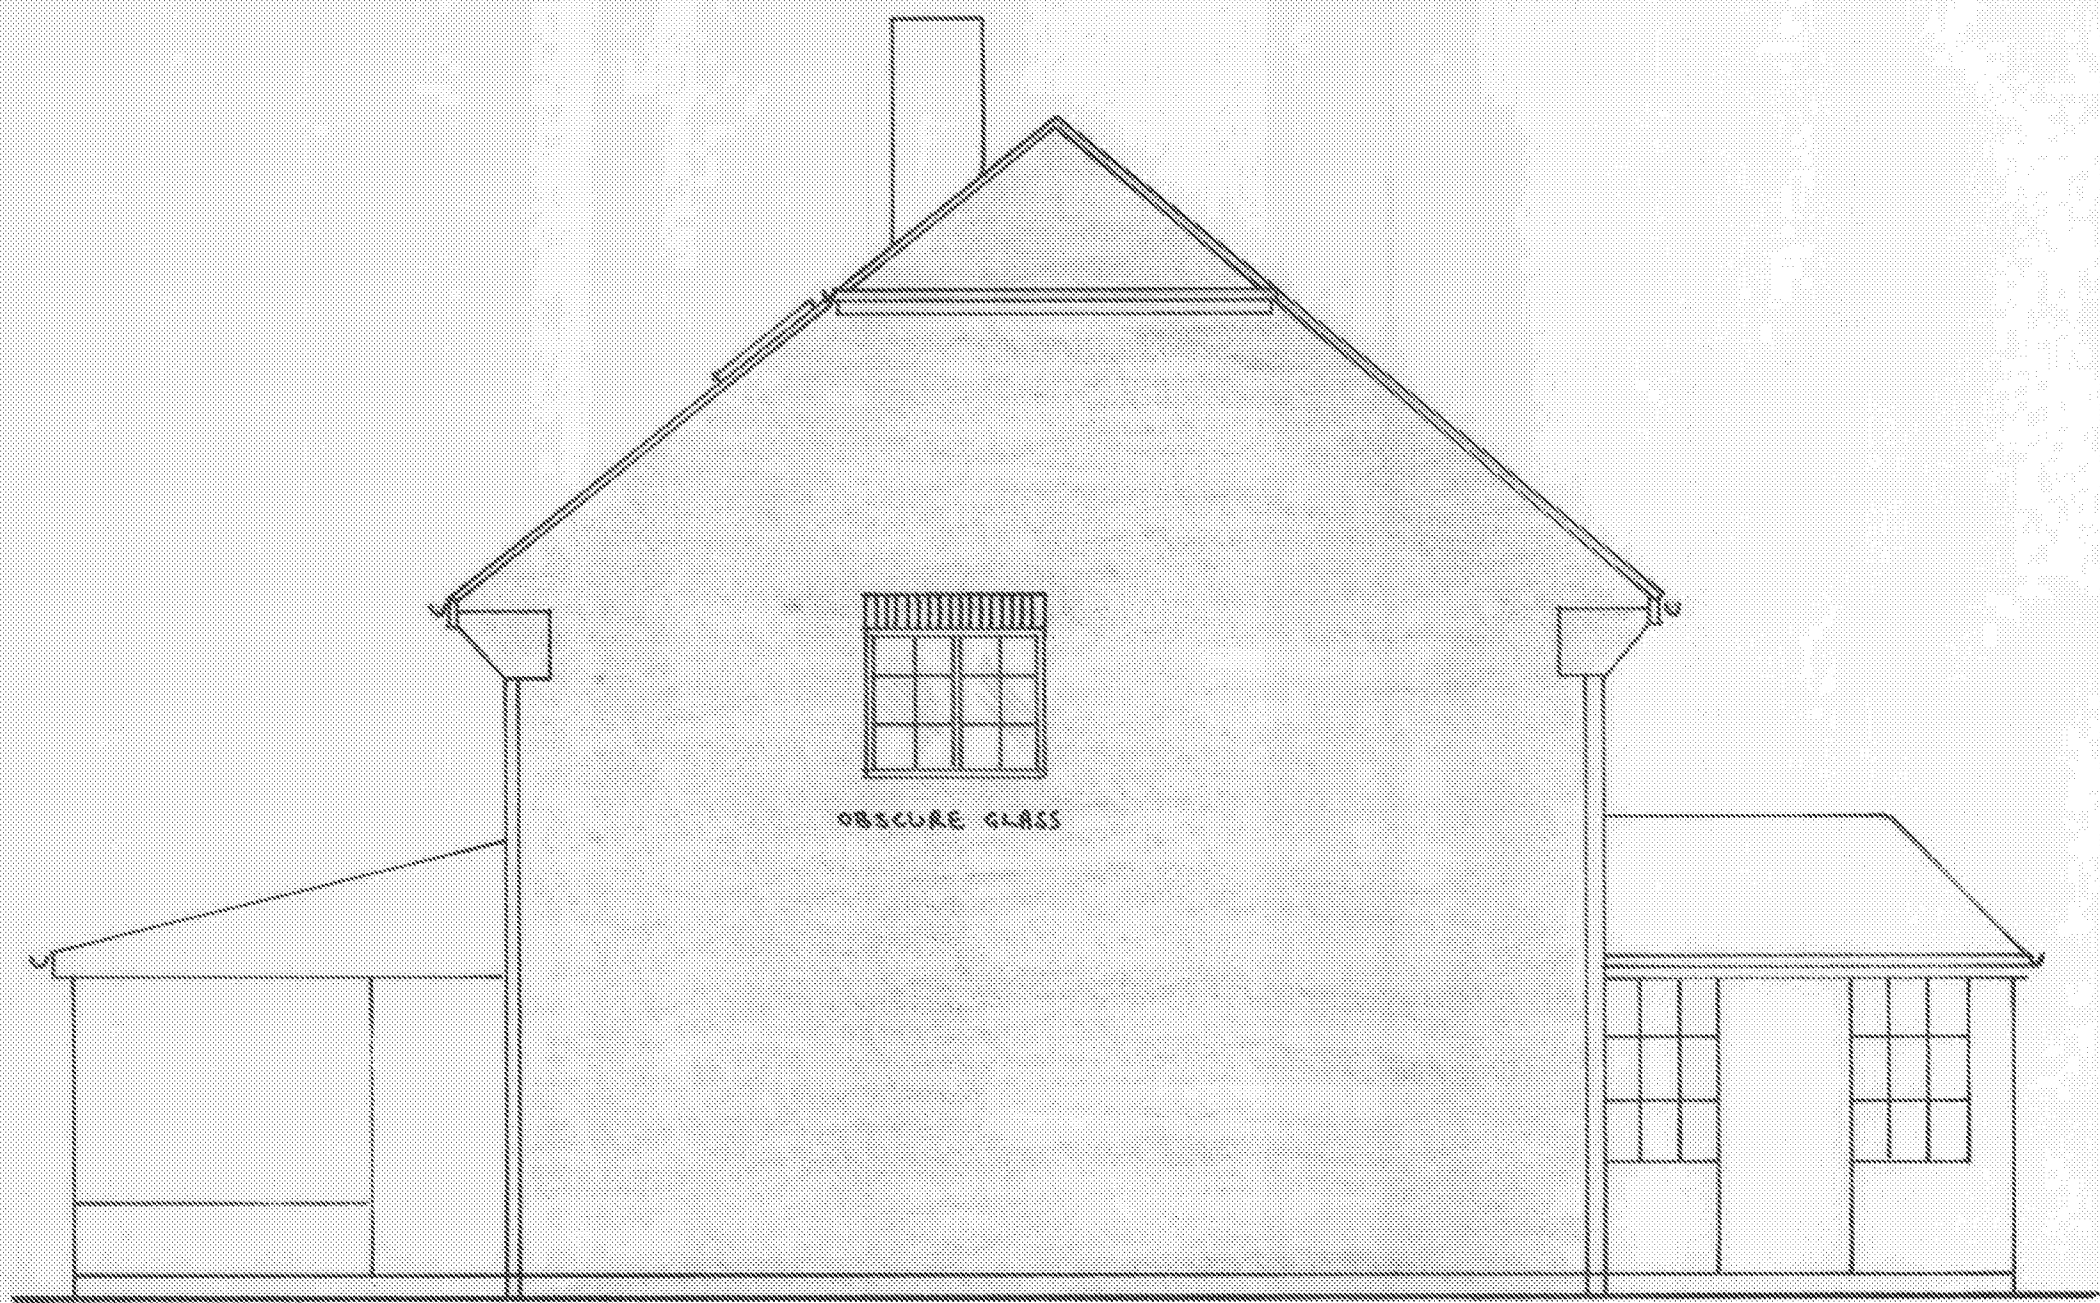

SIDE ELEVATION 1:50 AT A1

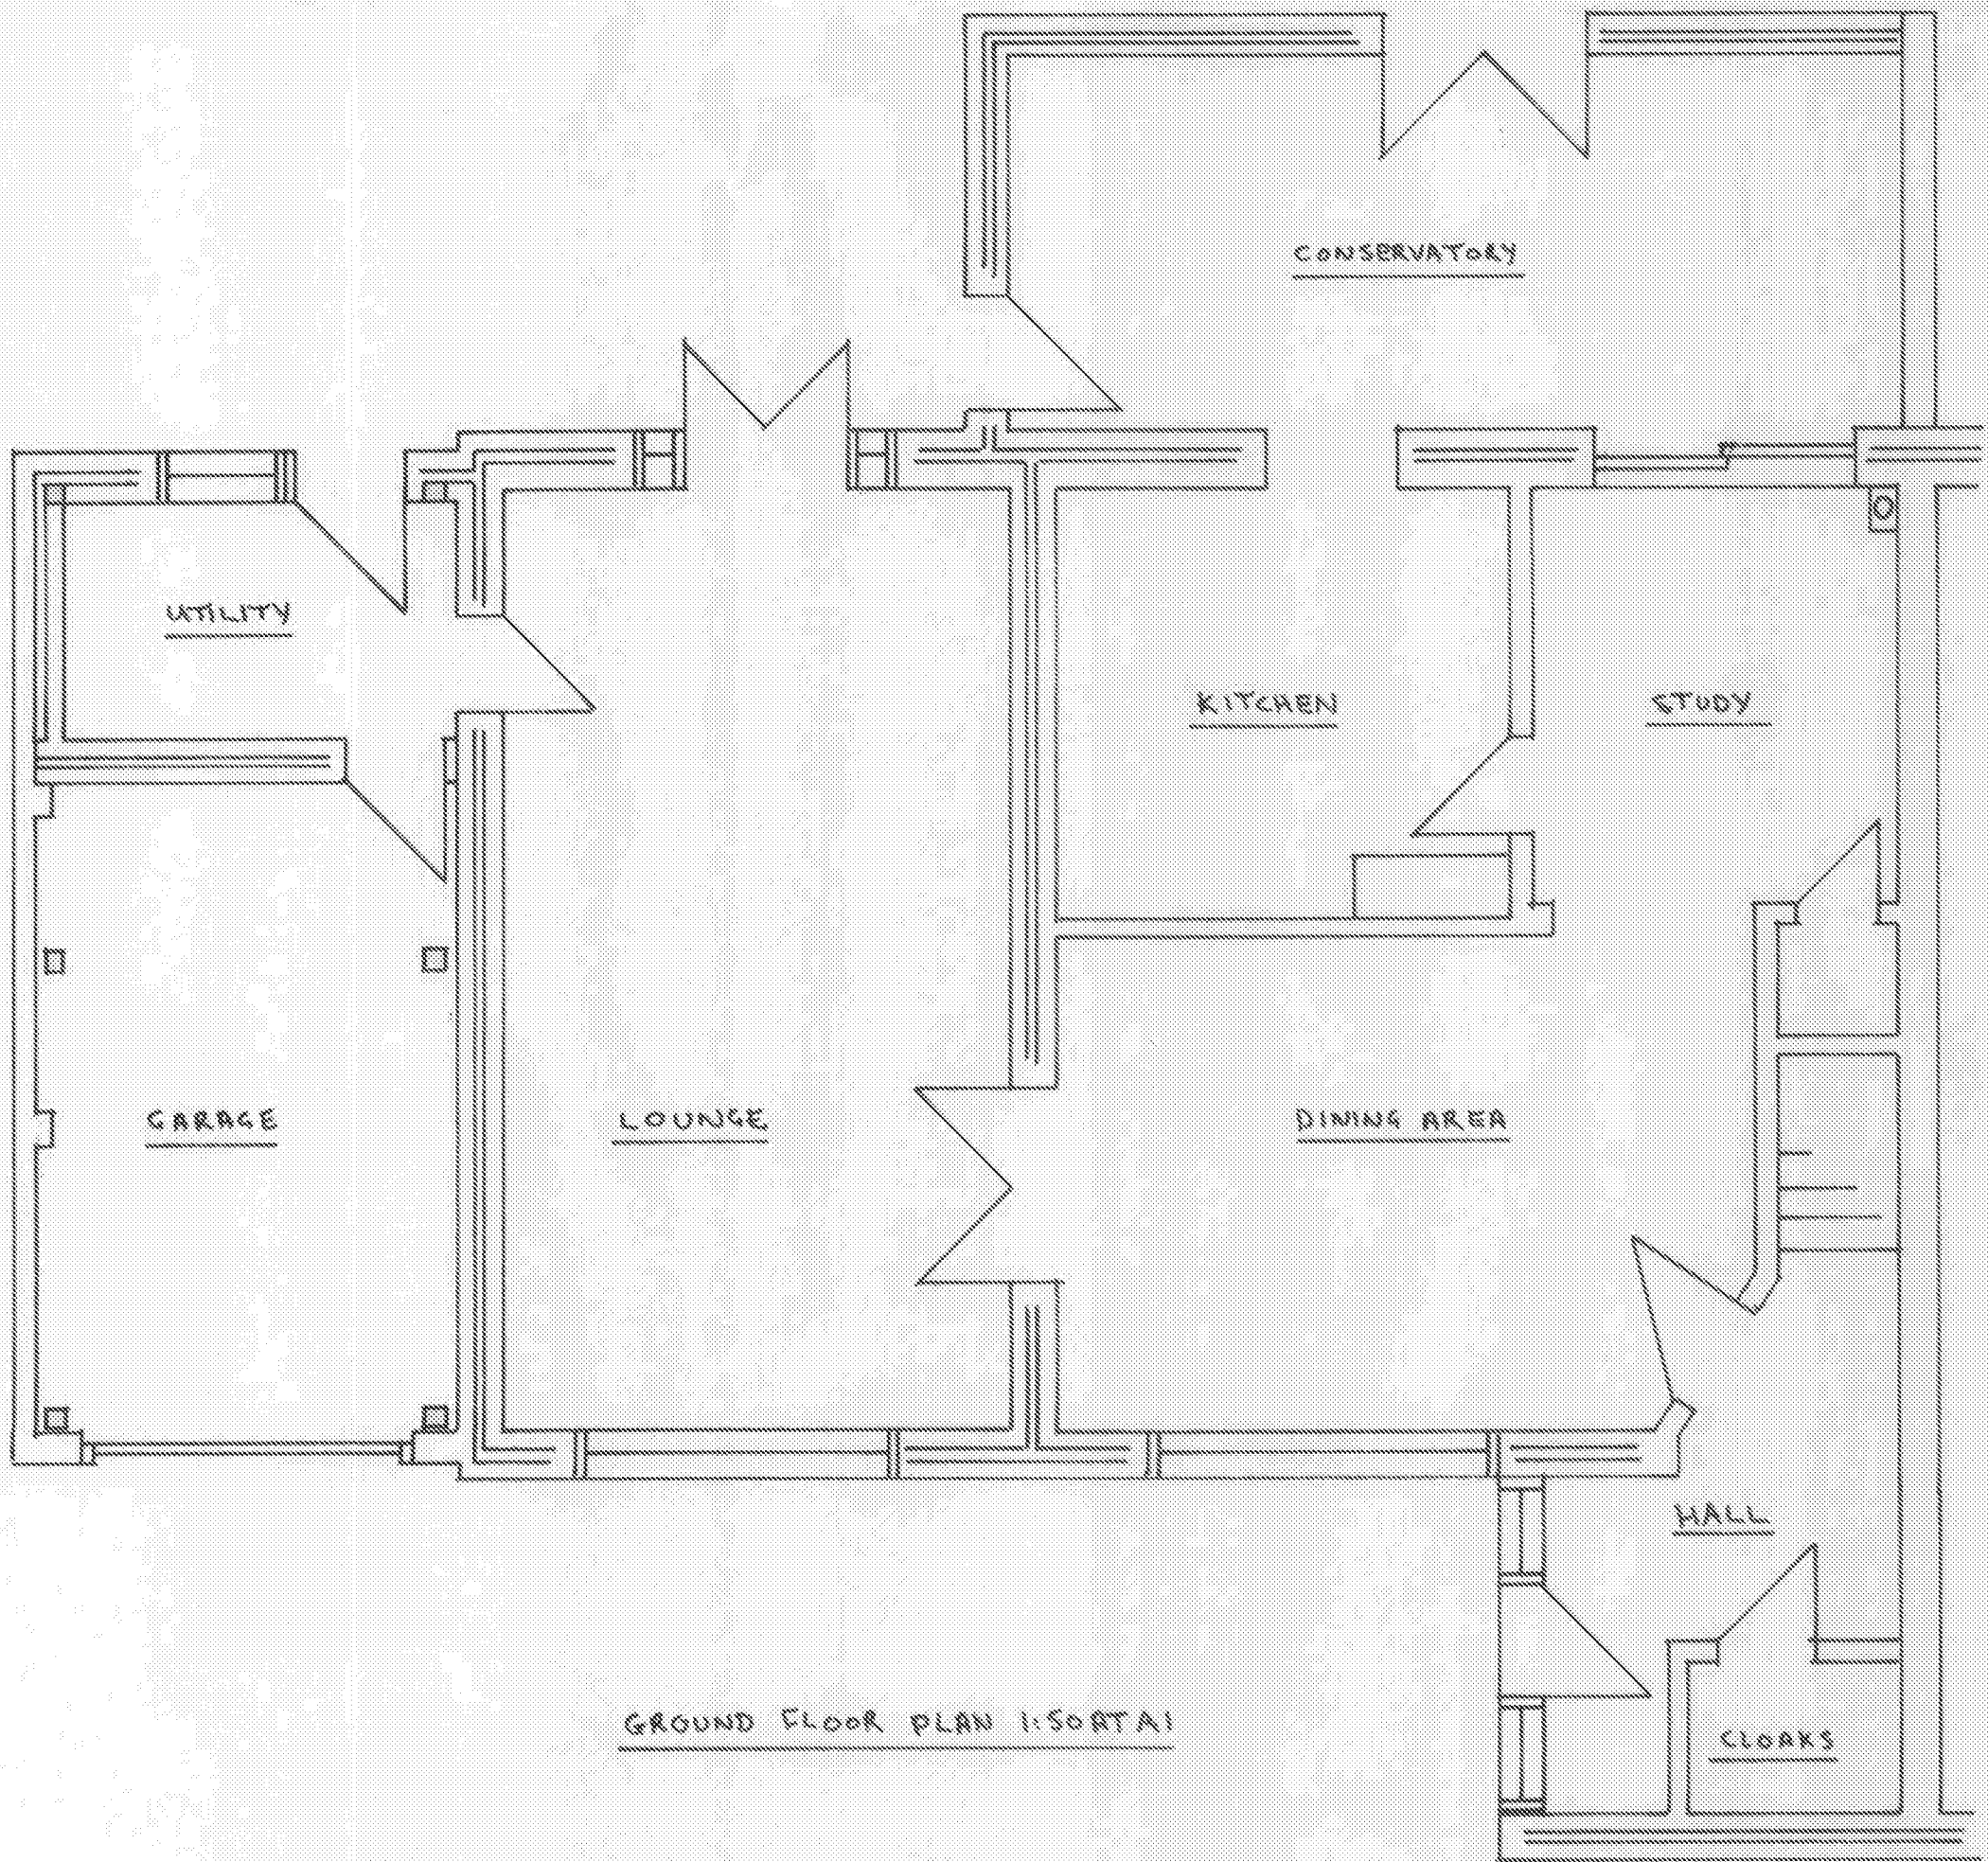

GROUND FLOOR PLAN 1:50 AT A1

 

Tony Standing Designs					
Drawing for Domestic Extensions					
Title	PROPOSED FIRST FLOOR SIDE EXTENSION AT				
	68 LOVEYS ROAD, YAPTON				
Client	MR. S. GADD				
Drawn By:	T.S.	Drawing	C767-3	Scale	AS
Date	DEC. 14	Revision			SHOWN
Mr A J G Standing 39 Hills Road, Steyning BN44 3QG					