


This drawing and its contents are the strict copyright of Architectura Design. No reproduction without permission. Do not scale. Written dimensions to be used where given. All dimensions and details to be checked on site. FOR PLANNING PURPOSES ONLY

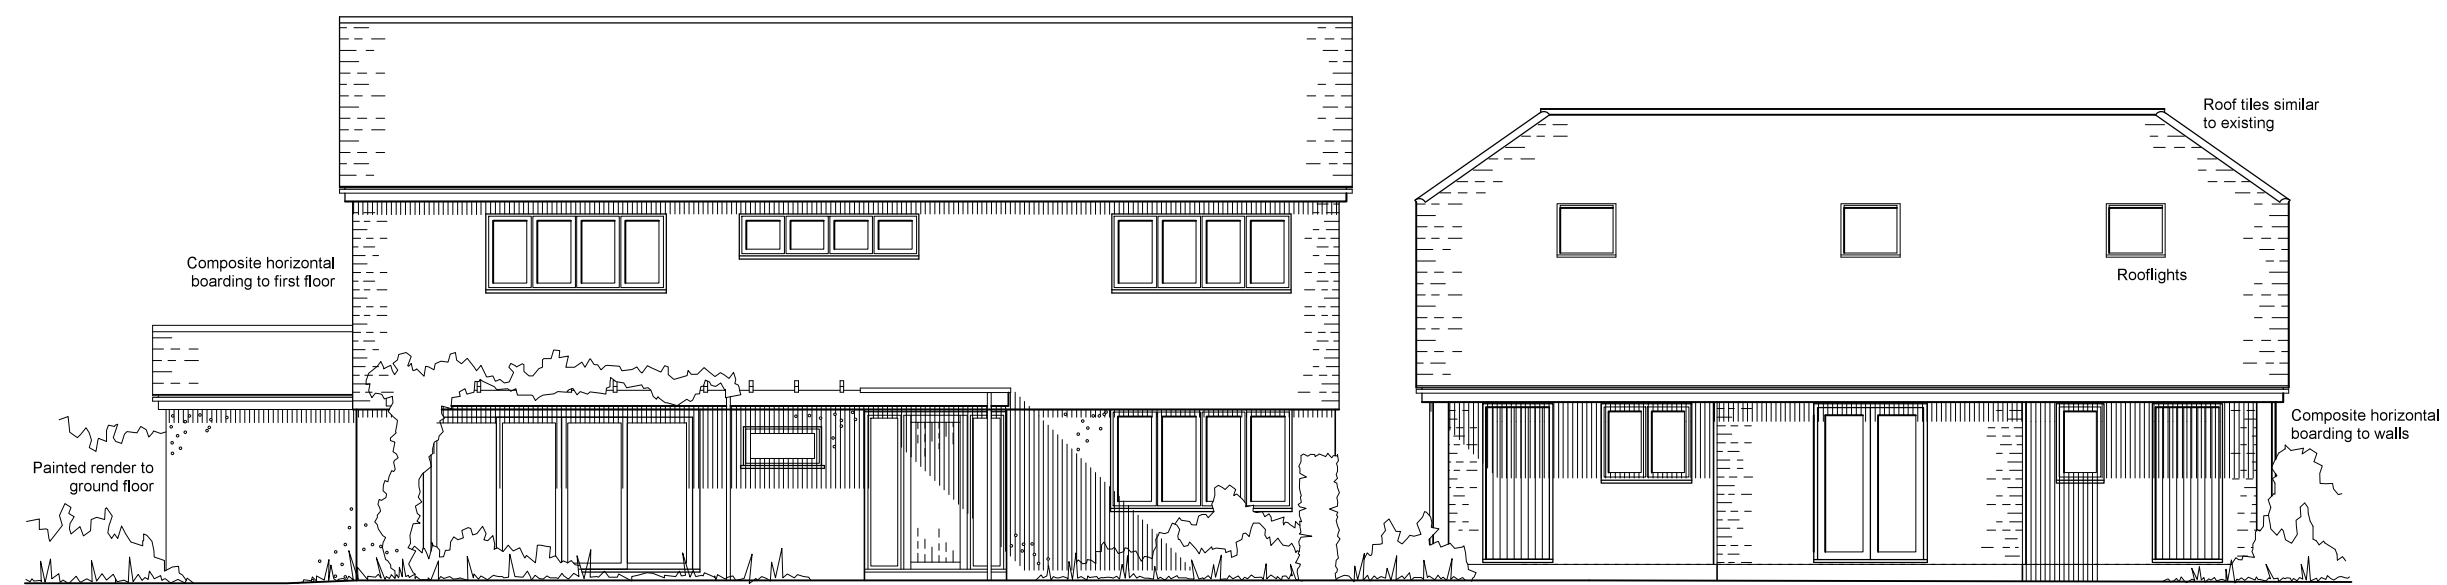

South West Elevation



North East Elevation

Architectura
Architectural Design & Drawing Service

Proposed Extension and Conversion
at The Crickets, Hoe Lane, Flansham
for Mr B Brogan
Drawing P13 December 2019 Scale 1:100 @ A3
Planning Drawing - SW & NE Elevation

