




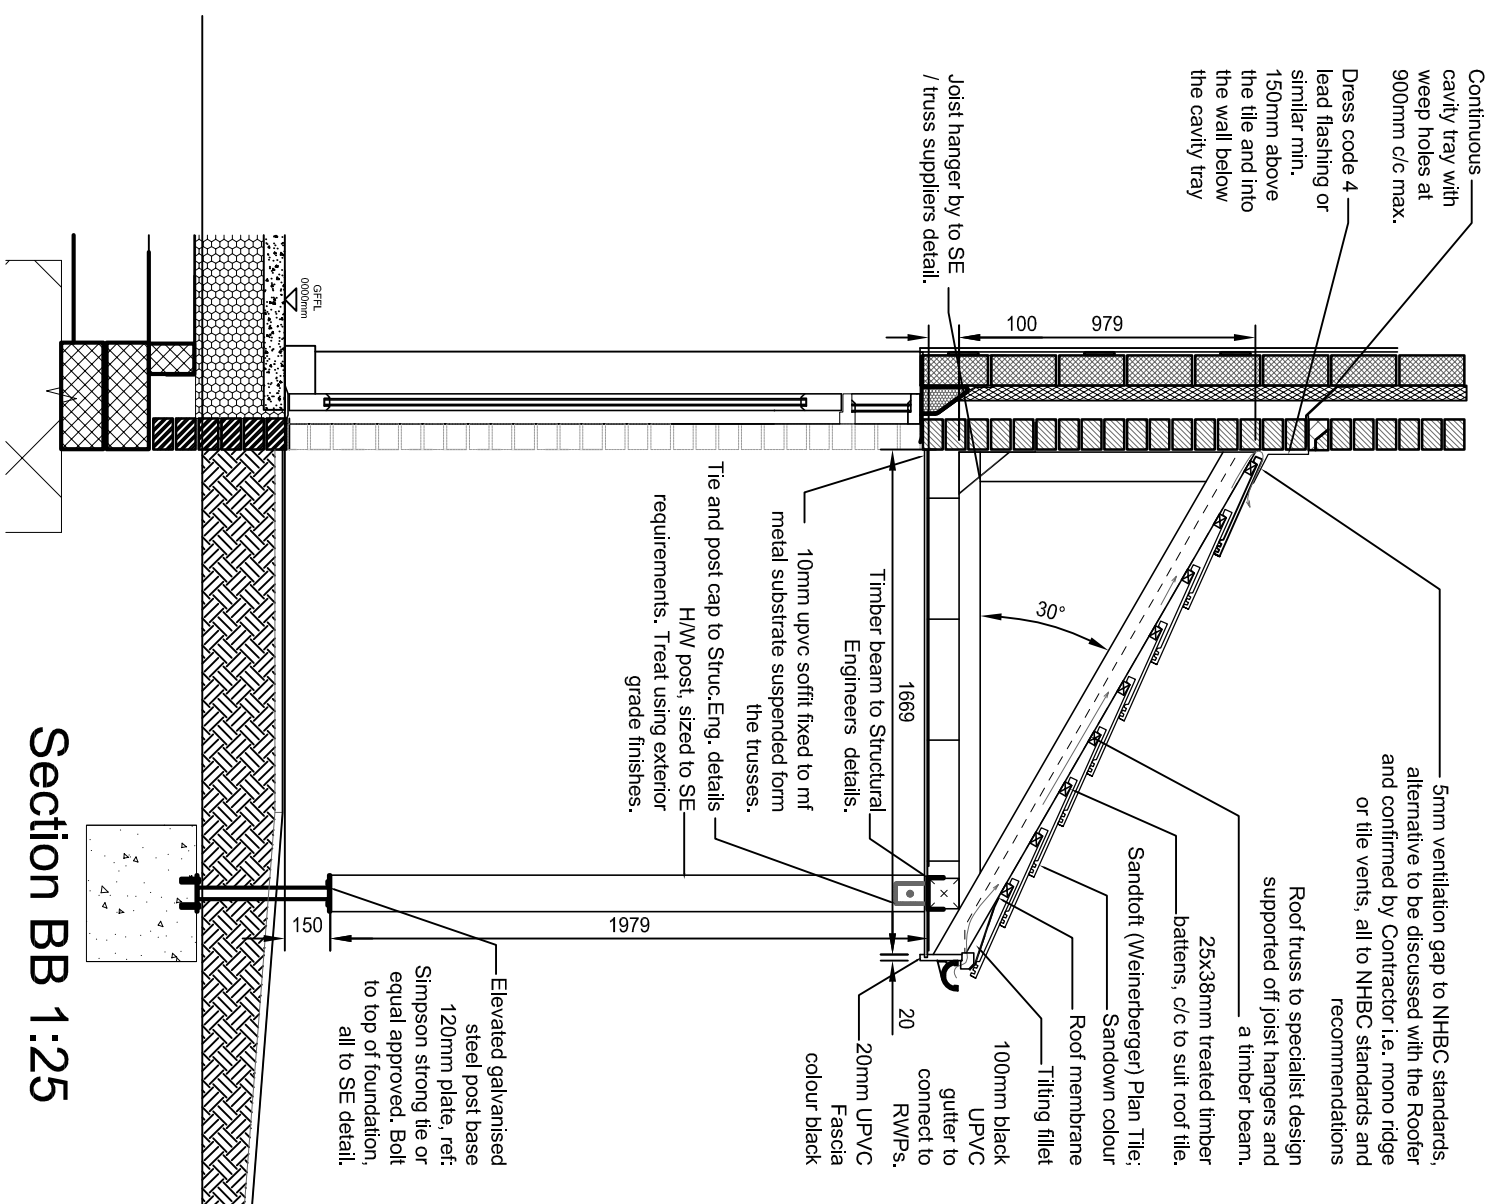


Section BB 1:25

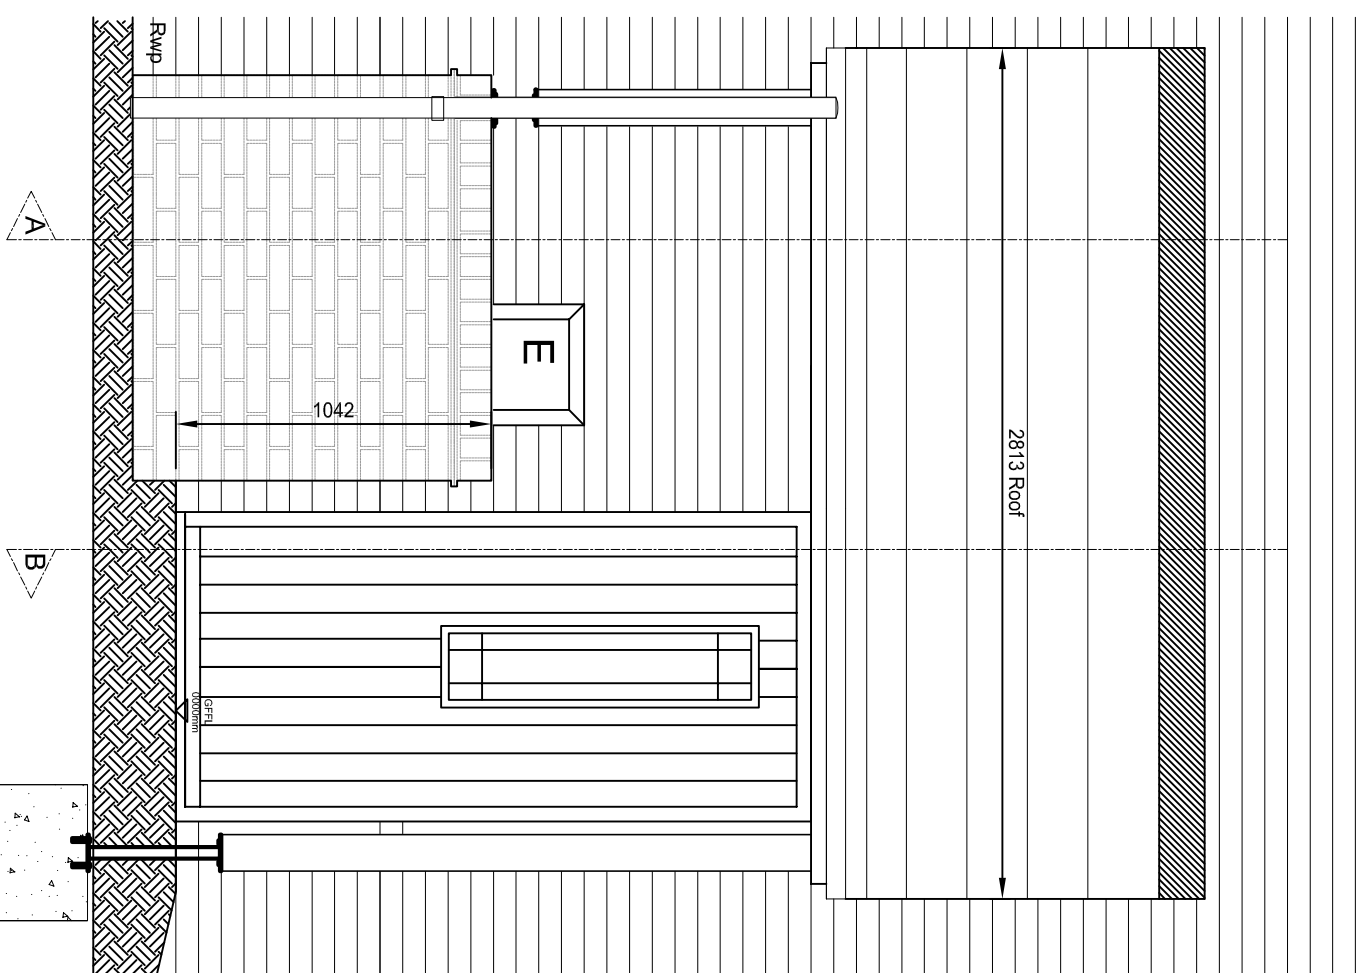


Front Elevation 1:25

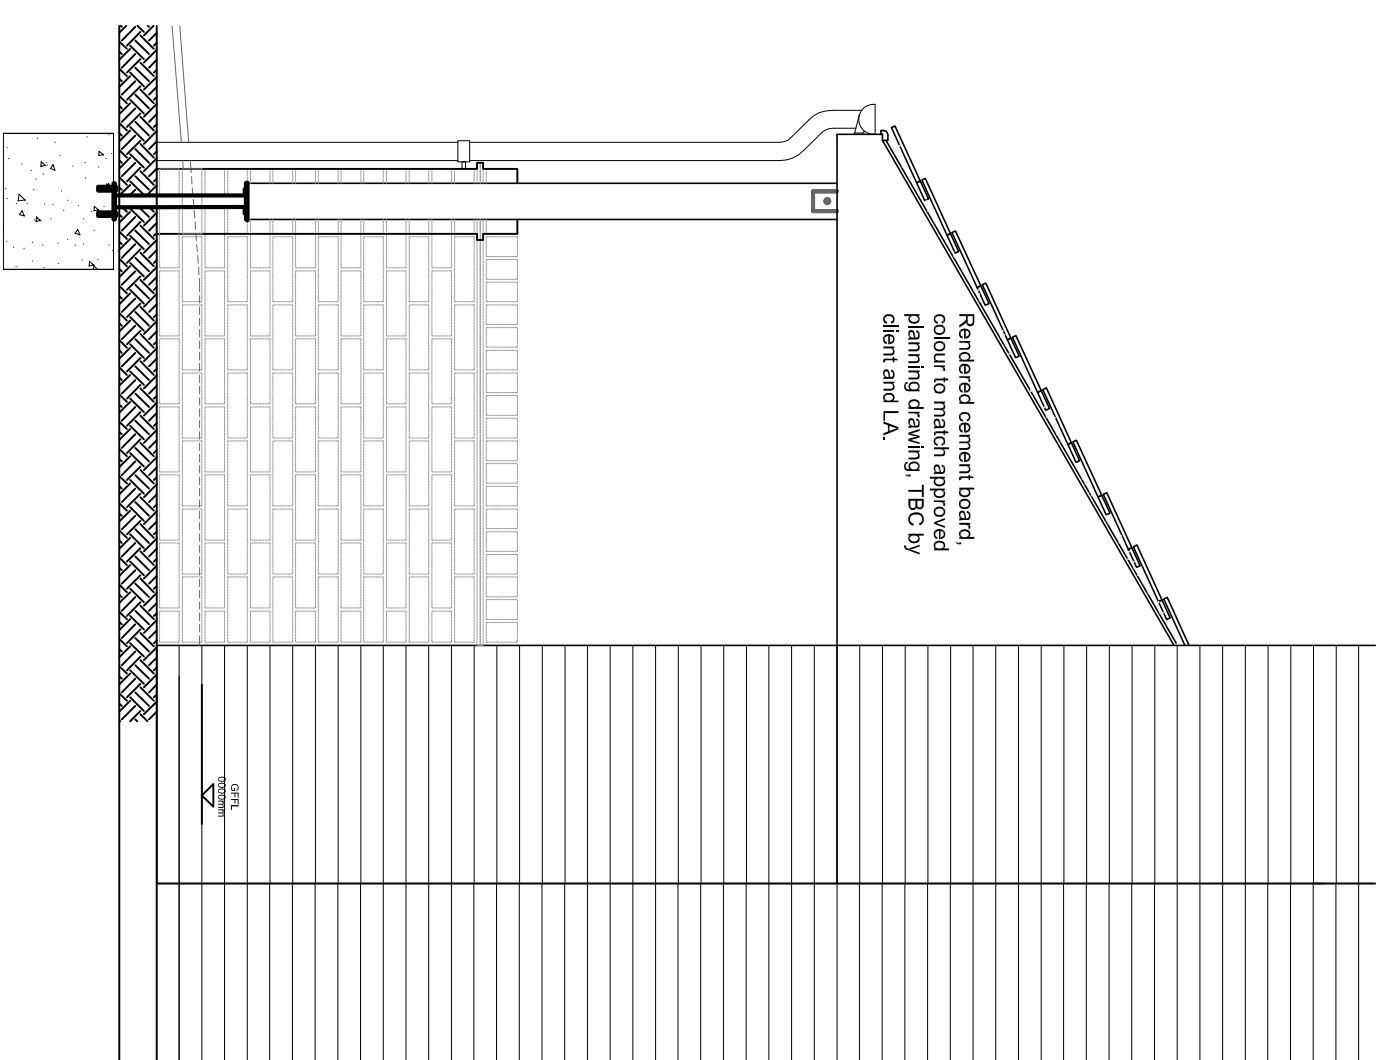

Side Elevation 1:25

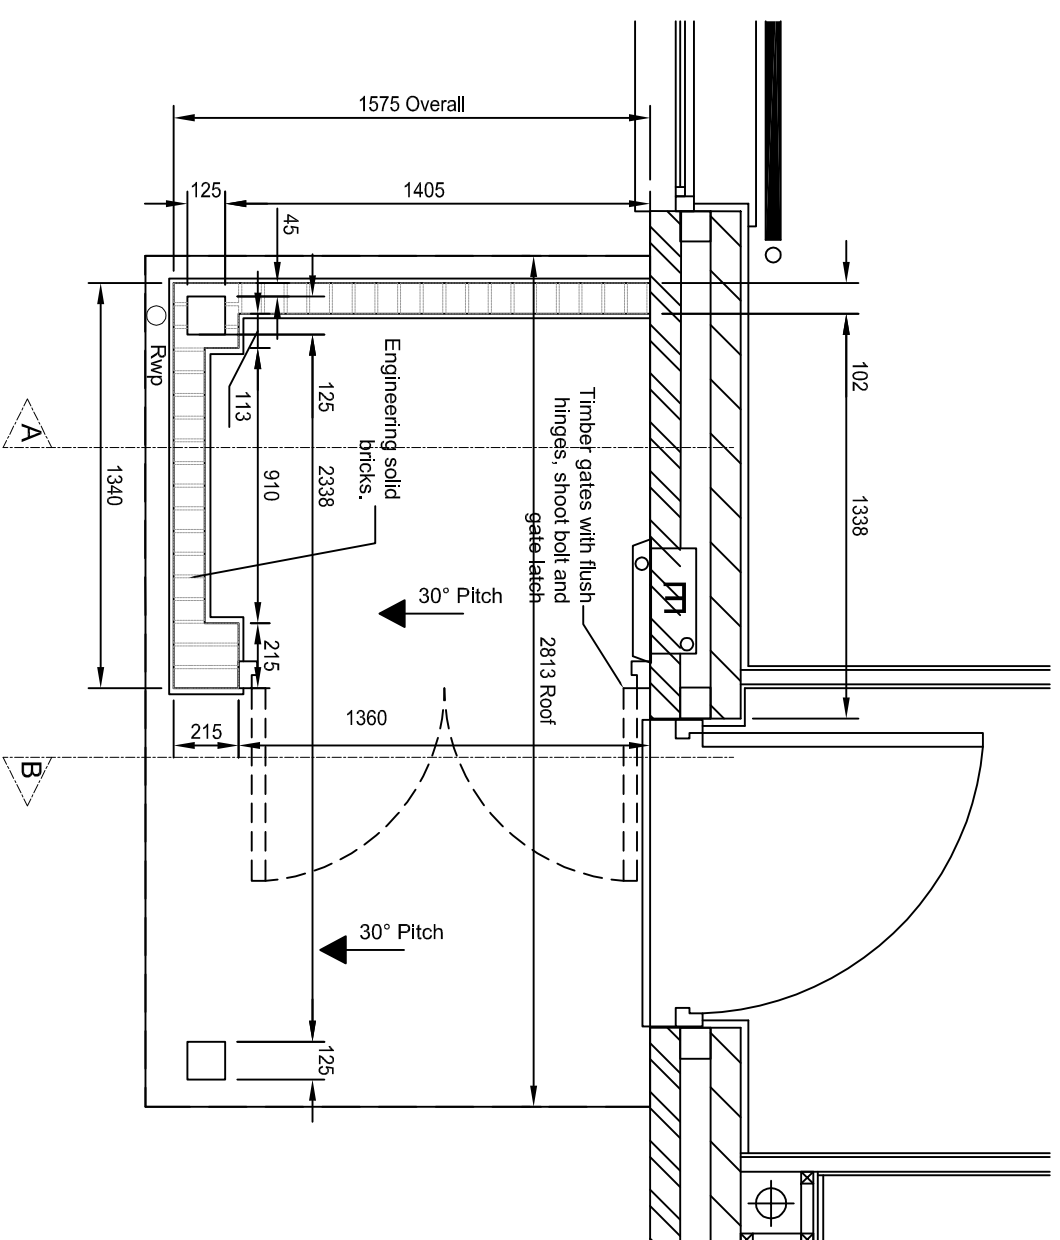

Plan 1:25

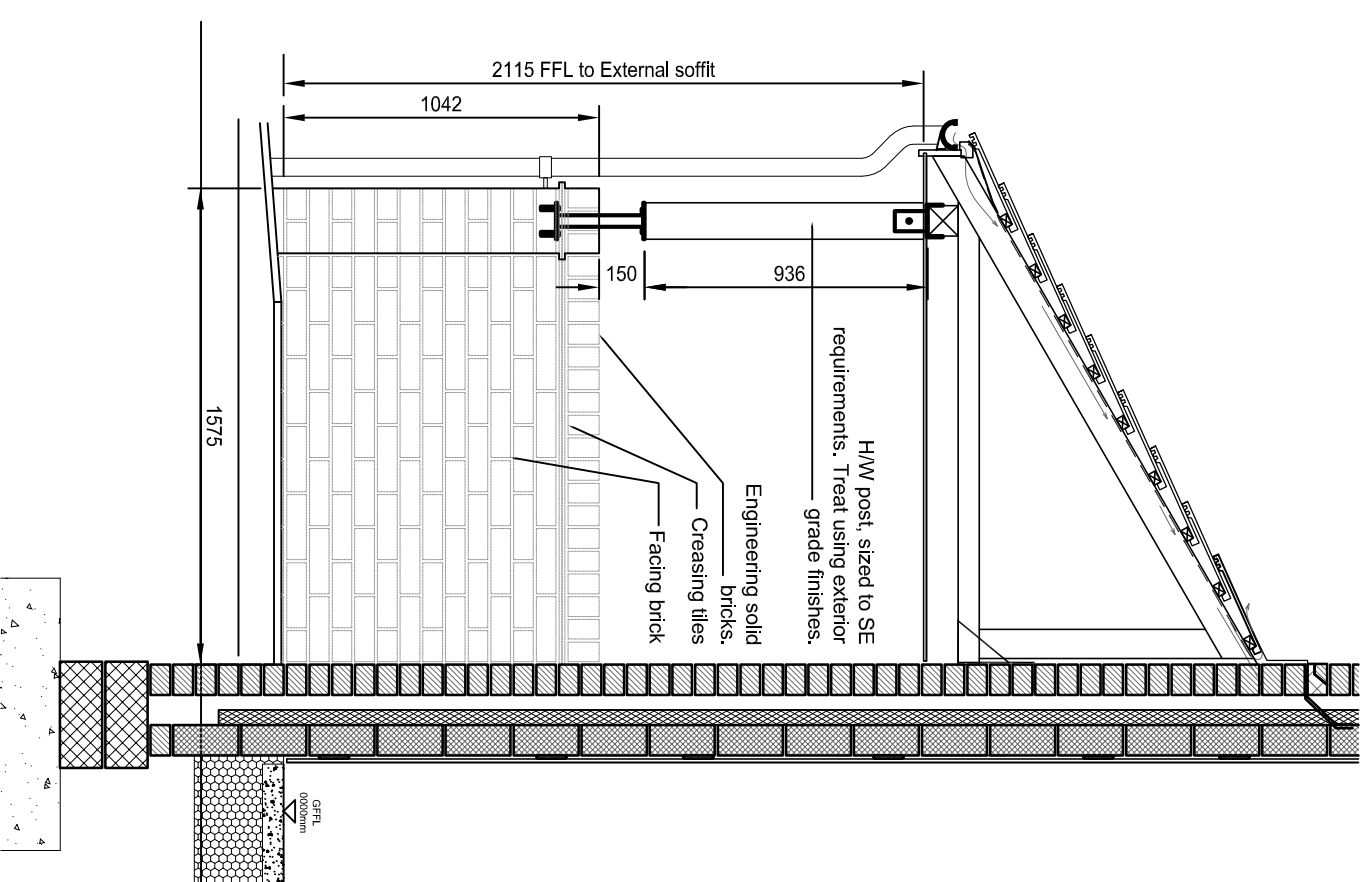

Section AA 1:25

Project:	101-4067 - Drive Lane, Yaphon
Status:	PRELIMINARY FOR COMMENT
Client:	Barrat David Wilson Southern Countryside Division
Sheet title:	Detail 18 - Porch Detail 02
Scale:	1:10 & 1:25@A3
Date:	08.07.2021
Drawn:	MS
Checked:	AJB
Ref:	ARCH-4067-DETAIL 18

